

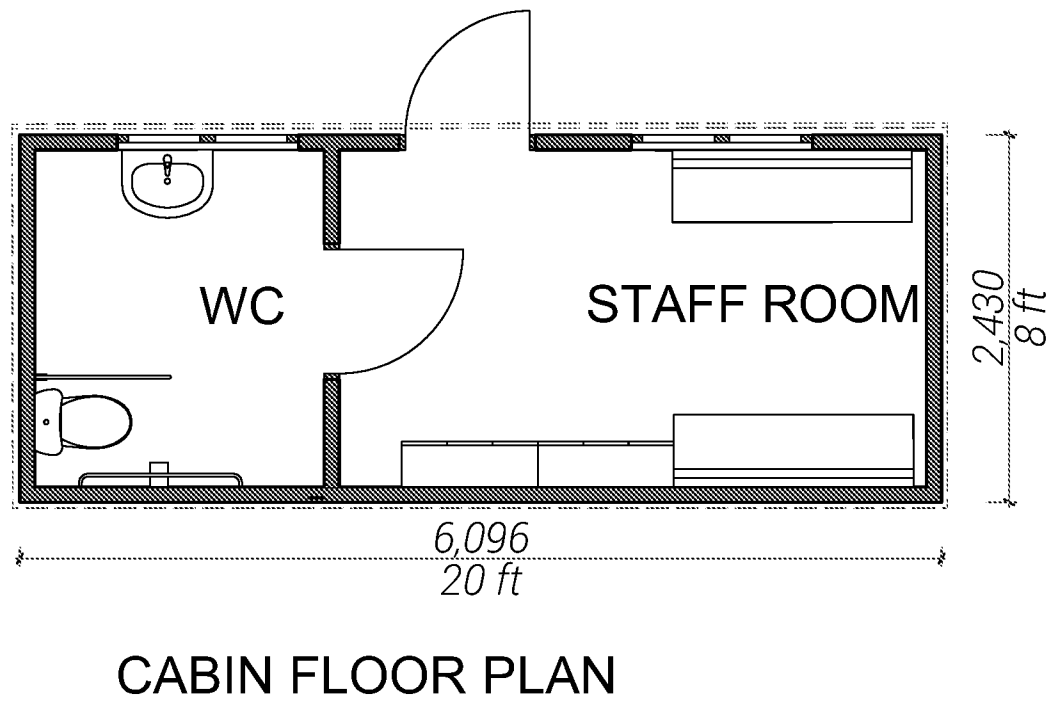


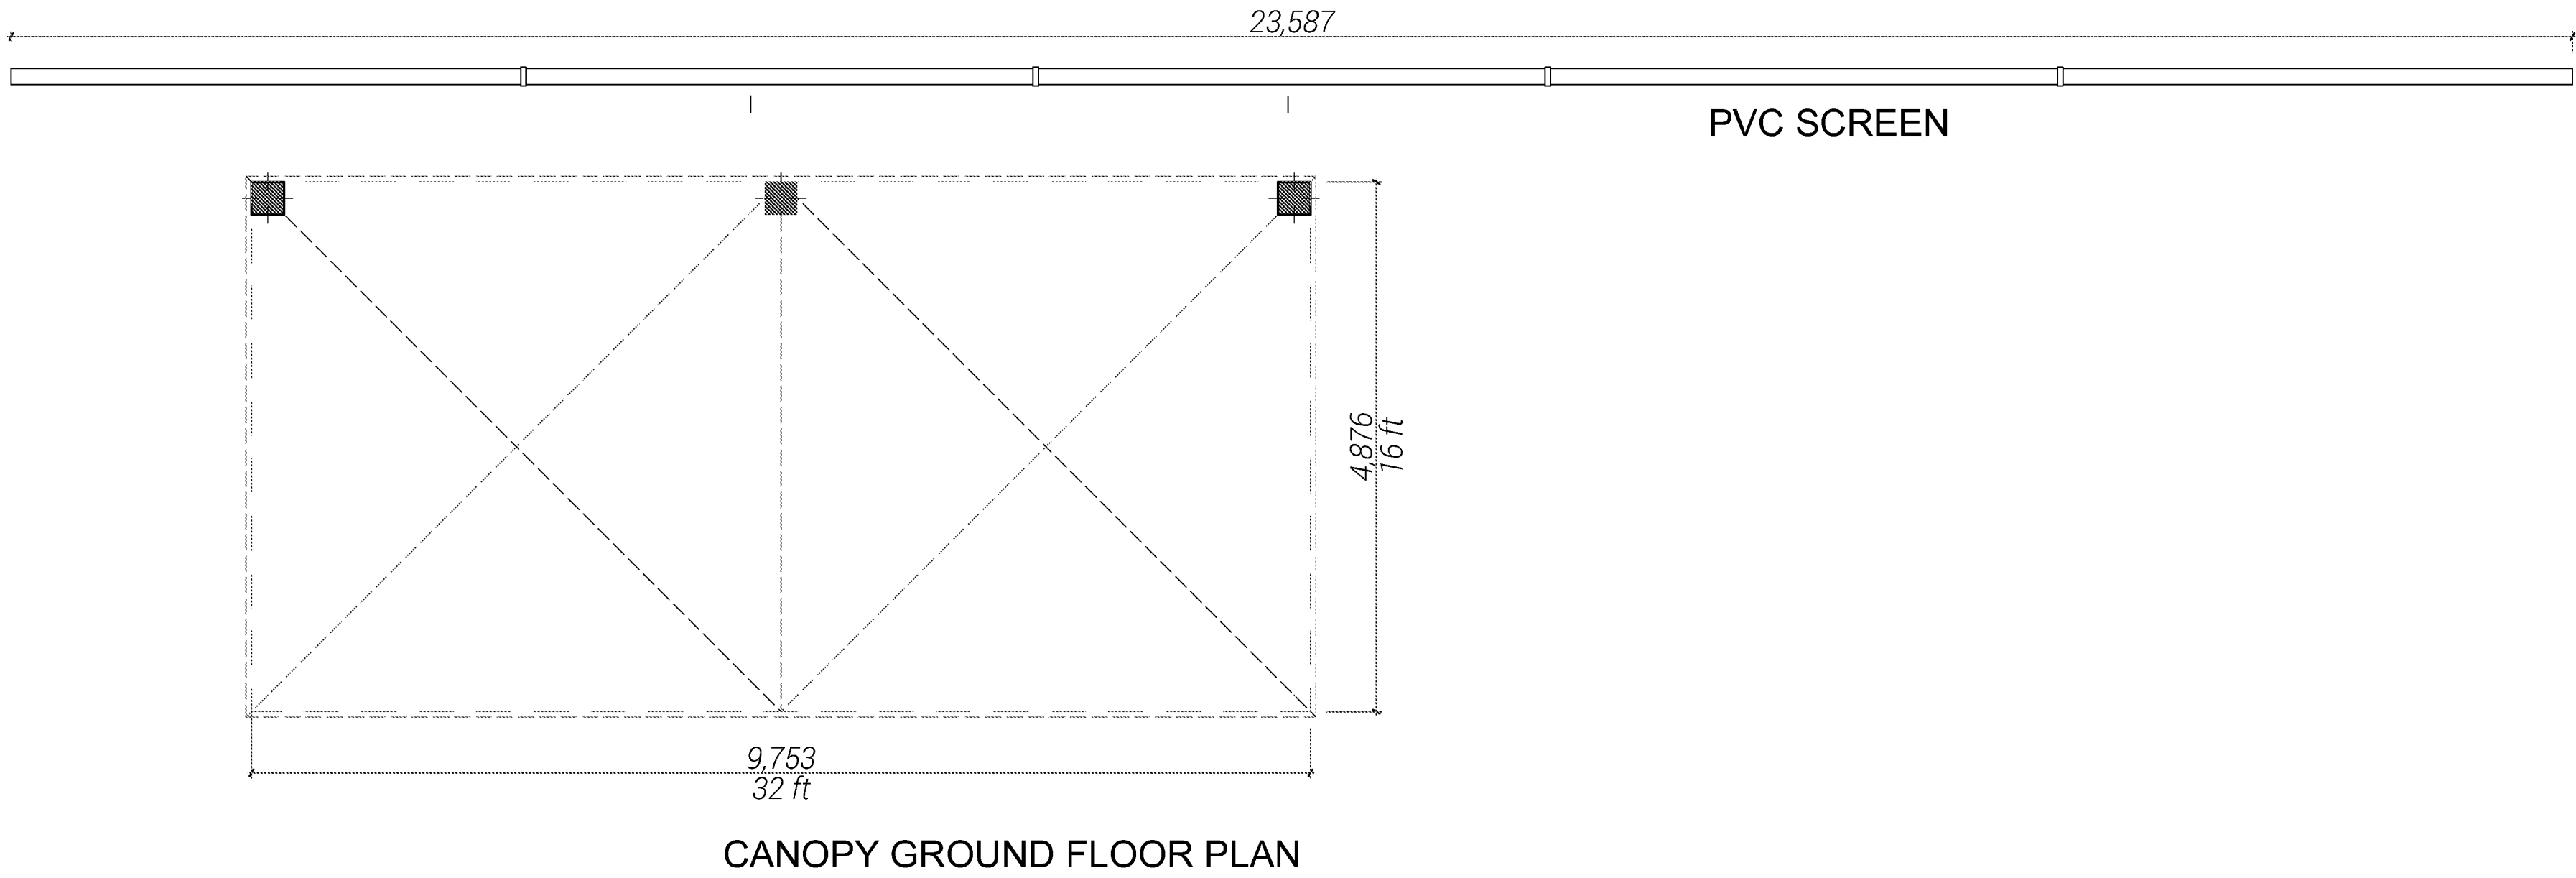

0 0.5 2.5 5m
Scale 1:50 @ A1

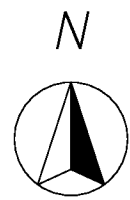

P04	floor plan updated	26.07.21
P03	floor plan and elevations updated	23.06.21
P02	floor plan mirrored	15.10.20
P01	preliminary issue for comment	01.10.20

revision	note	date
----------	------	------

client

Brightfield Group

project title

Car Wash at Maidenhead Aquatics Site
Littlehampton

drawing title

Ground Floor Plans

drawing status

Planning

scale	date
-------	------

1:50 @ A1	October 2020
-----------	--------------

project number	drawing number	revision
----------------	----------------	----------

2593	AB0201	P04
------	--------	-----



01733 393010	www.dtarchitects.co.uk
--------------	------------------------