



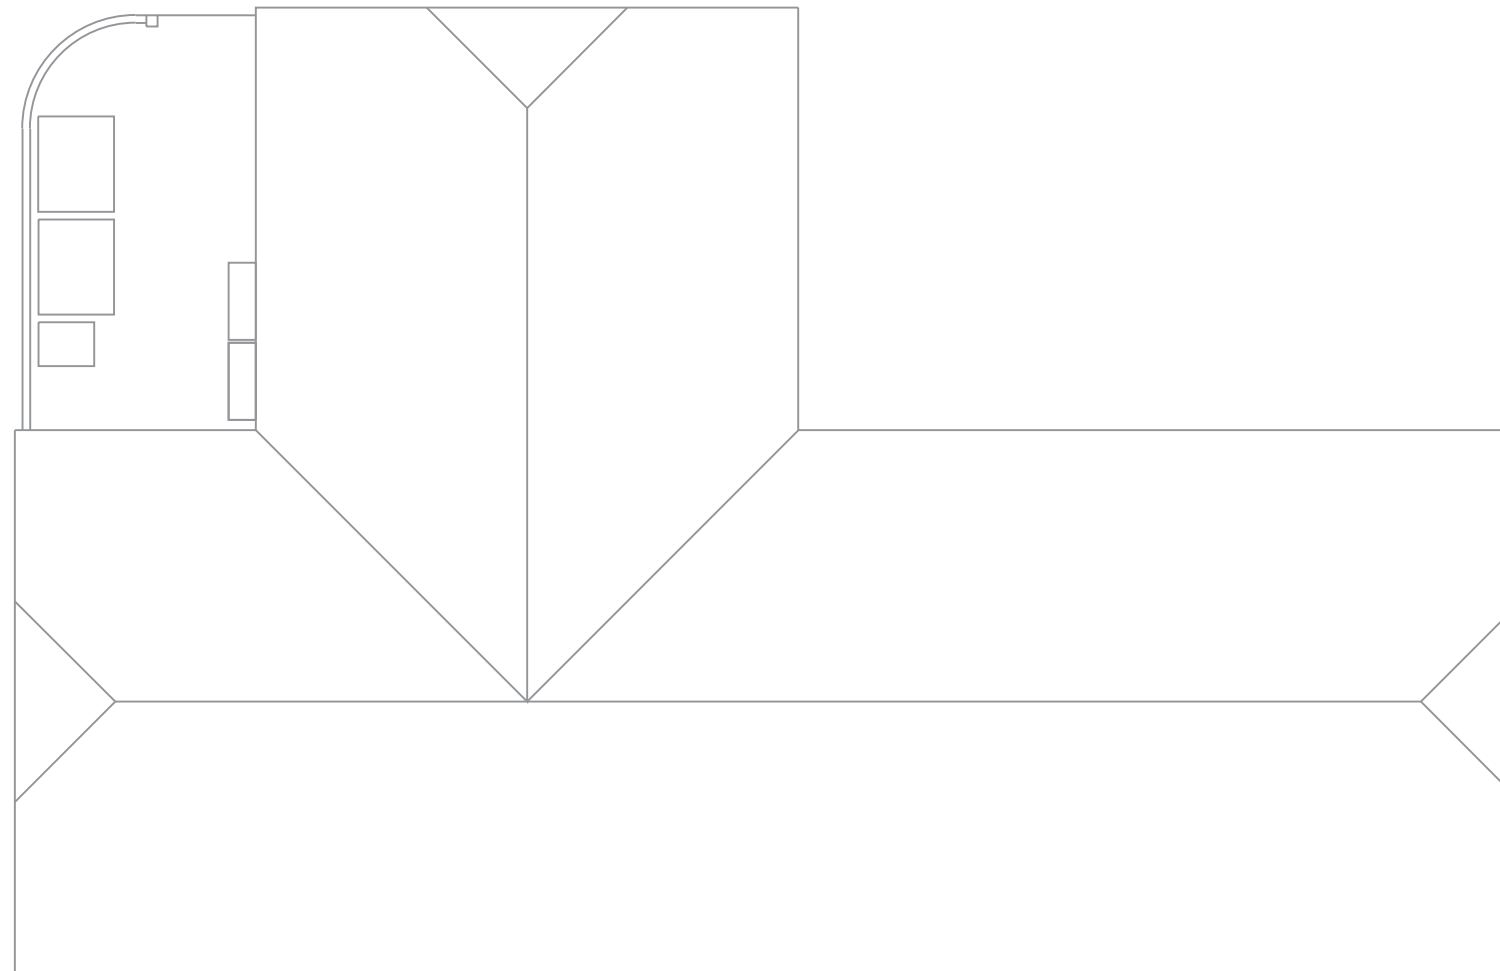

Proposed Roof Plan

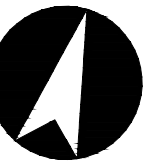

Scale 1:100 @ A3

- PLANNING -