

NORTH



EAST

SOUTH


WEST

ELEVATIONS 1:100

existing raised brick
planting box

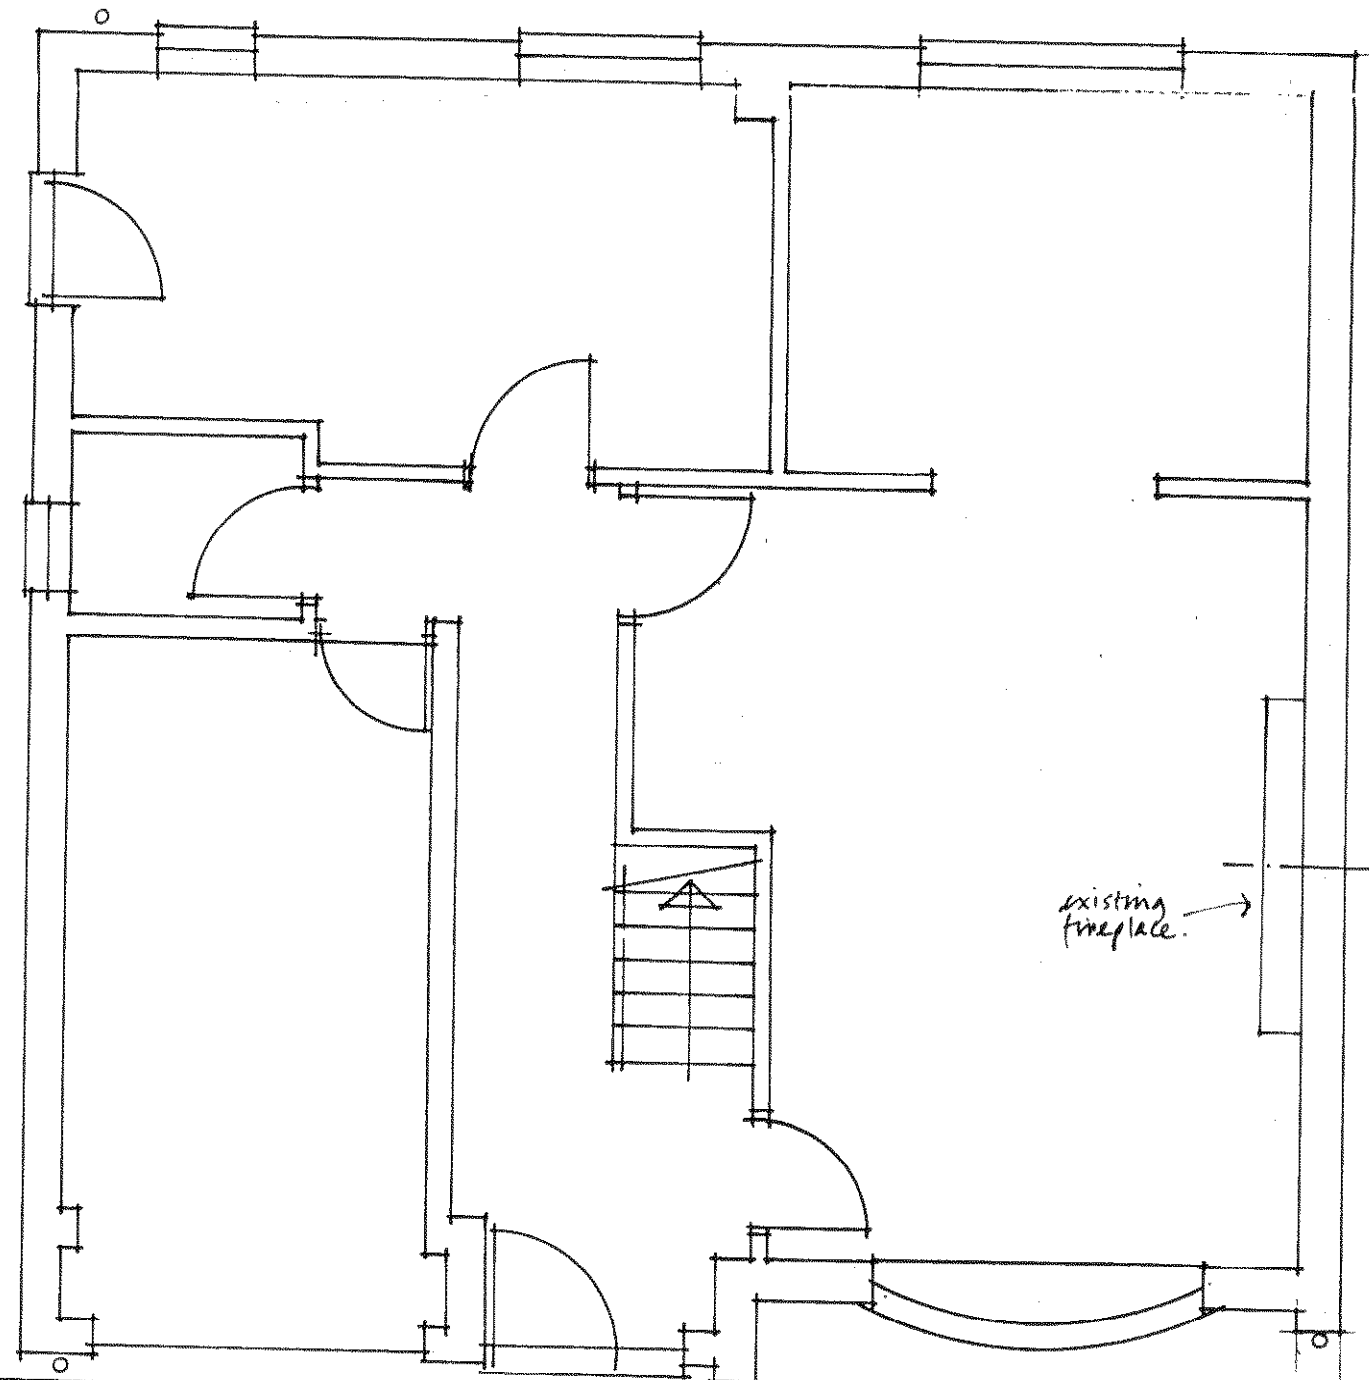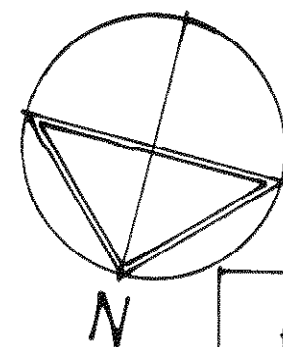

EXISTING GROUND FLOOR PLAN 1:50

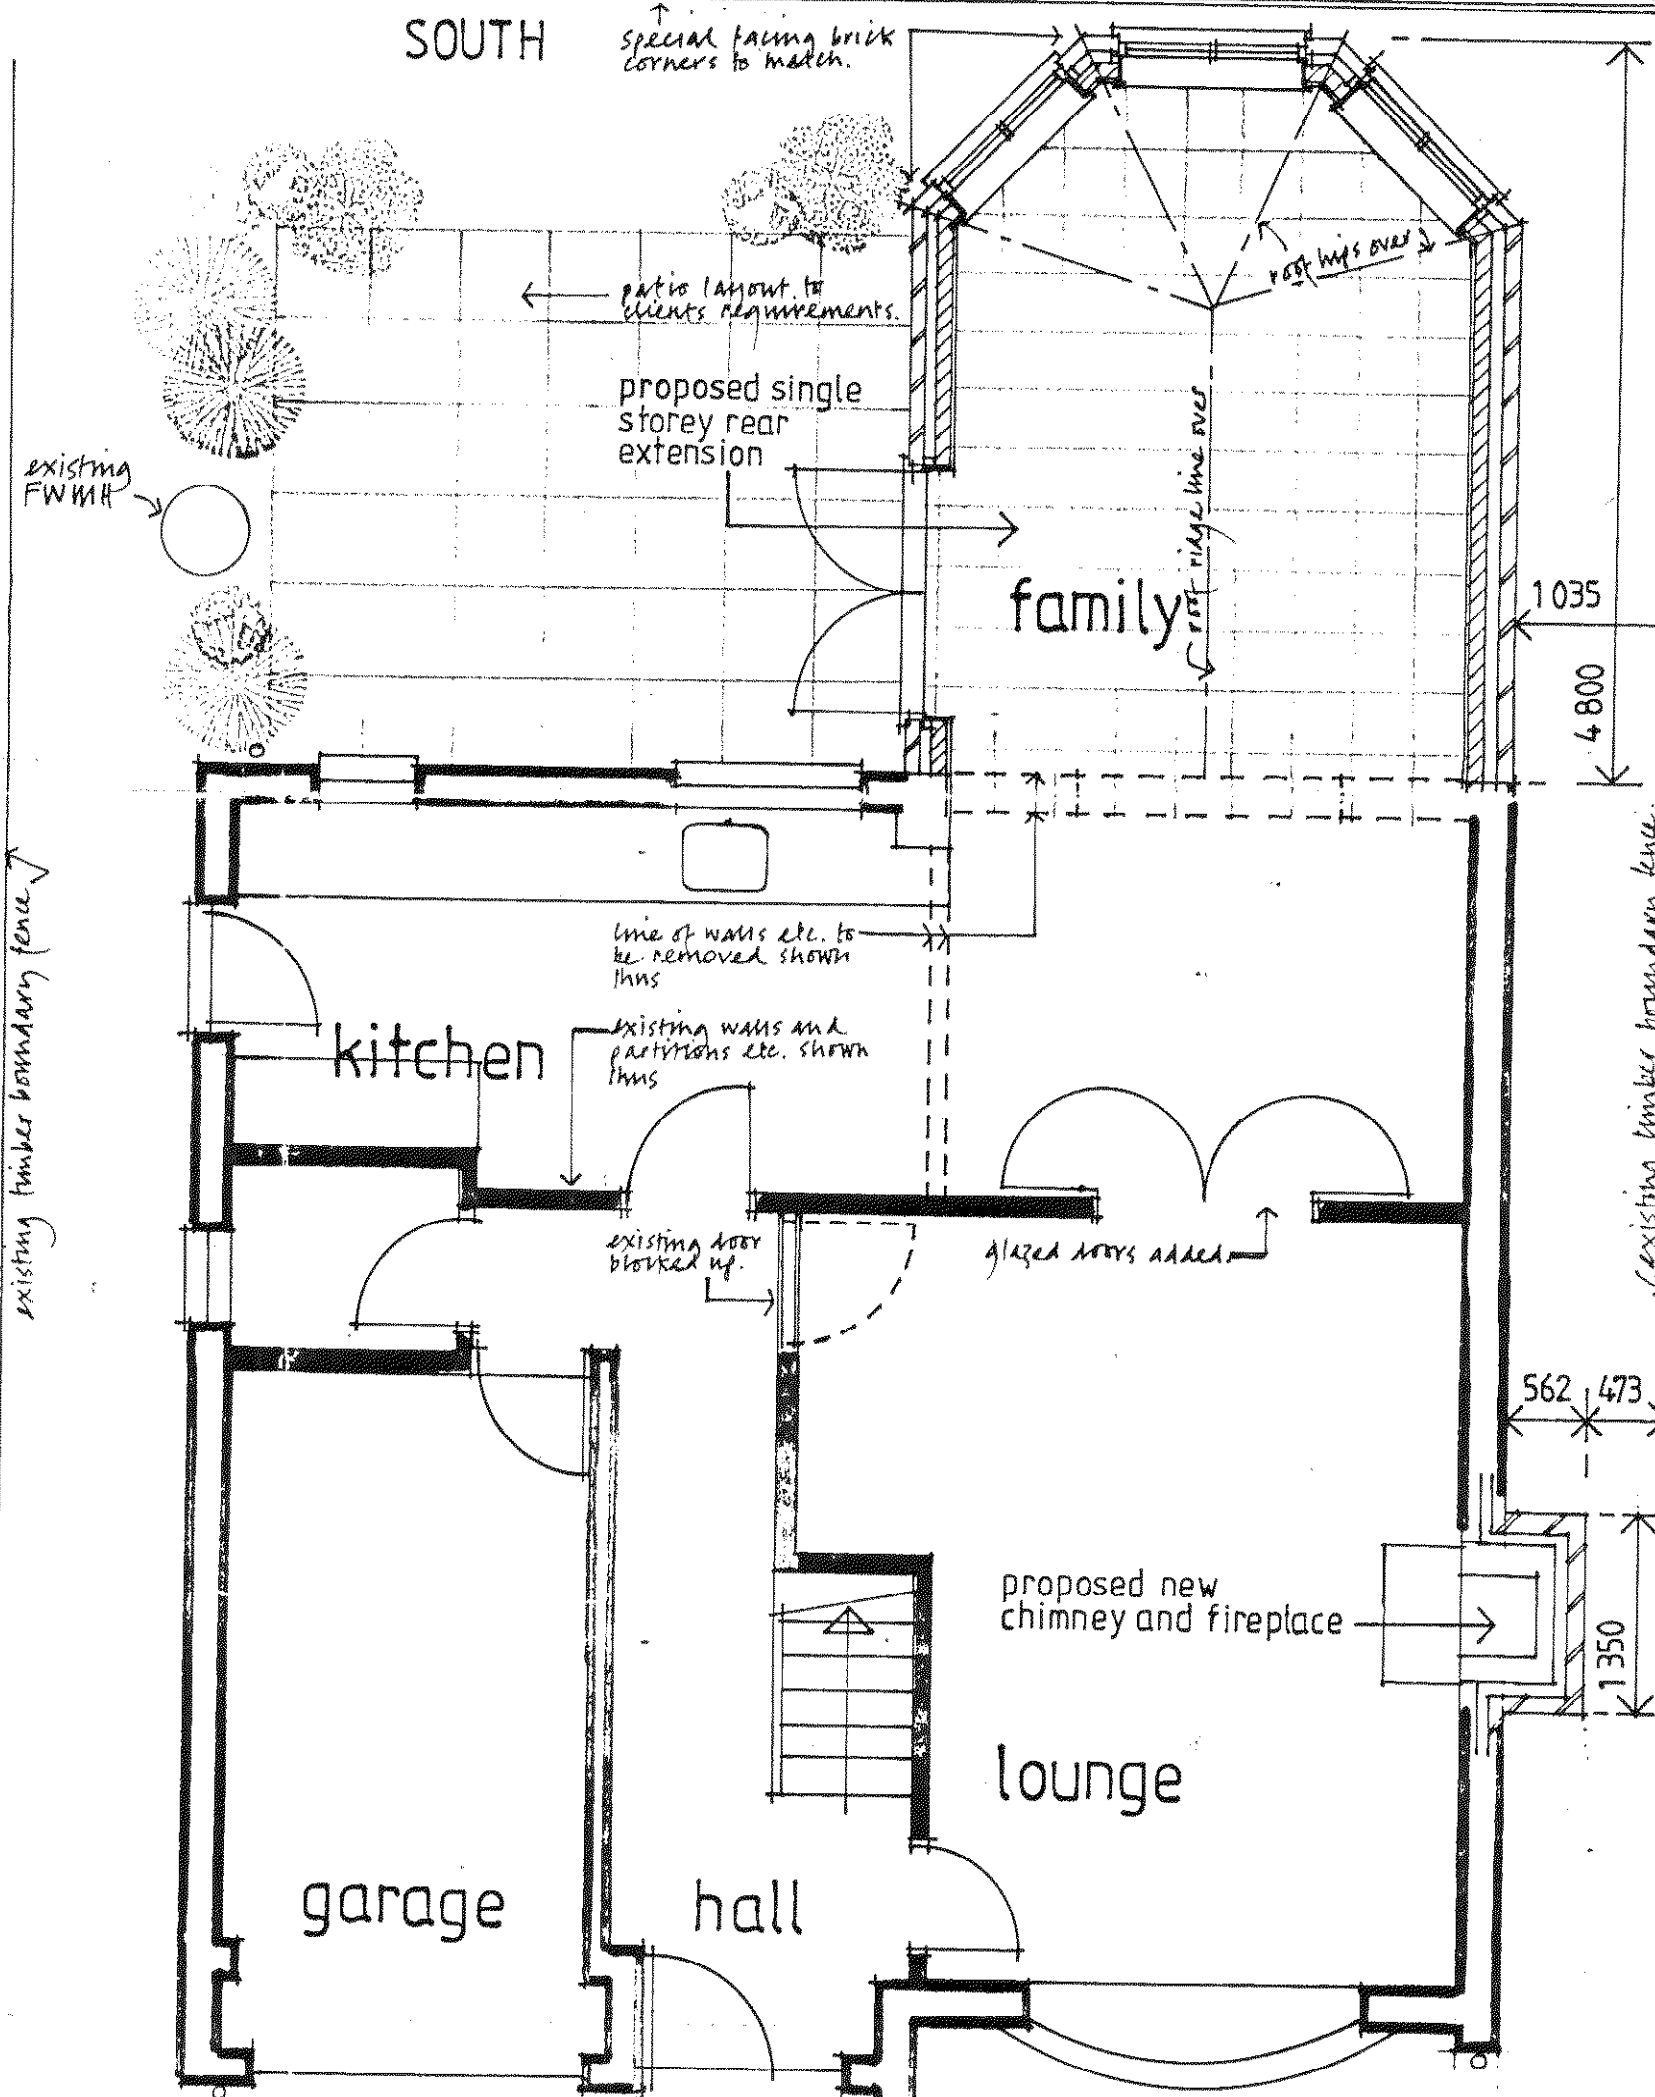

PROPOSED GROUND FLOOR PLAN 1:50

Notes:
All dimensions must be checked on site and not
scaled from this drawing.

A	Date	Revisions

© copyright ARUN DISTRICT COUNCIL

No. CM 36 09

RECEIVED

R & K Sartin
Architectural & Interior Design

4, Wheelwrights Close, Arundel, West Sussex, BN18 9TA
Tel: 01903 - 882283

Client

MR & MRS N. FOSS

Job Title

28 APPLETREE WALK
CLIMPING BN17 5QN

Drawing Title

PLANS & ELEVATIONS

Scale 1:100 1:50

Date DEC. 2009 Drawn by RAS

Drg. No. 2008 / 04 / 01 Rev.