



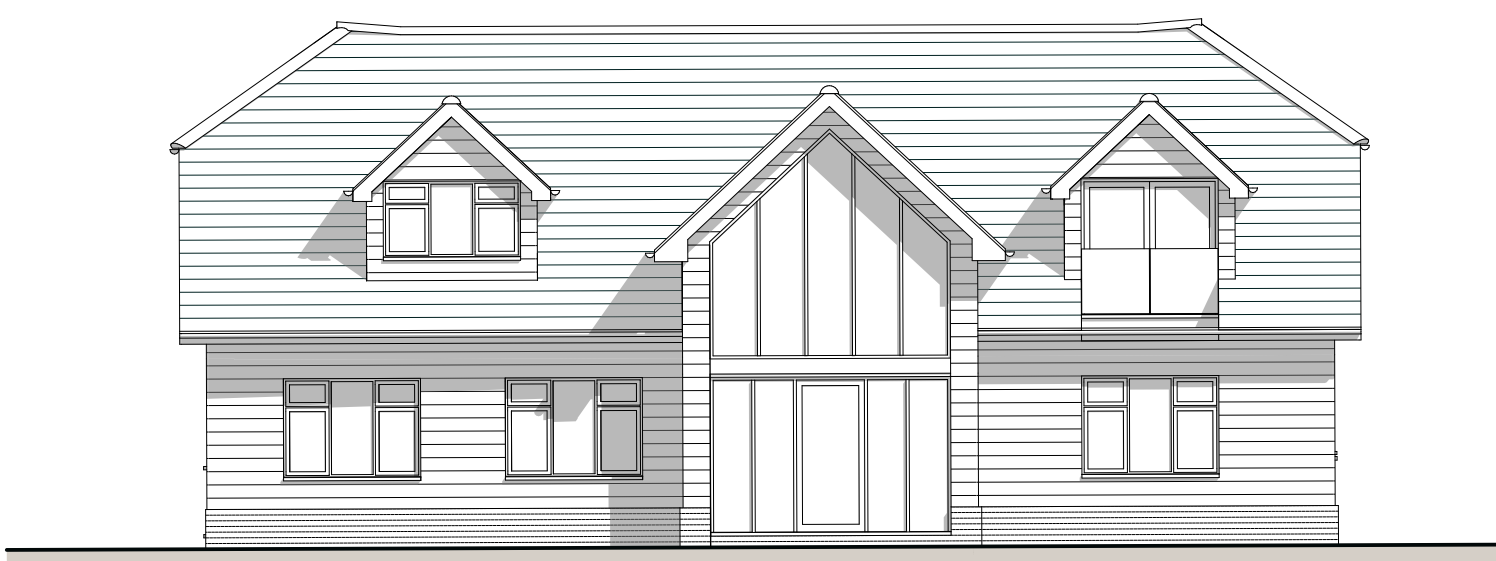

front (south)



side (west)

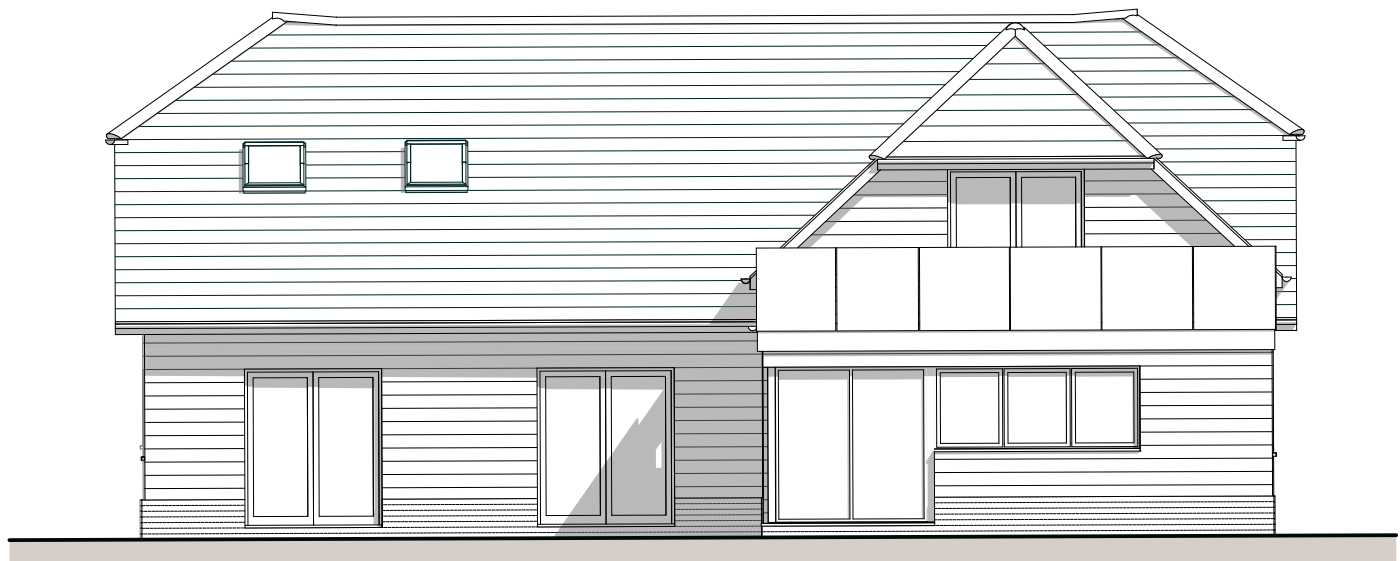

rear (north)




side (east)

elevations 1 : 100

SCALE 1:100


0 2000 4000 6000mm

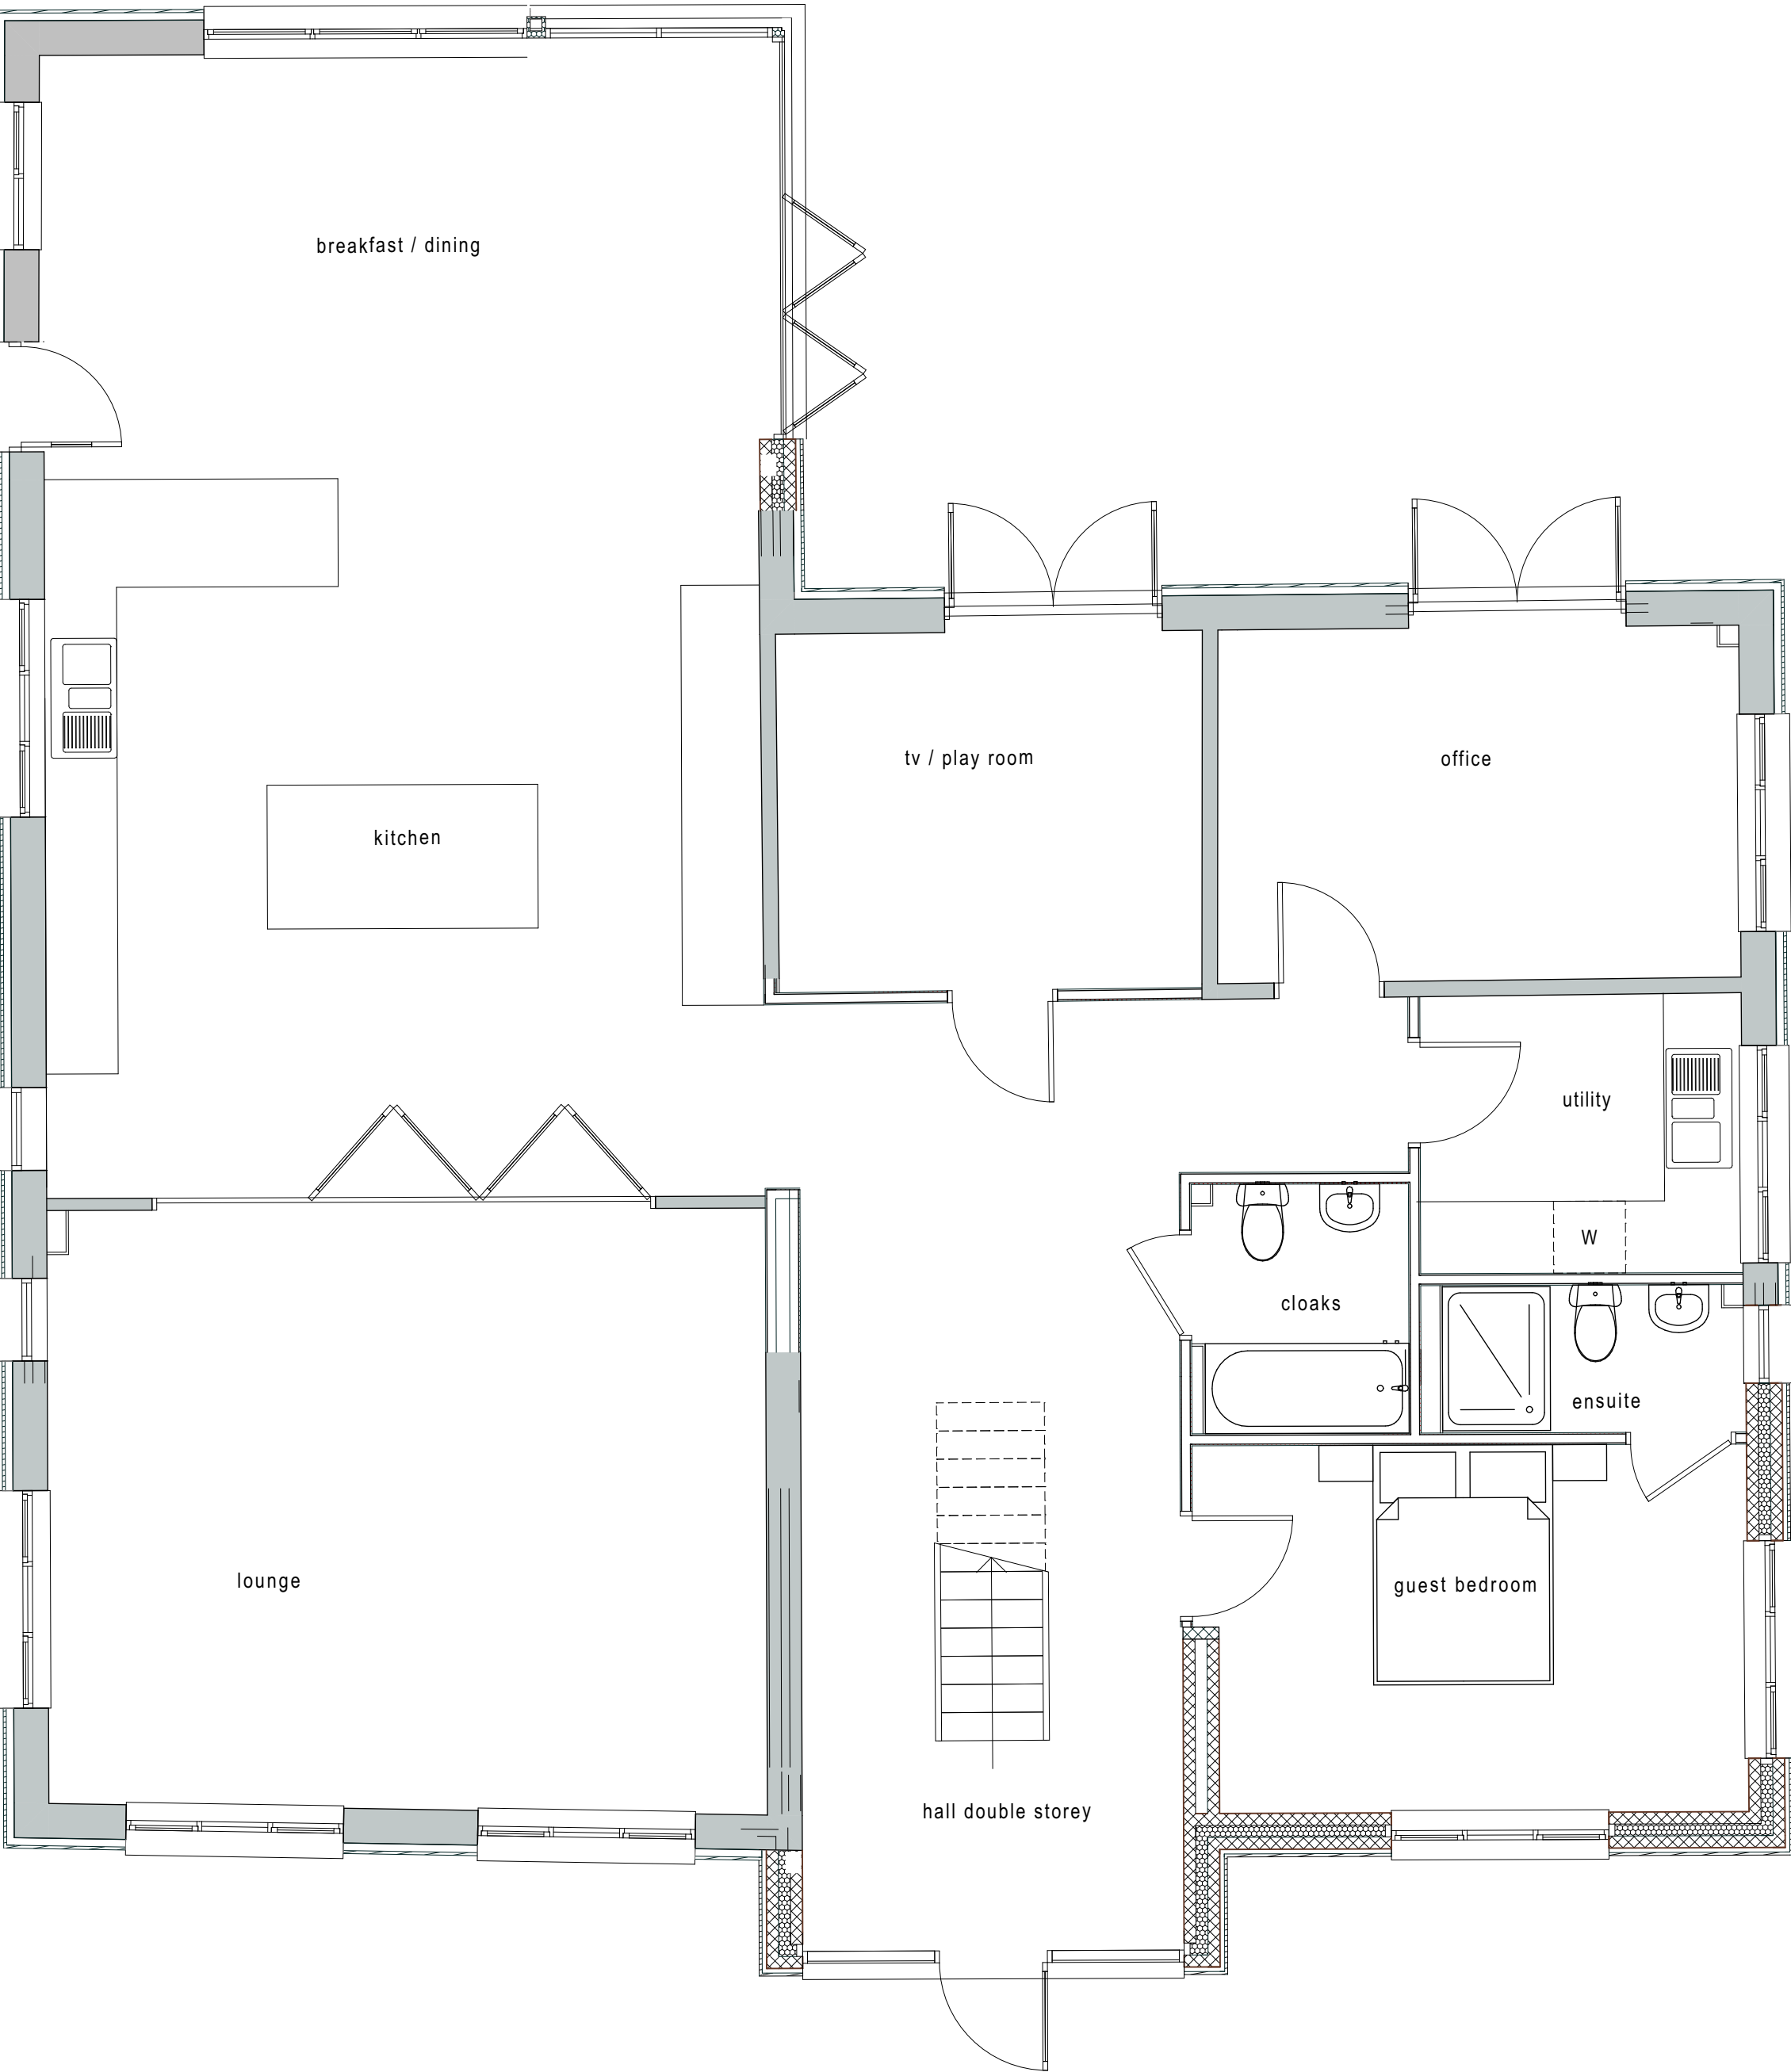


ground floor plan

SCALE 1:50

0 1000 2000 3000mm

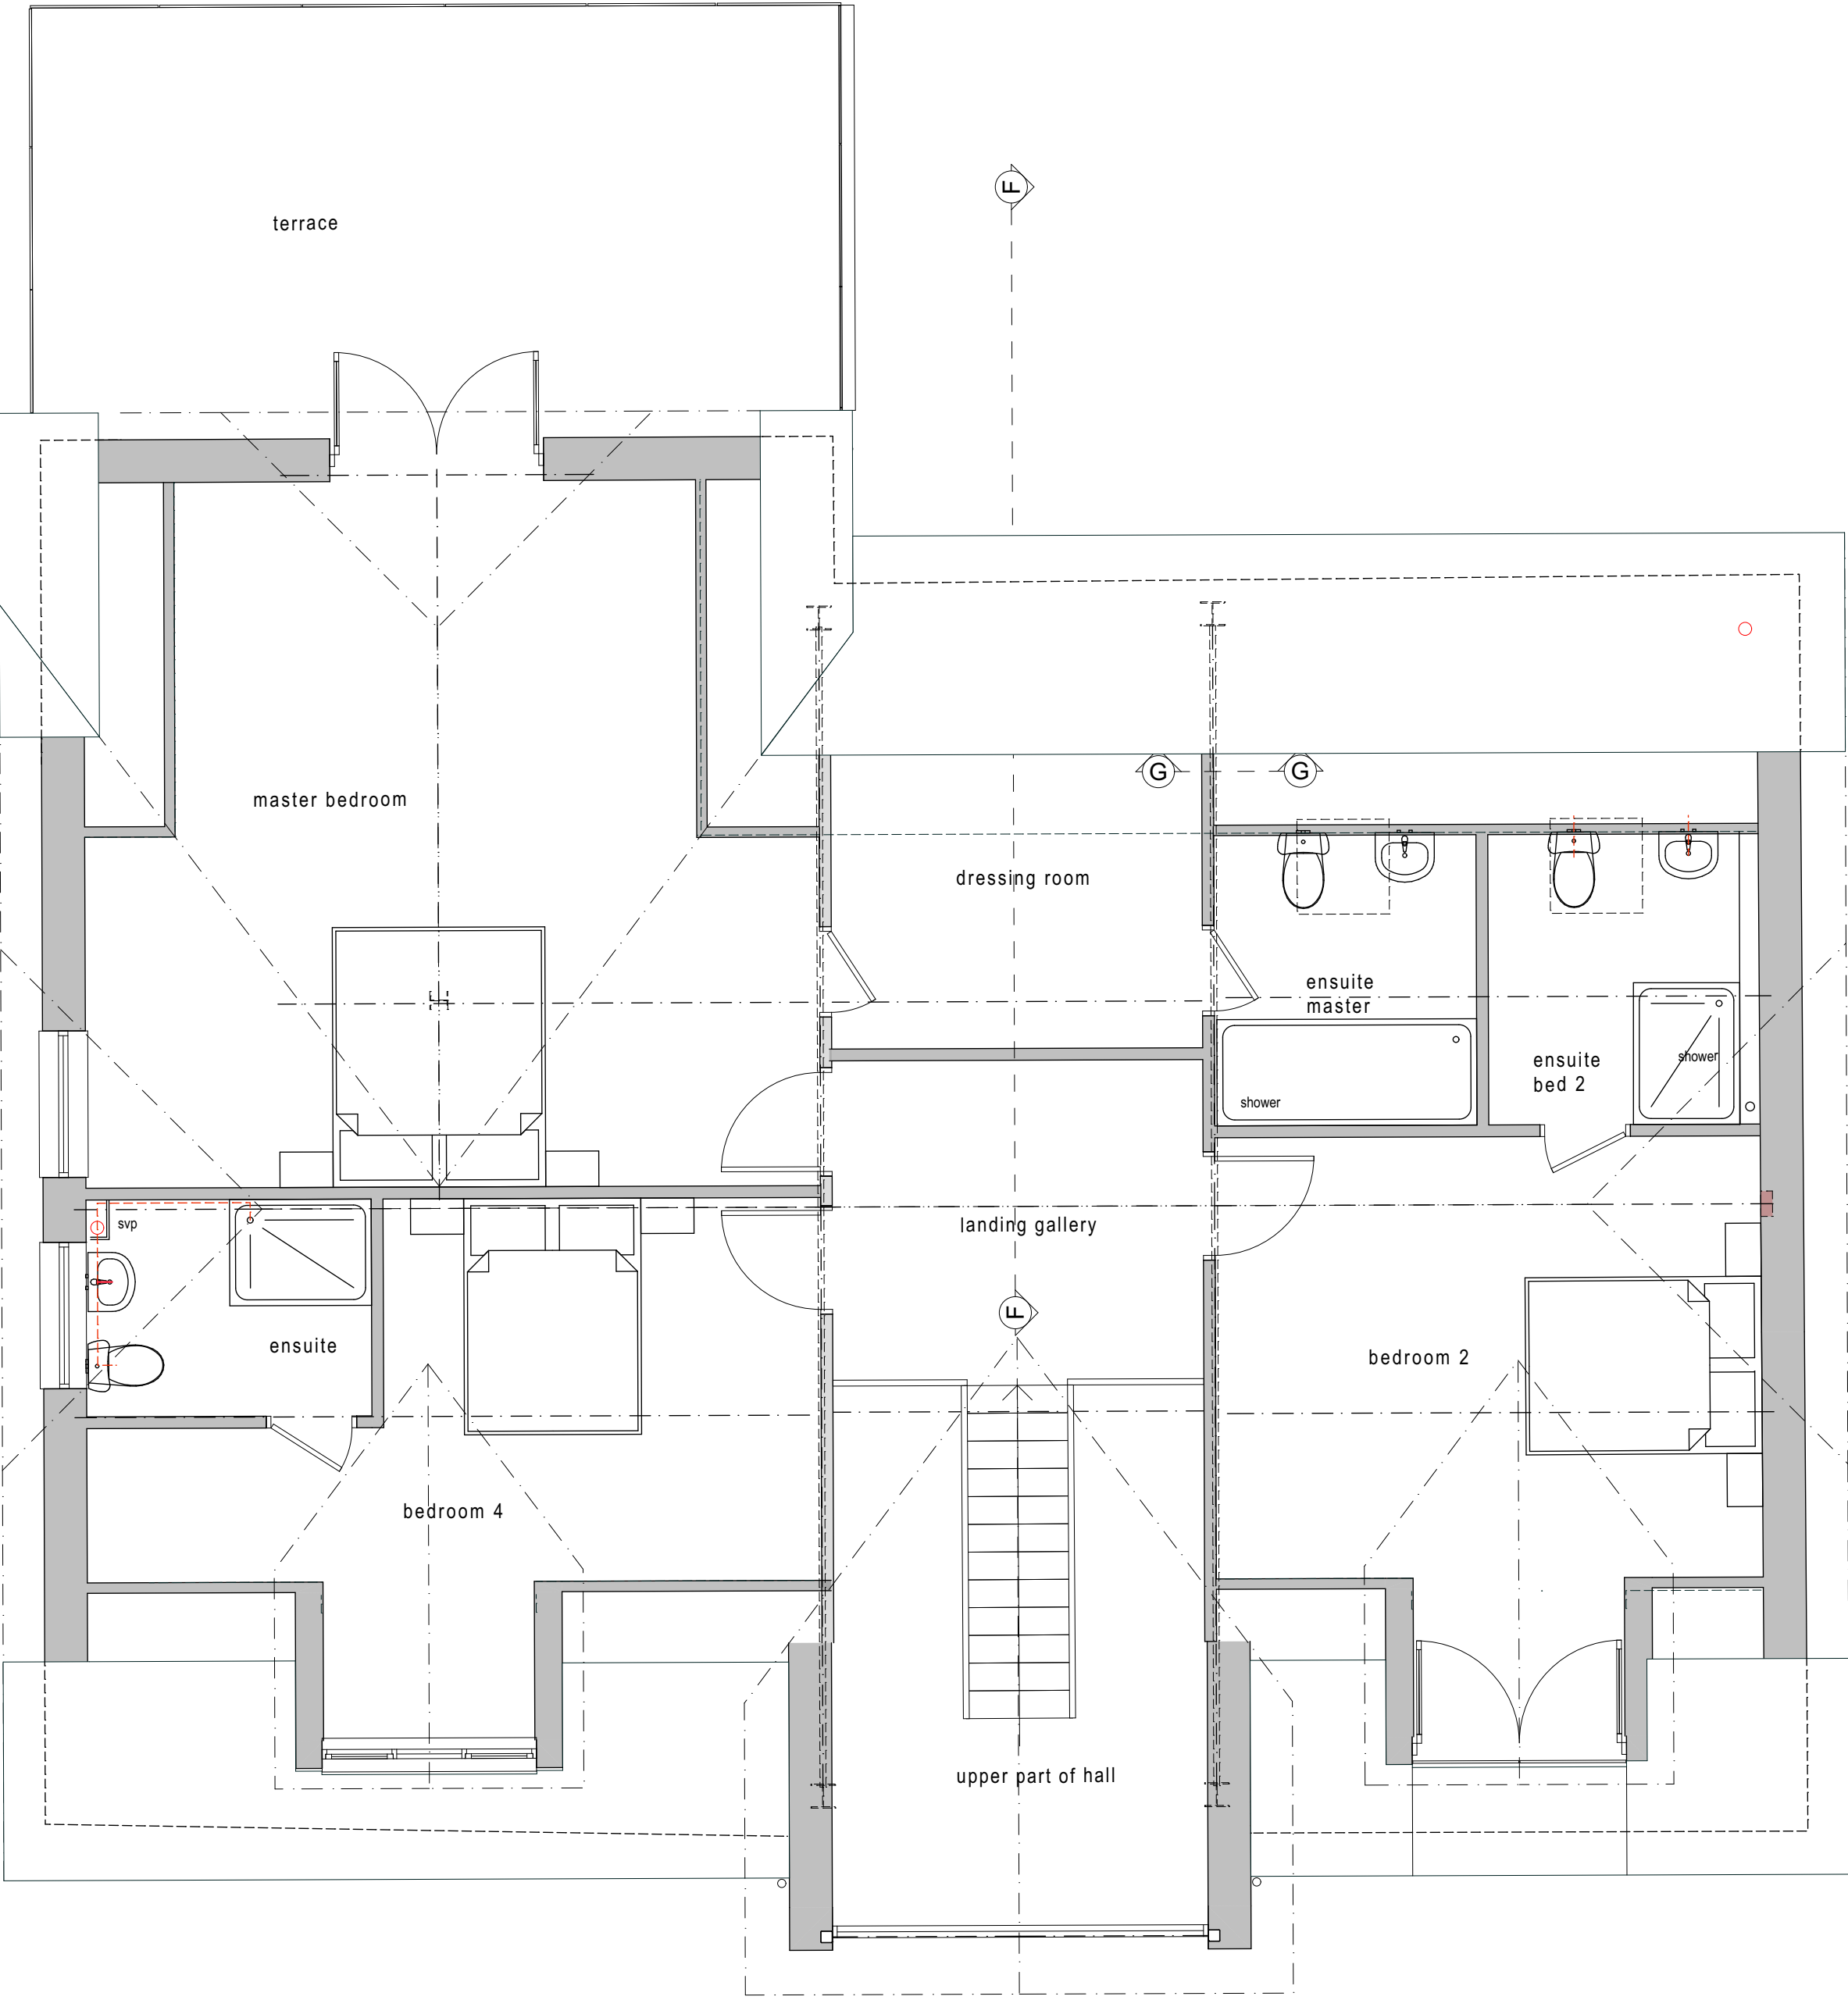

first floor plan

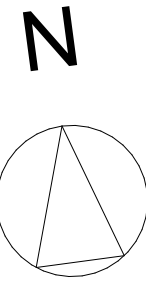

CLOUD9 DESIGN STUDIO

(N) 07792 379502 (E) rui.sedghi.co@gmail.com (W) cloud9designstudio.co.uk

Client Thomas Male

Project Extension & Alterations
Elms Paddock, Horsemere Green Lane
Climping, Littlehampton
West Sussex BN17 5QZ

Drawing Title Floor Plans as existing

Drawing CND35_SK04 Rev A
Date Aug 2025 Scale 1 : 50 @ A1