

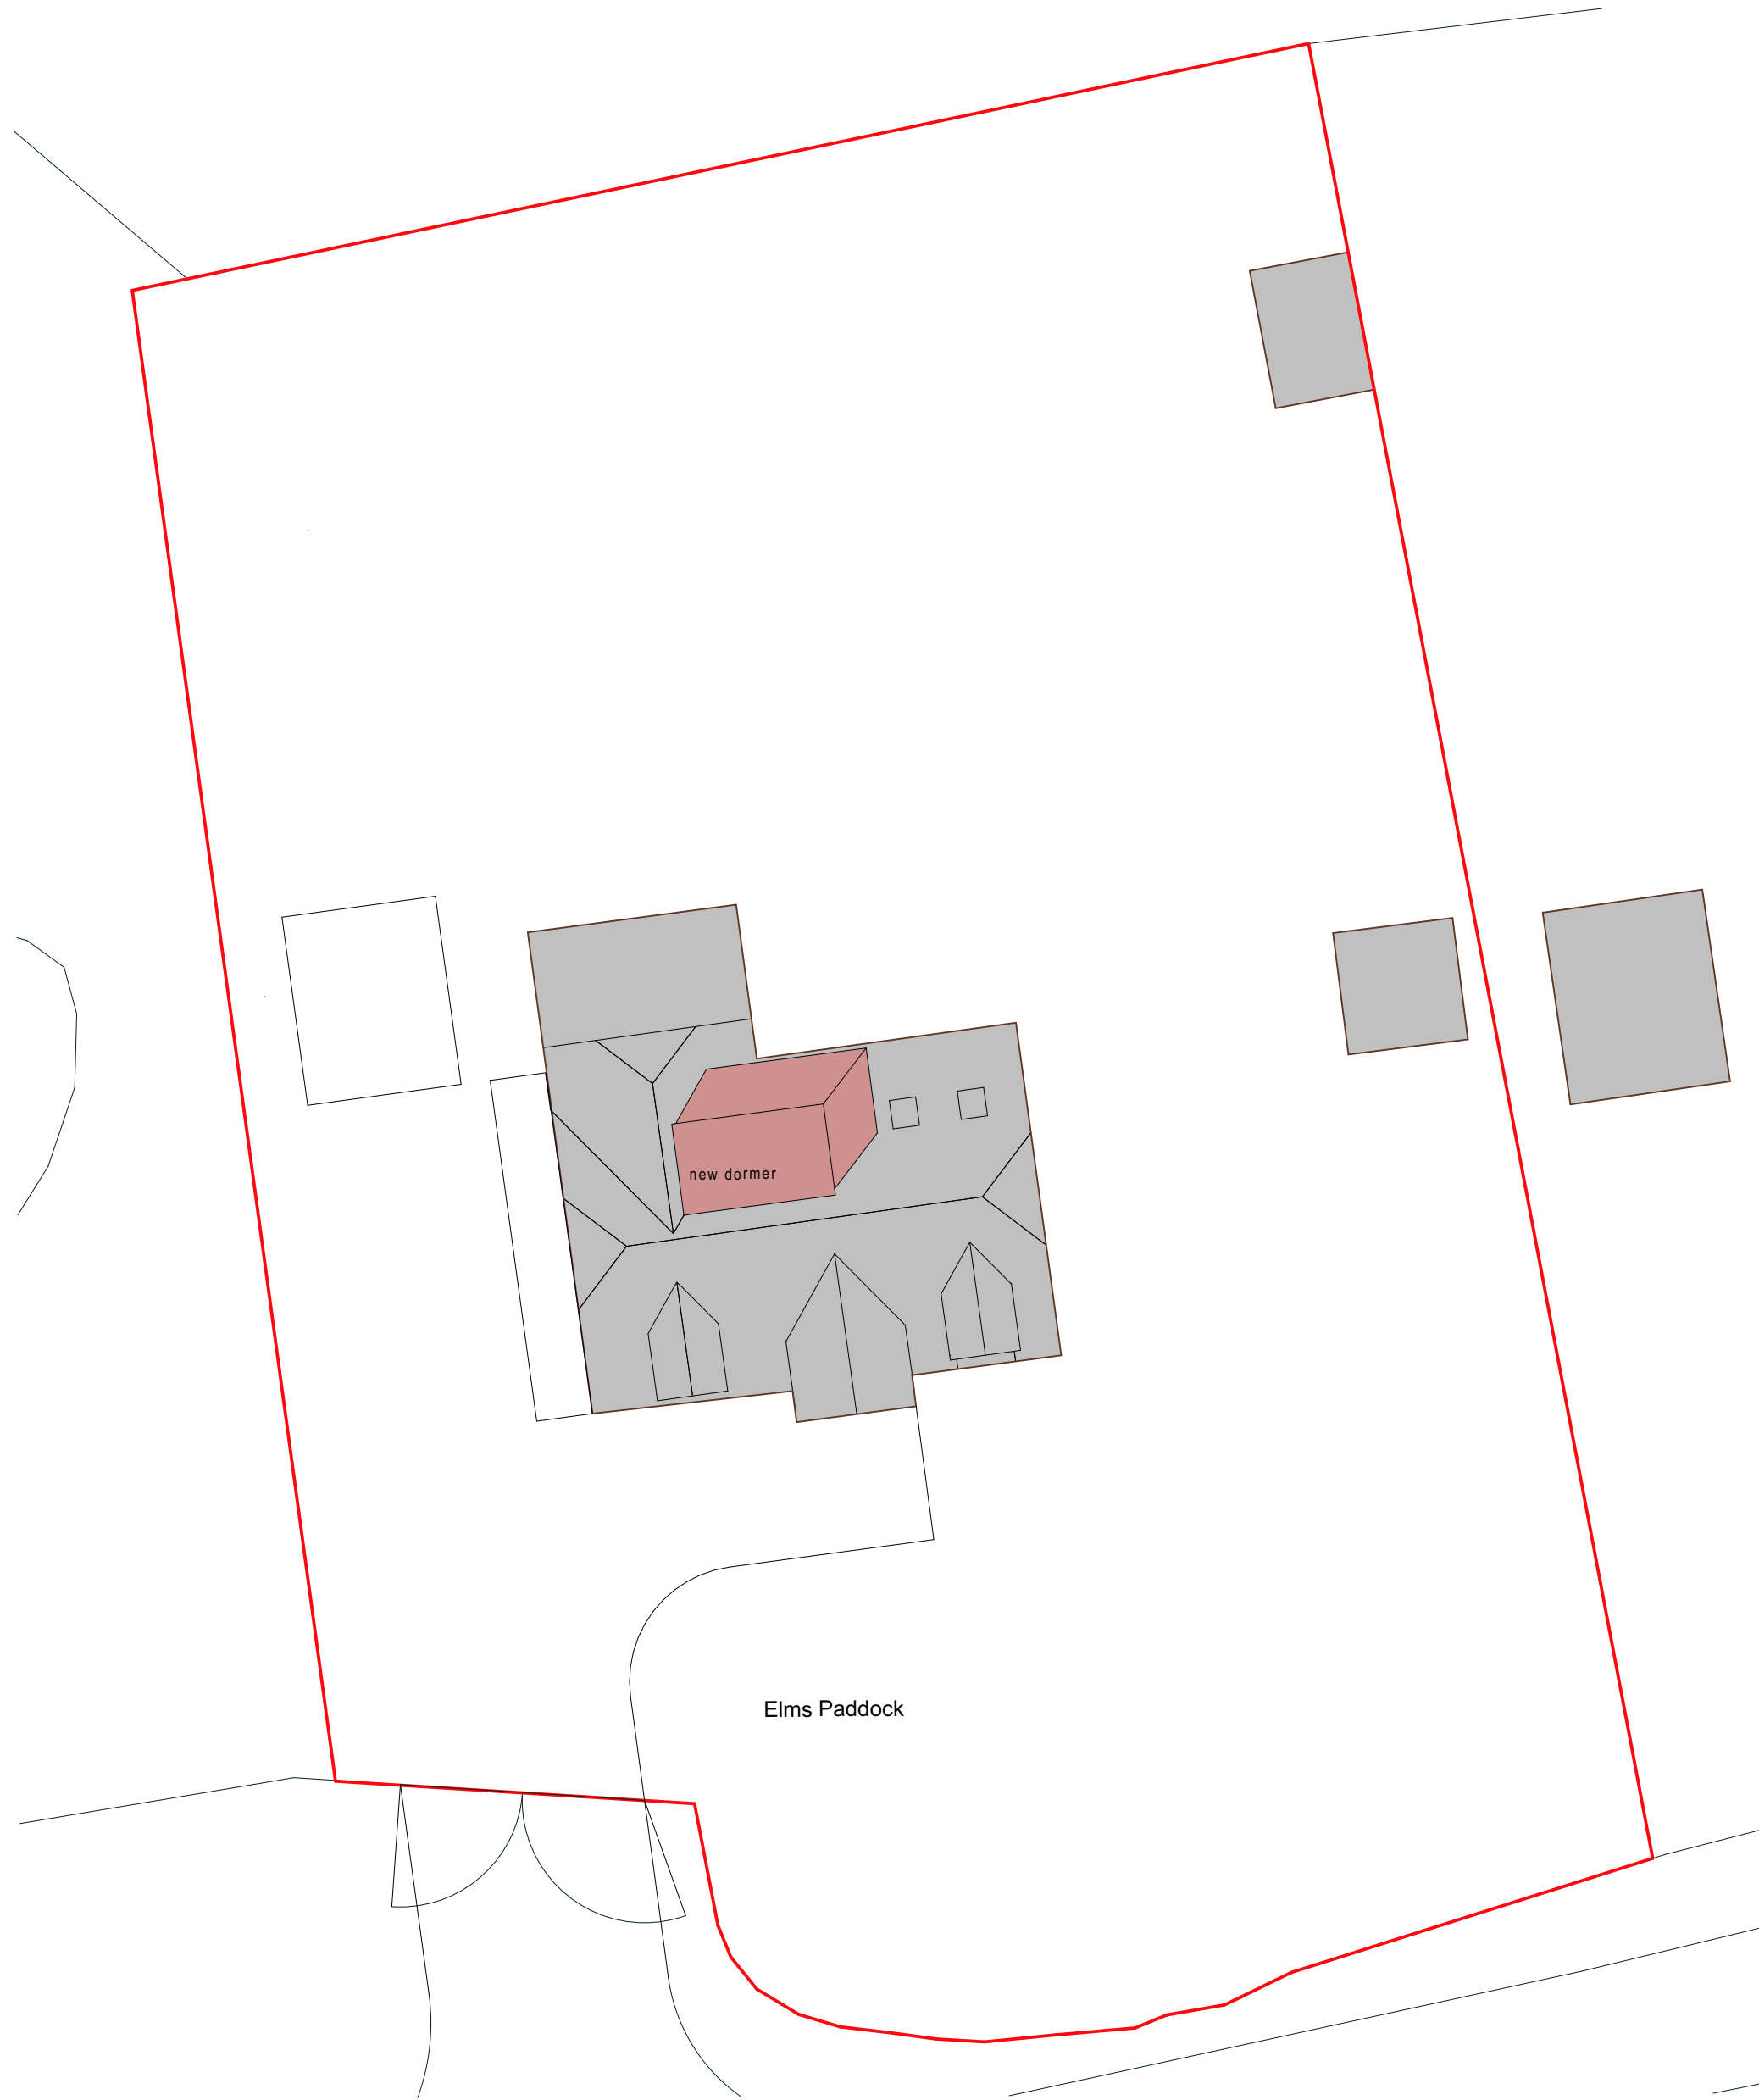
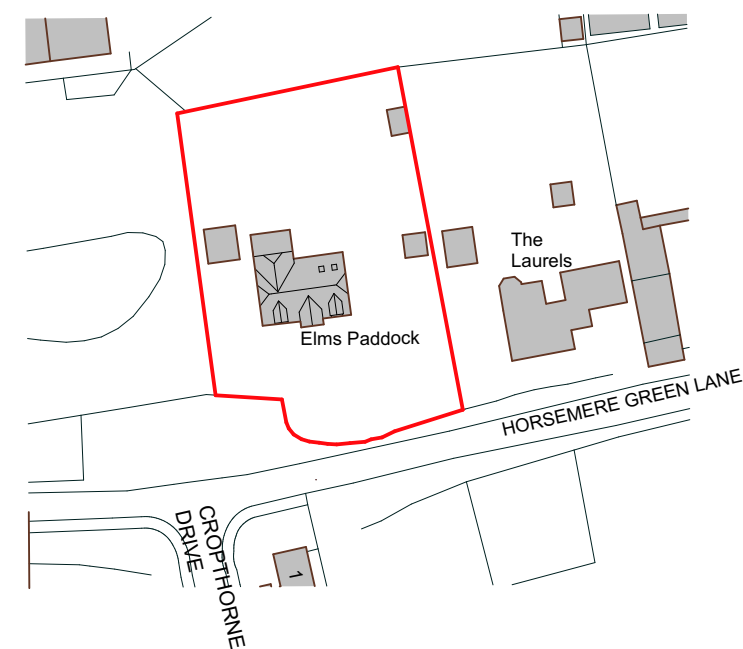


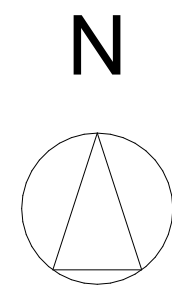

site plan 1 : 200

 

Ordnance Survey, (c) Crown Copyright 2022. All rights reserved. Licence number 100022432

location plan 1 : 1250



Client Thomas Male

Project Extension & Alterations
Elms Paddock, Horsemere Green Lane
Climping, Littlehampton
West Sussex BN17 5QZ

Drawing Title
Site and Location plans

Drawing CND35_SK02 Rev B
Date Jan 2025 Scale 1 : 200 & 1250 @ A2