



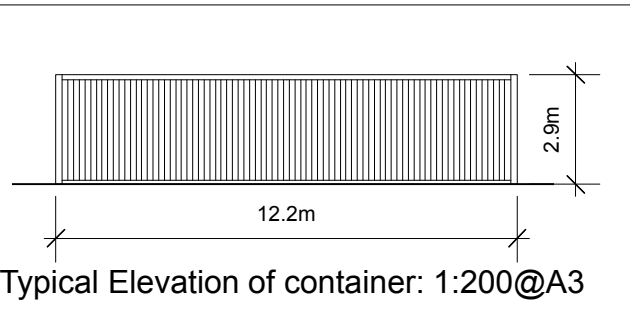

Site Plan: 1:500@A3

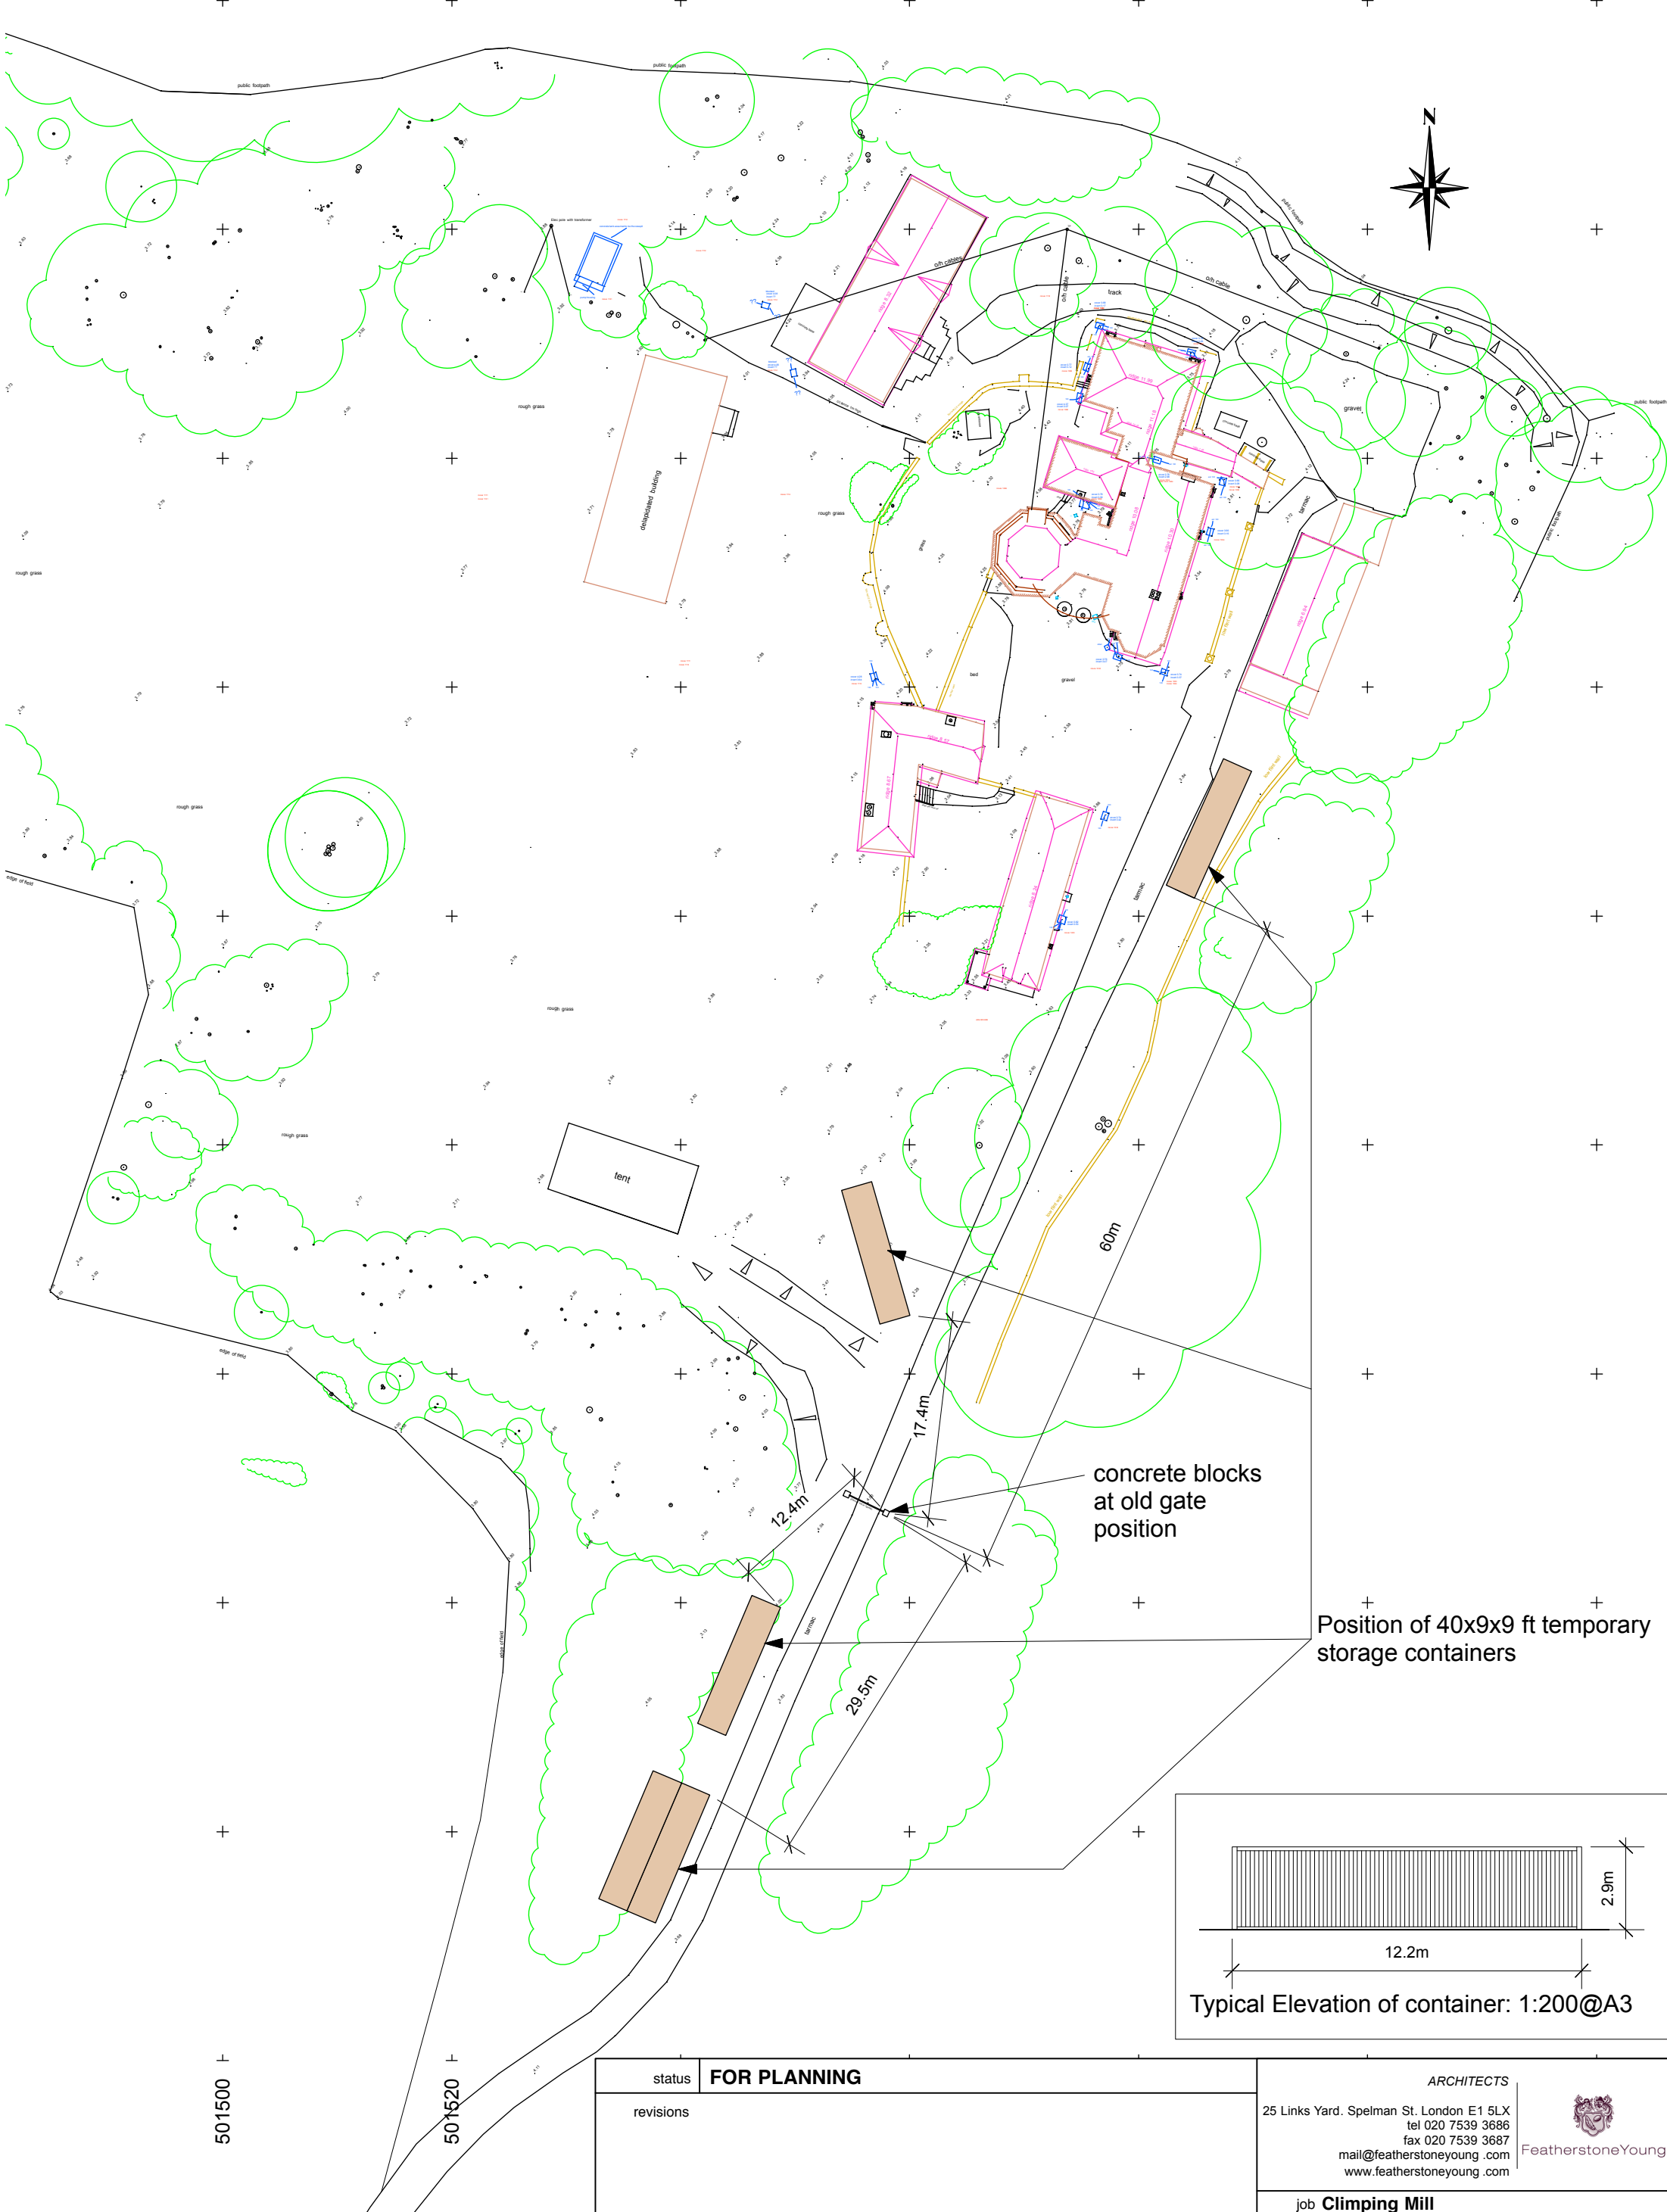

status FOR PLANNING		ARCHITECTS	
revisions		25 Links Yard. Spelman St. London E1 5LX tel 020 7539 3686 fax 020 7539 3687 mail@featherstoneyoung .com www.featherstoneyoung .com	
		job Climping Mill	
		address Clymping Street	
		dwg title Site Plan with Storage Containers	
		scale 1:500/A3 date MONTH YEAR	
CLI		SK001	
job reference		drawing number	
		B	
		revision	



FeatherstoneYoung