




The Contractor is to verify all dimensions, alignment, levels and datums prior to commencement of work.
Any discrepancies are to be reported immediately to the Surveyor.

Variations and modifications to the work shown on these drawings are not to be carried out without the written permission of the Surveyor.

This drawing is the property of djb Ltd. and must not be copied or reproduced except with their express permission nor may the design or any information thereon be disclosed to any third party.

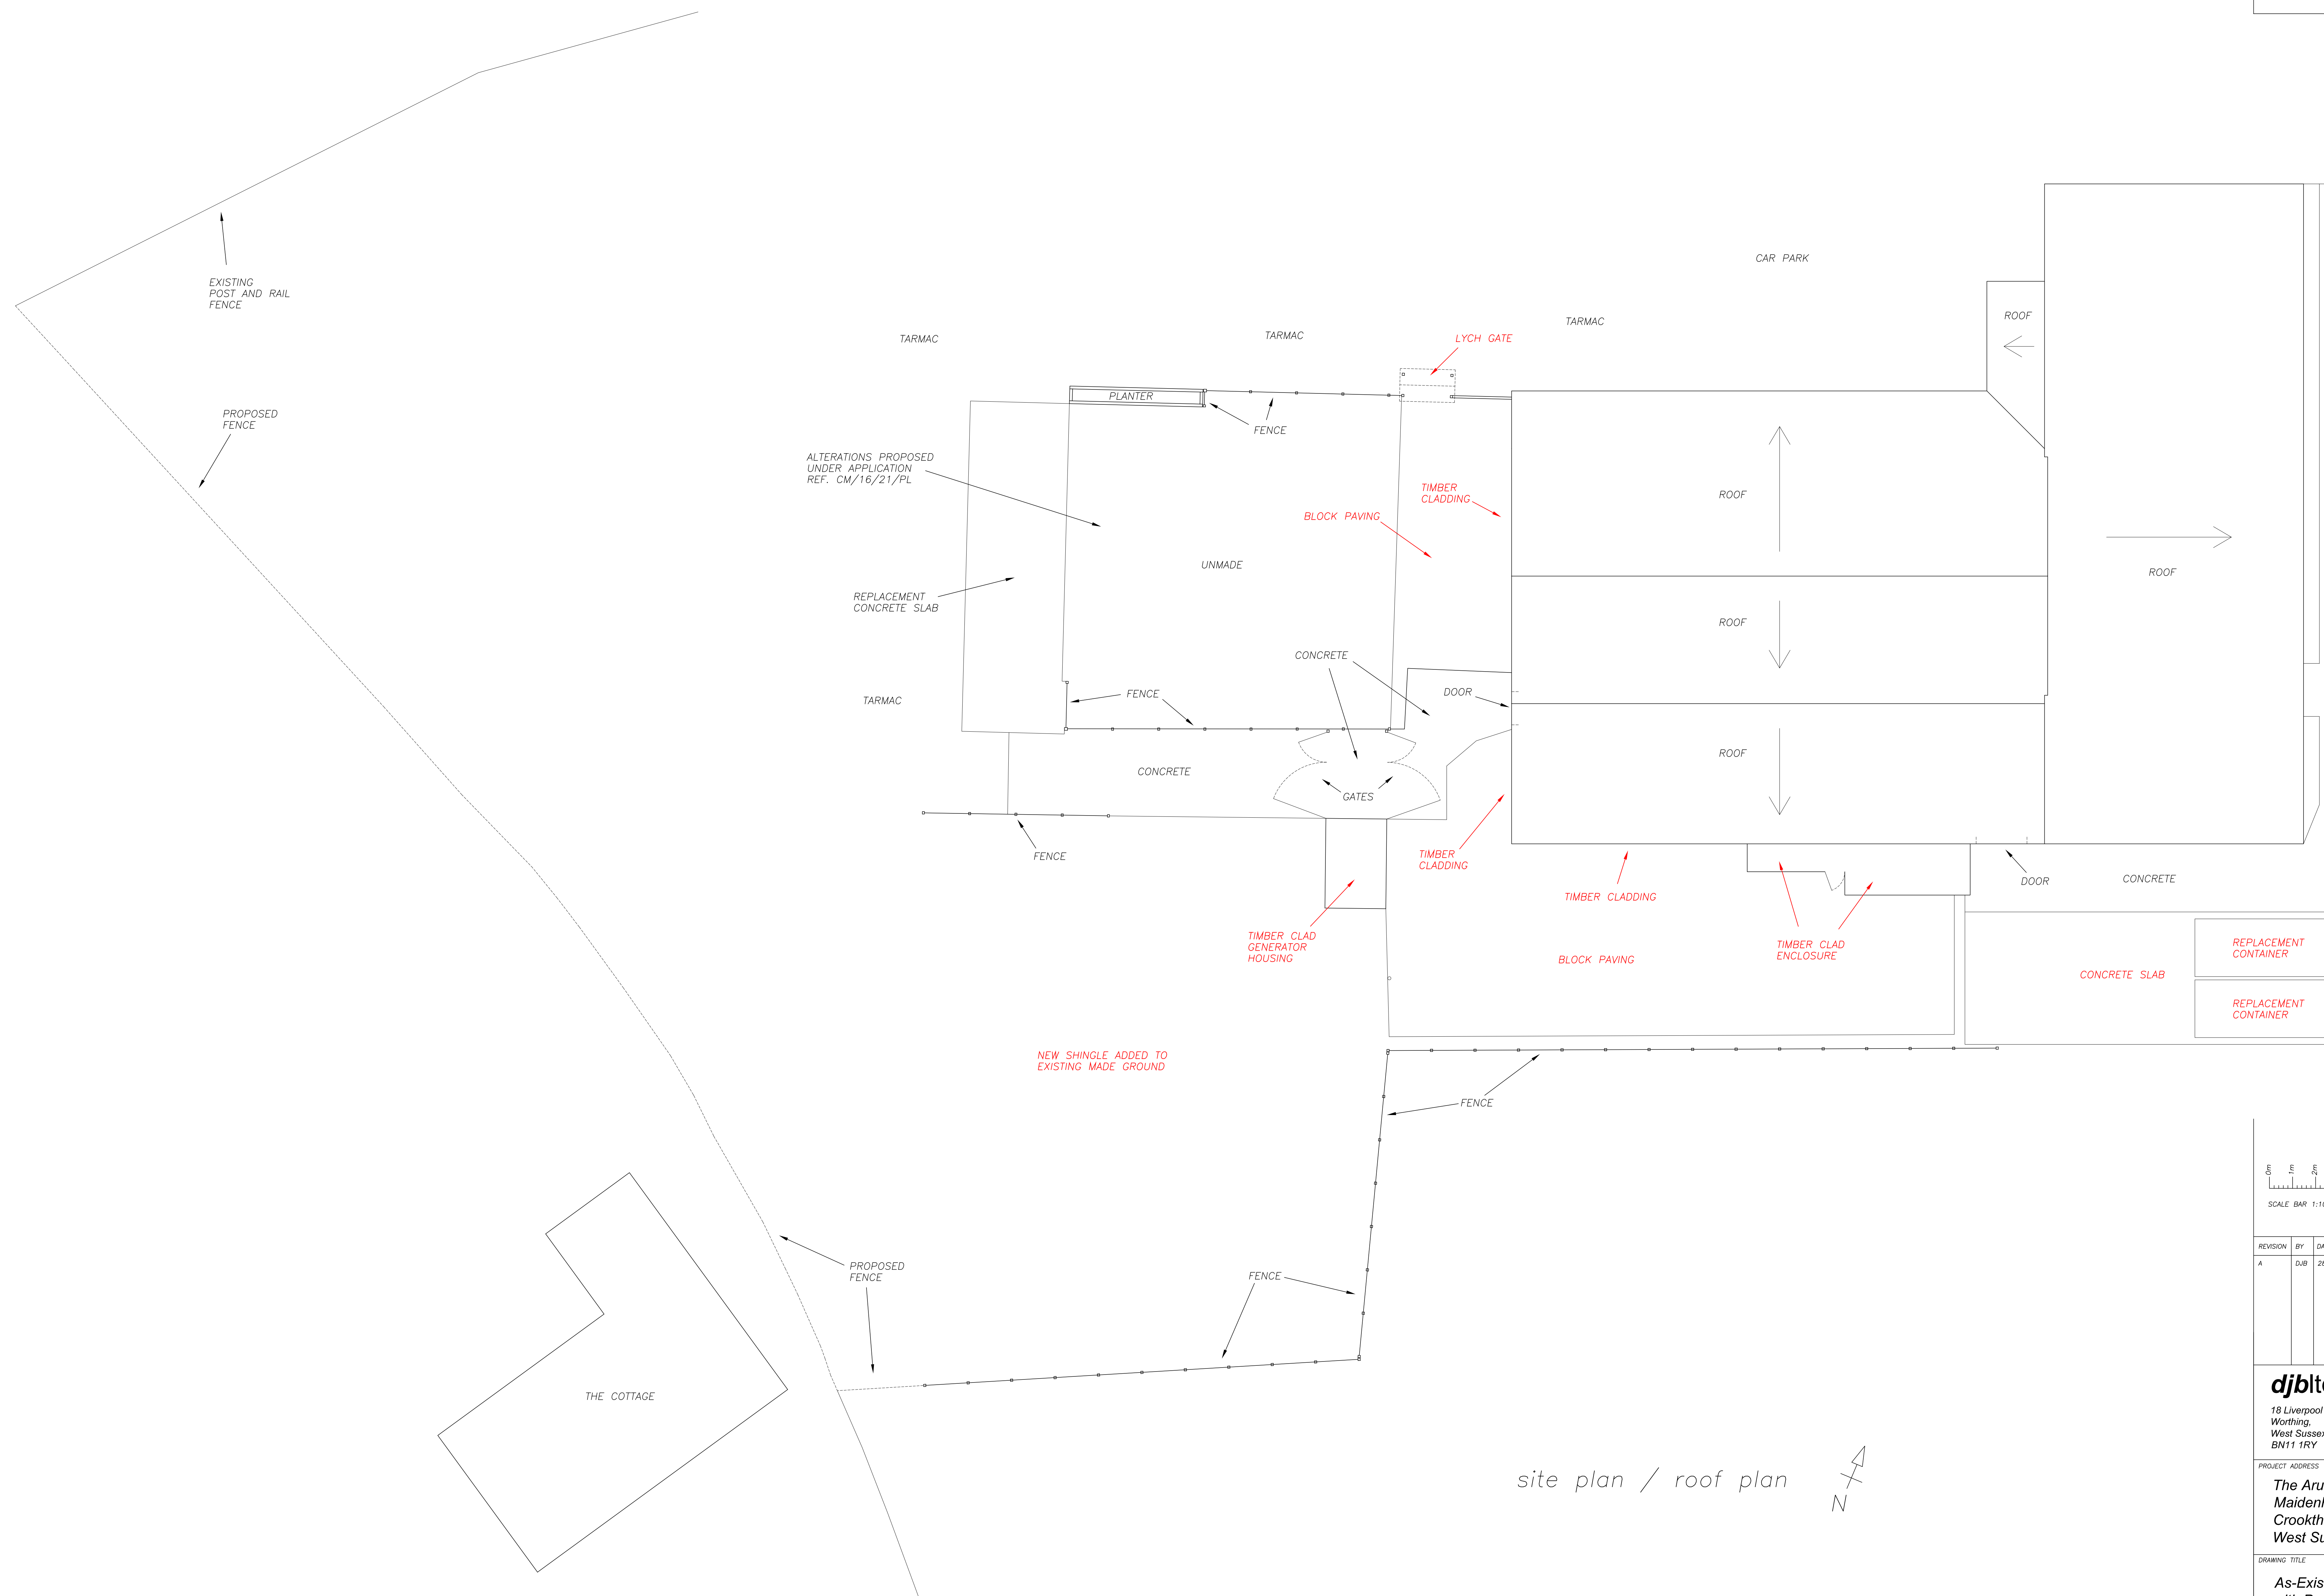

site plan / roof plan

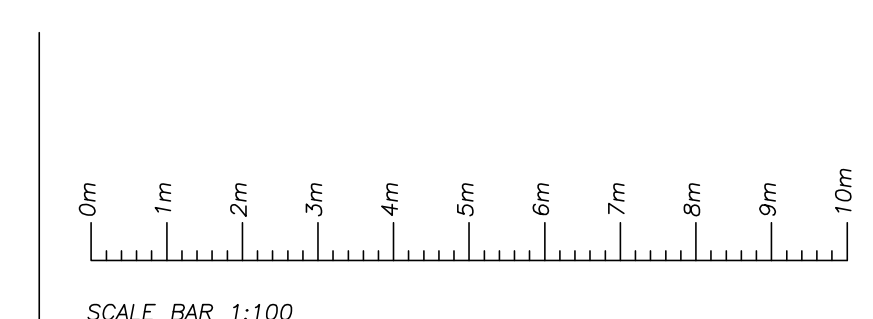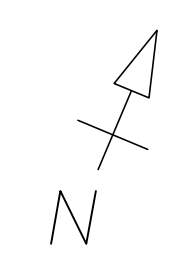

REVISION	BY	DATE	DETAILS
A	DUB	28-06-2021	MINOR AMENDMENTS

djbltd

18 Liverpool Gardens,
Worthing,
West Sussex.
BN11 1RY

 **RICS**

Telephone 01903 200123
Mobile 07940 559110
office@djbltd.co.uk
www.djbltd.co.uk

*The Arundel Gardener and
Maidenhead Aquatics
Crookthorn Lane Climping
West Sussex BN17 5SN*

DRAWING TITLE

*As-Existing Site Plan
with Proposals*

DRAWN BY <i>DJB</i>	Scales (original on A0 to crop marks): Site Plan 1 : 100
DATE <i>June 2021</i>	
DRAWING No. <i>21-043-2</i>	REV <i>a</i>  Protected By the Copyright, Designs & Patents ACT 1988