


NOTES:
All dimensions must be checked on site and not scaled from this drawing

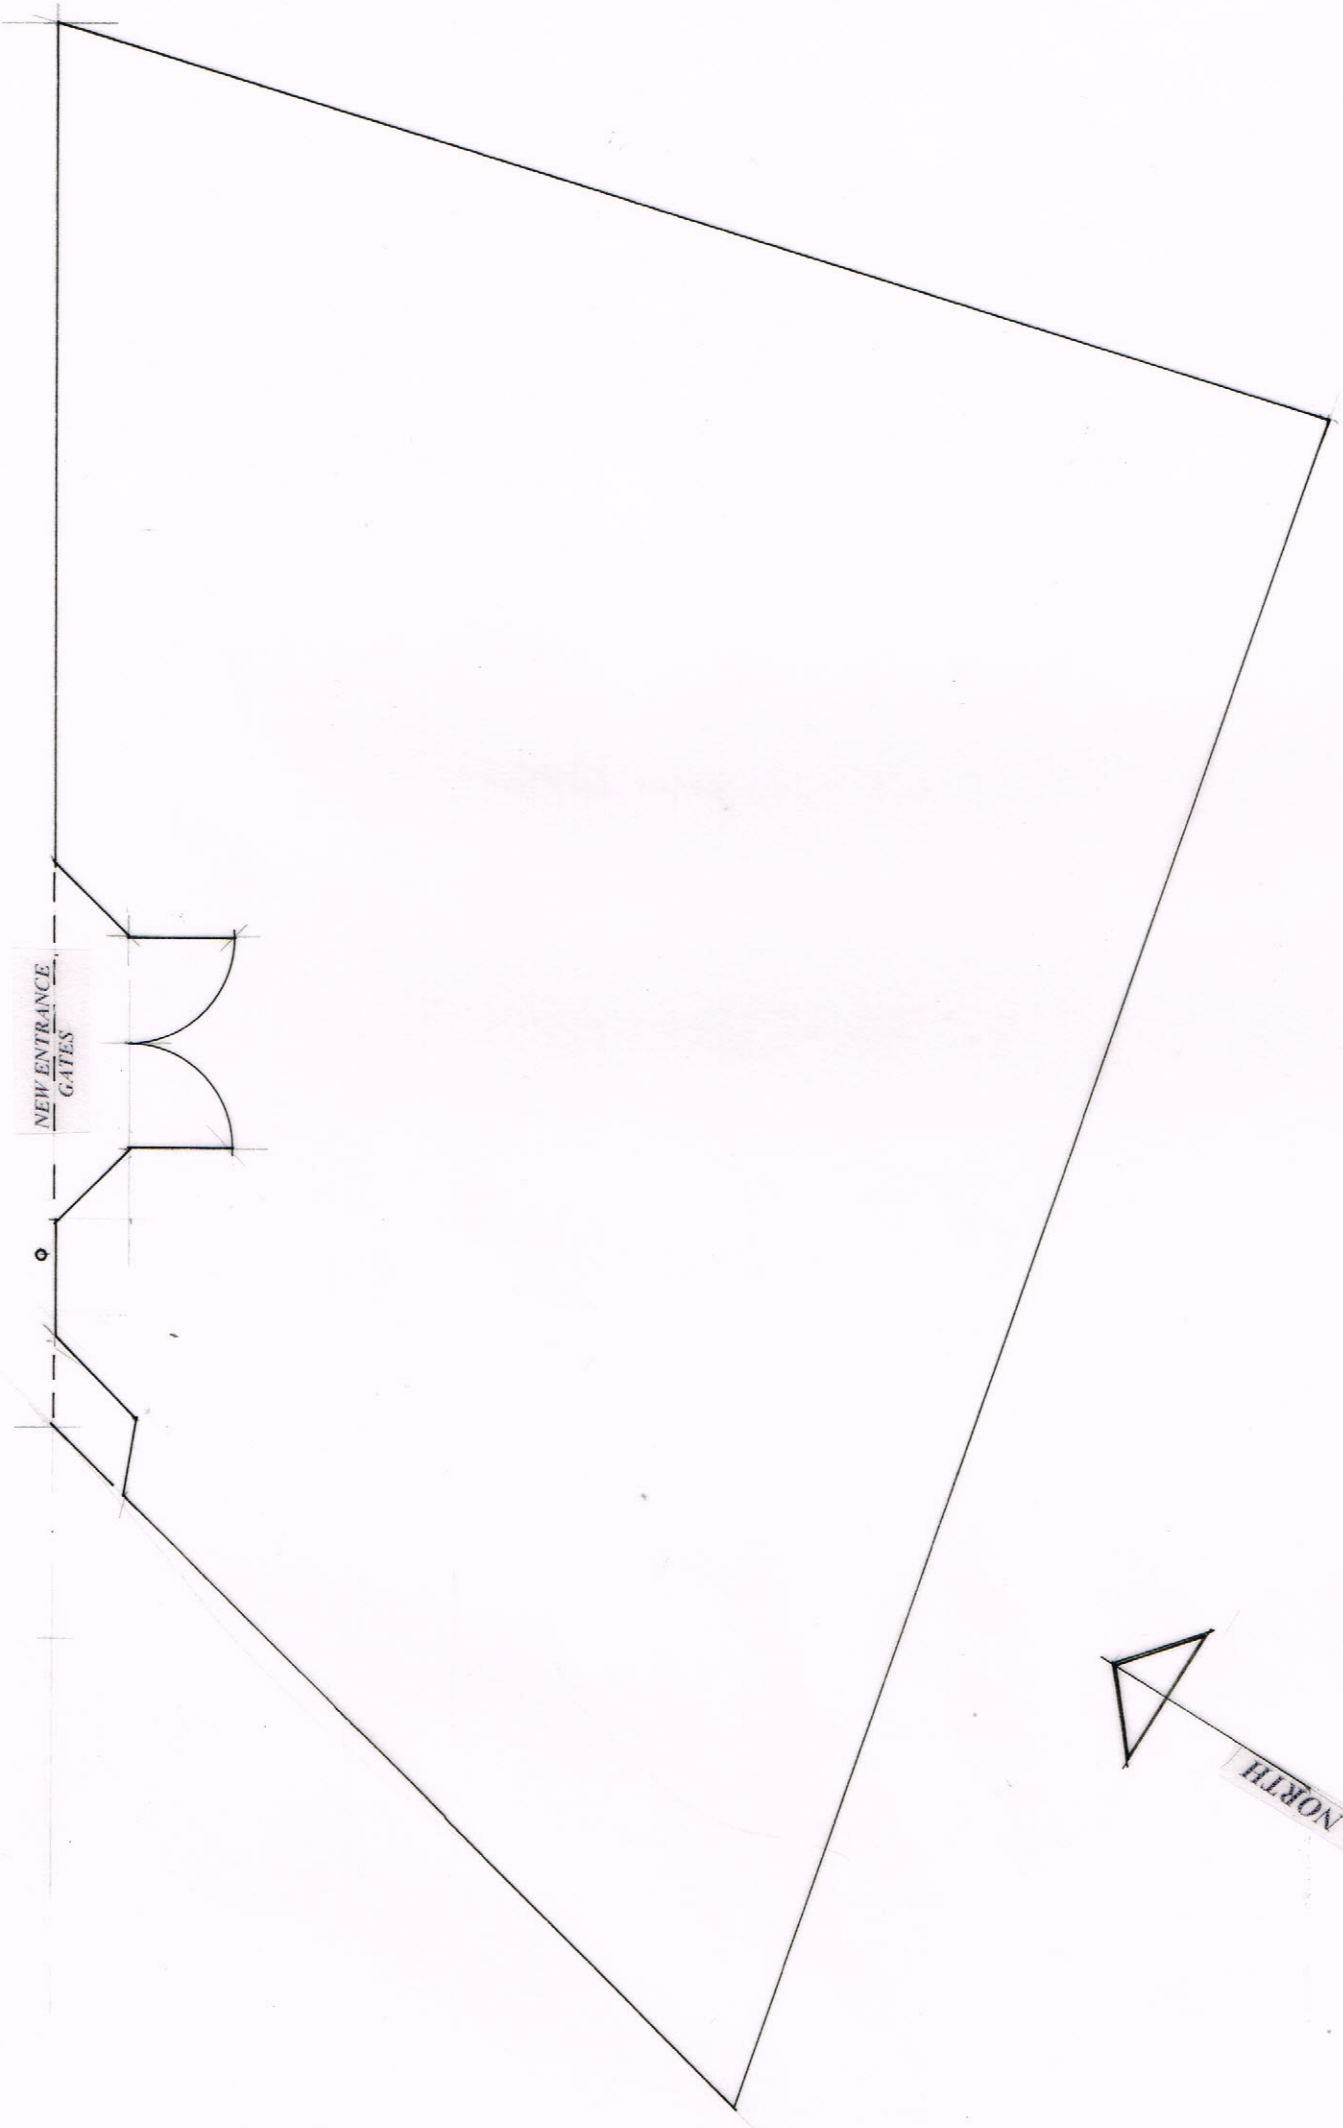

DATE	REVISIONS
A	

PLANS (UK) LTD
ARCHITECTURAL
DESIGN SHOP

18 GODSTONE ROAD
CATERHAM
SURREY CR3 6RA
TEL: 01883 344415
email: plansuktd@btconnect.com

Job Title

LAND ADJACENT TO;
UNIT 5,
RUDFORD INDUSTRIAL
ESTATE,
FORD ROAD,
ARUNDEL.

Drawing Title

SITE PLAN

Scale

1:200 @ A3

Date

NOV. 2018

Drg. No

18 / 1718 - 03

Rev



Scale Verification Bar scale 1:50@A3



Scale Verification Bar scale 1:100 @ A3