


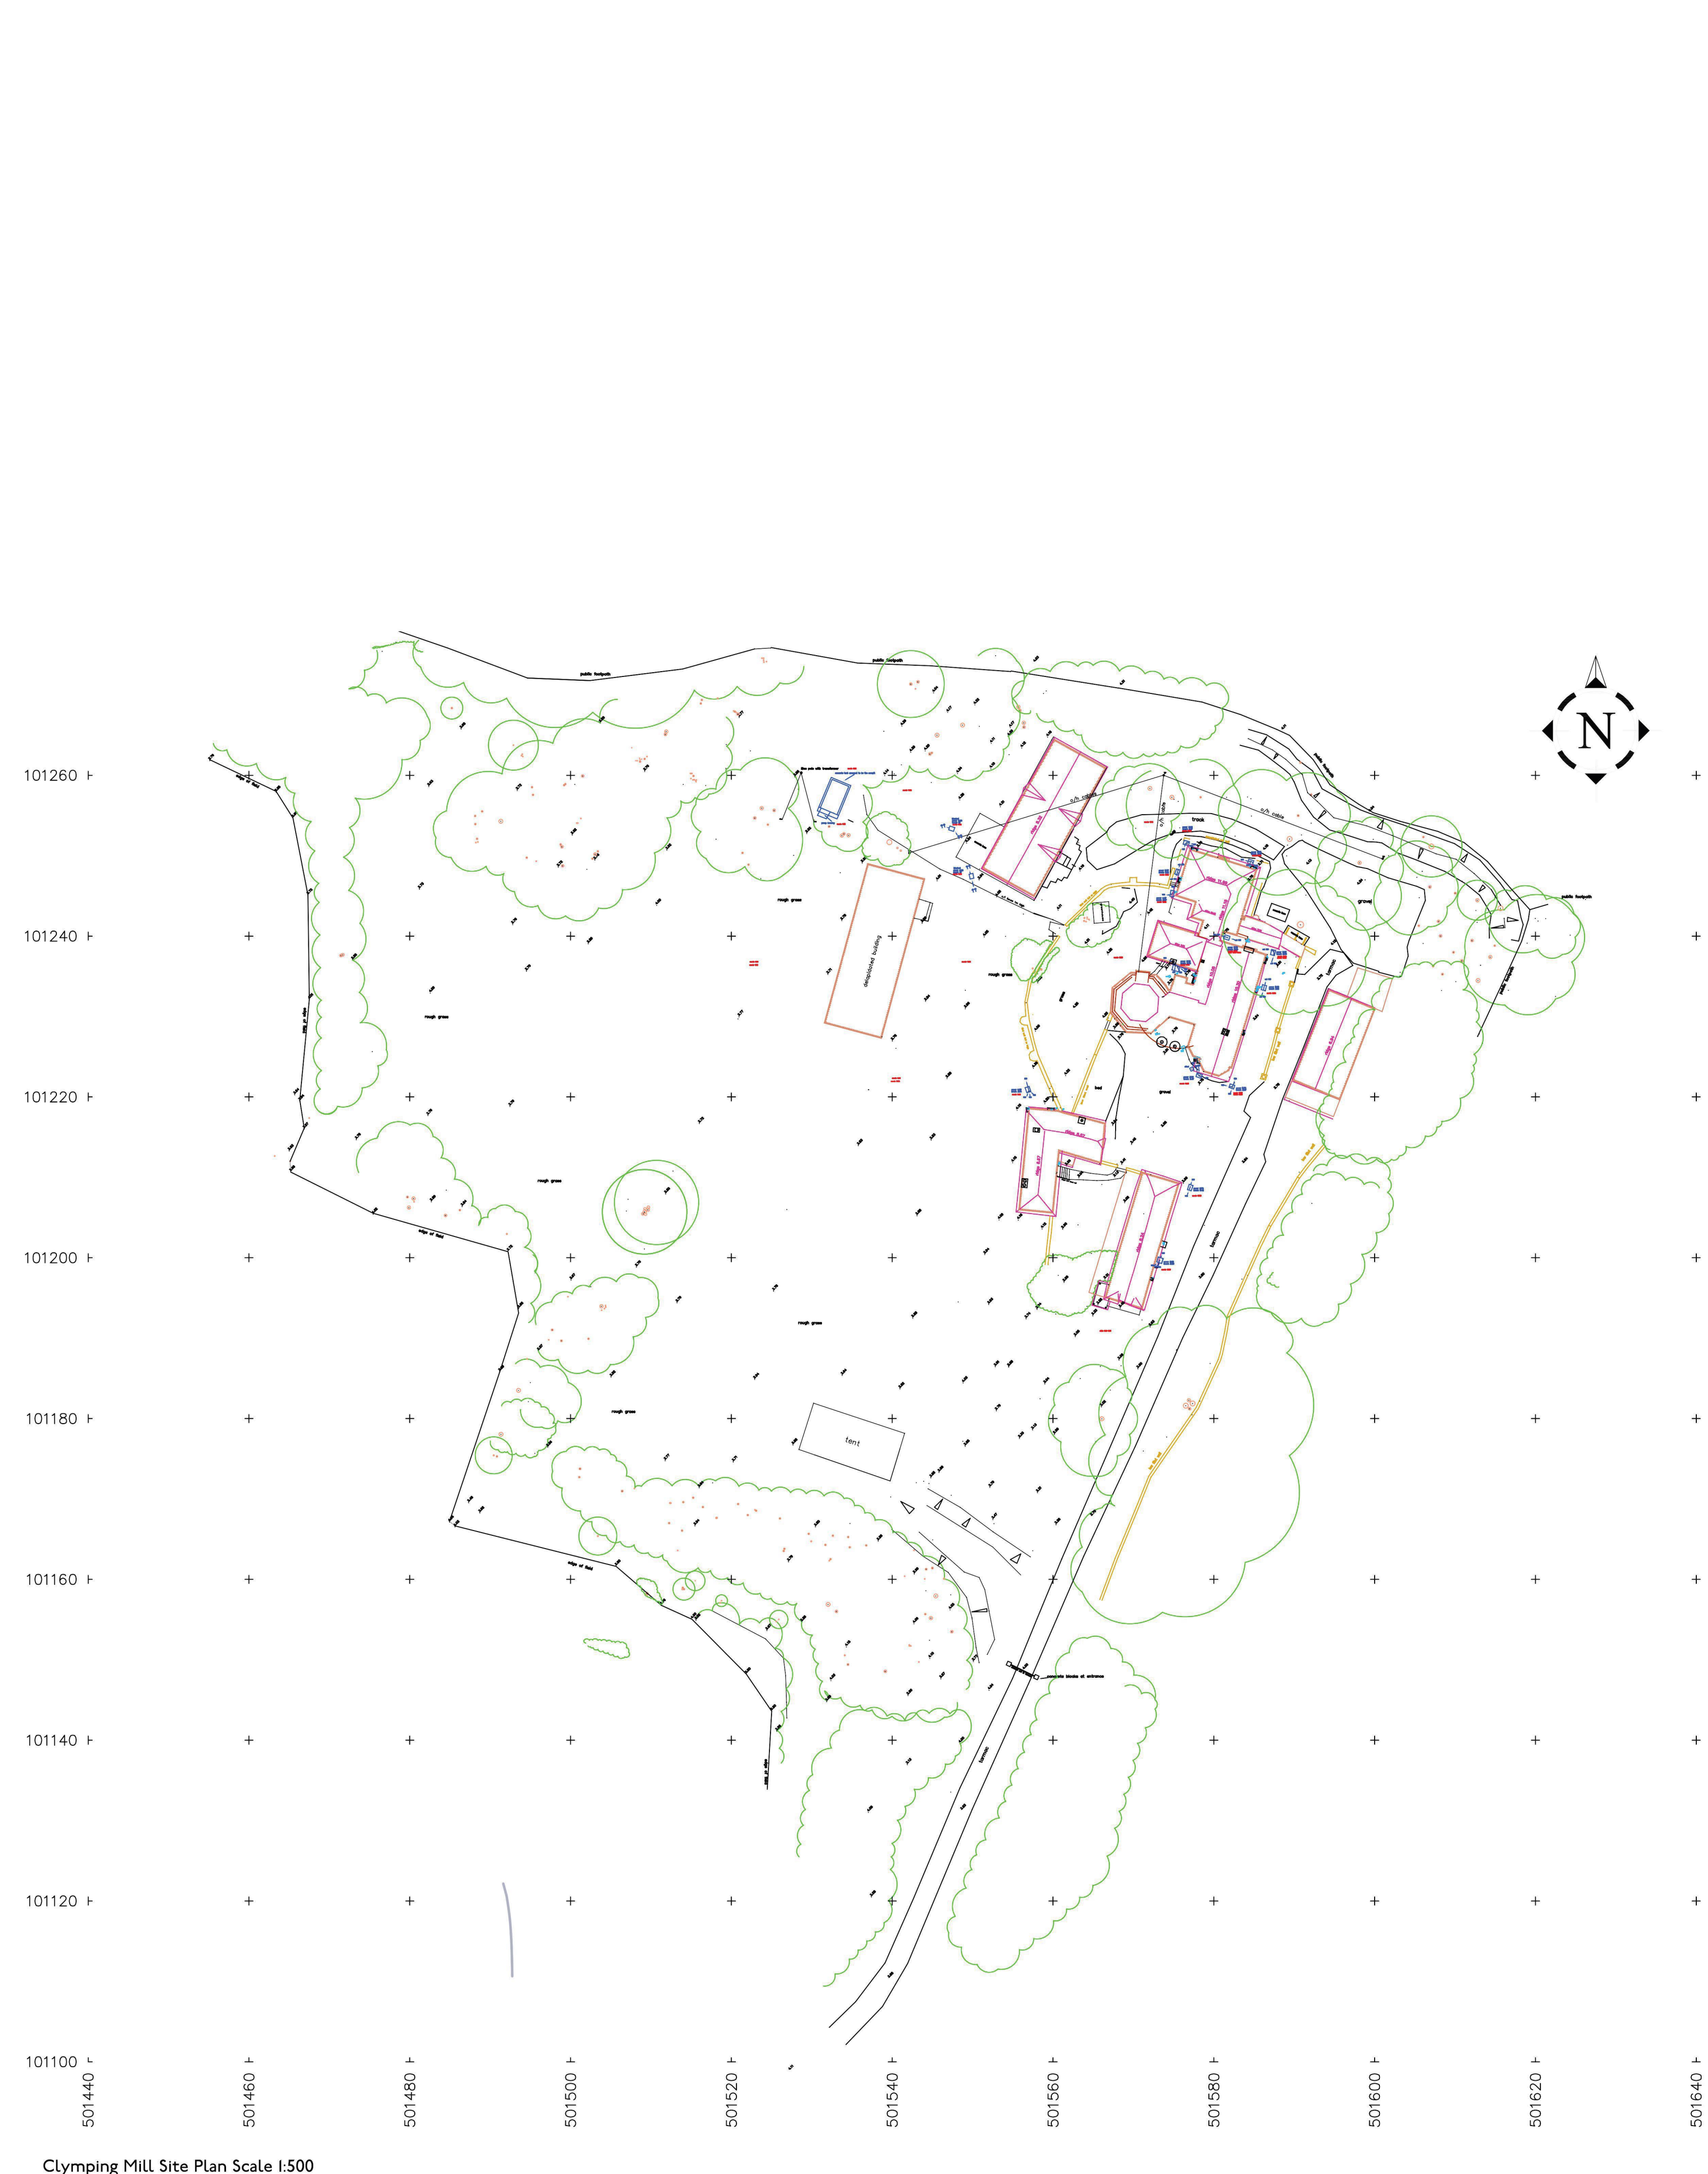

Clymping Mill Site Plan Scale 1:500



Block Plan Scale 1:500 as Existing
Scale 1:500 0 10m 20m 30m 40m 50m

Notes:
All dimensions must be checked/verified on site.
No responsibility or liability is accepted for CDM unless
otherwise agreed in writing.

	Date	Revisions

Client
Mr G Love.

Job Title
Clymping Mill
Clymping.

Drawing Title
Site Plan & Block Plan Mill
Thatch

**Architectural & Historic
Buildings Consultants**
Mob: 07909 544908
Email: info@dgc-consultants.com
Web: www.dgc-consultants.com

Date 30/01/2015 Drawn By DJG
Scale 1:100 @ A1 (as illustrated)

Drg. No.
DGC21815-MT10
Rev.
D