




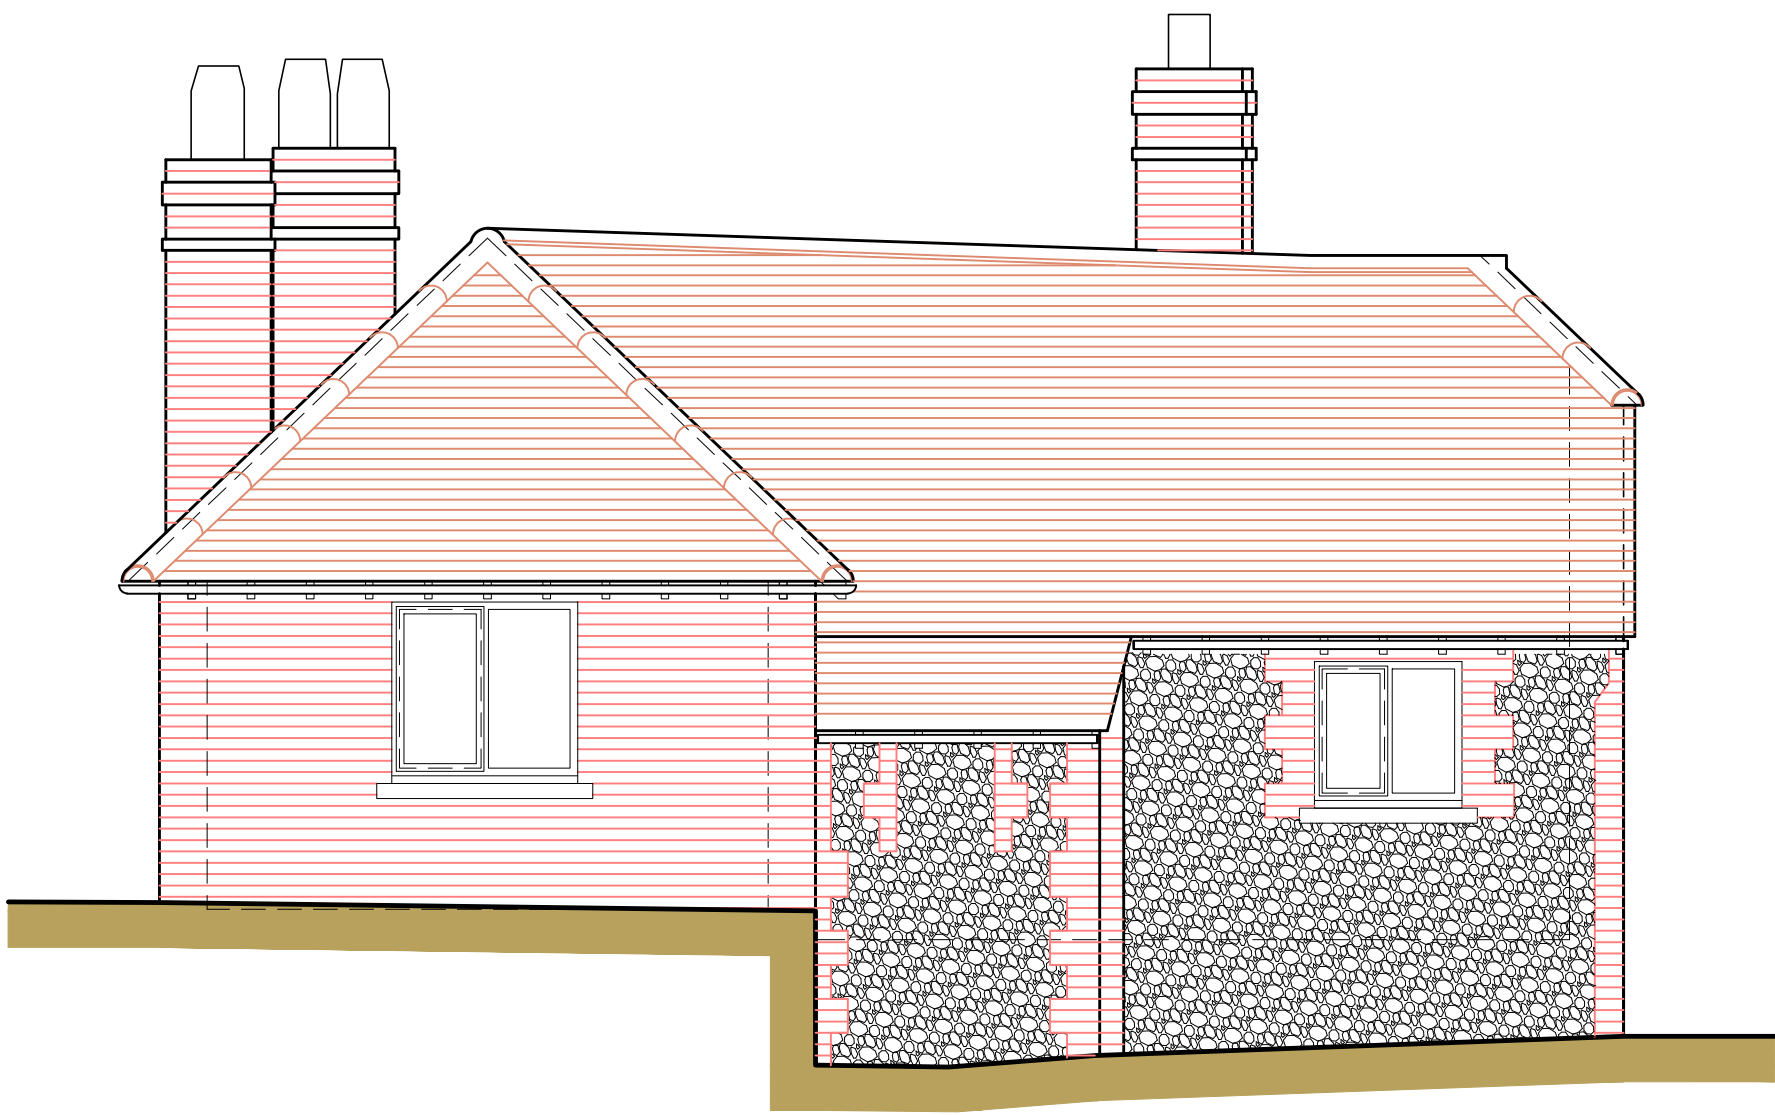


Side Elevation
SCALE 1=50

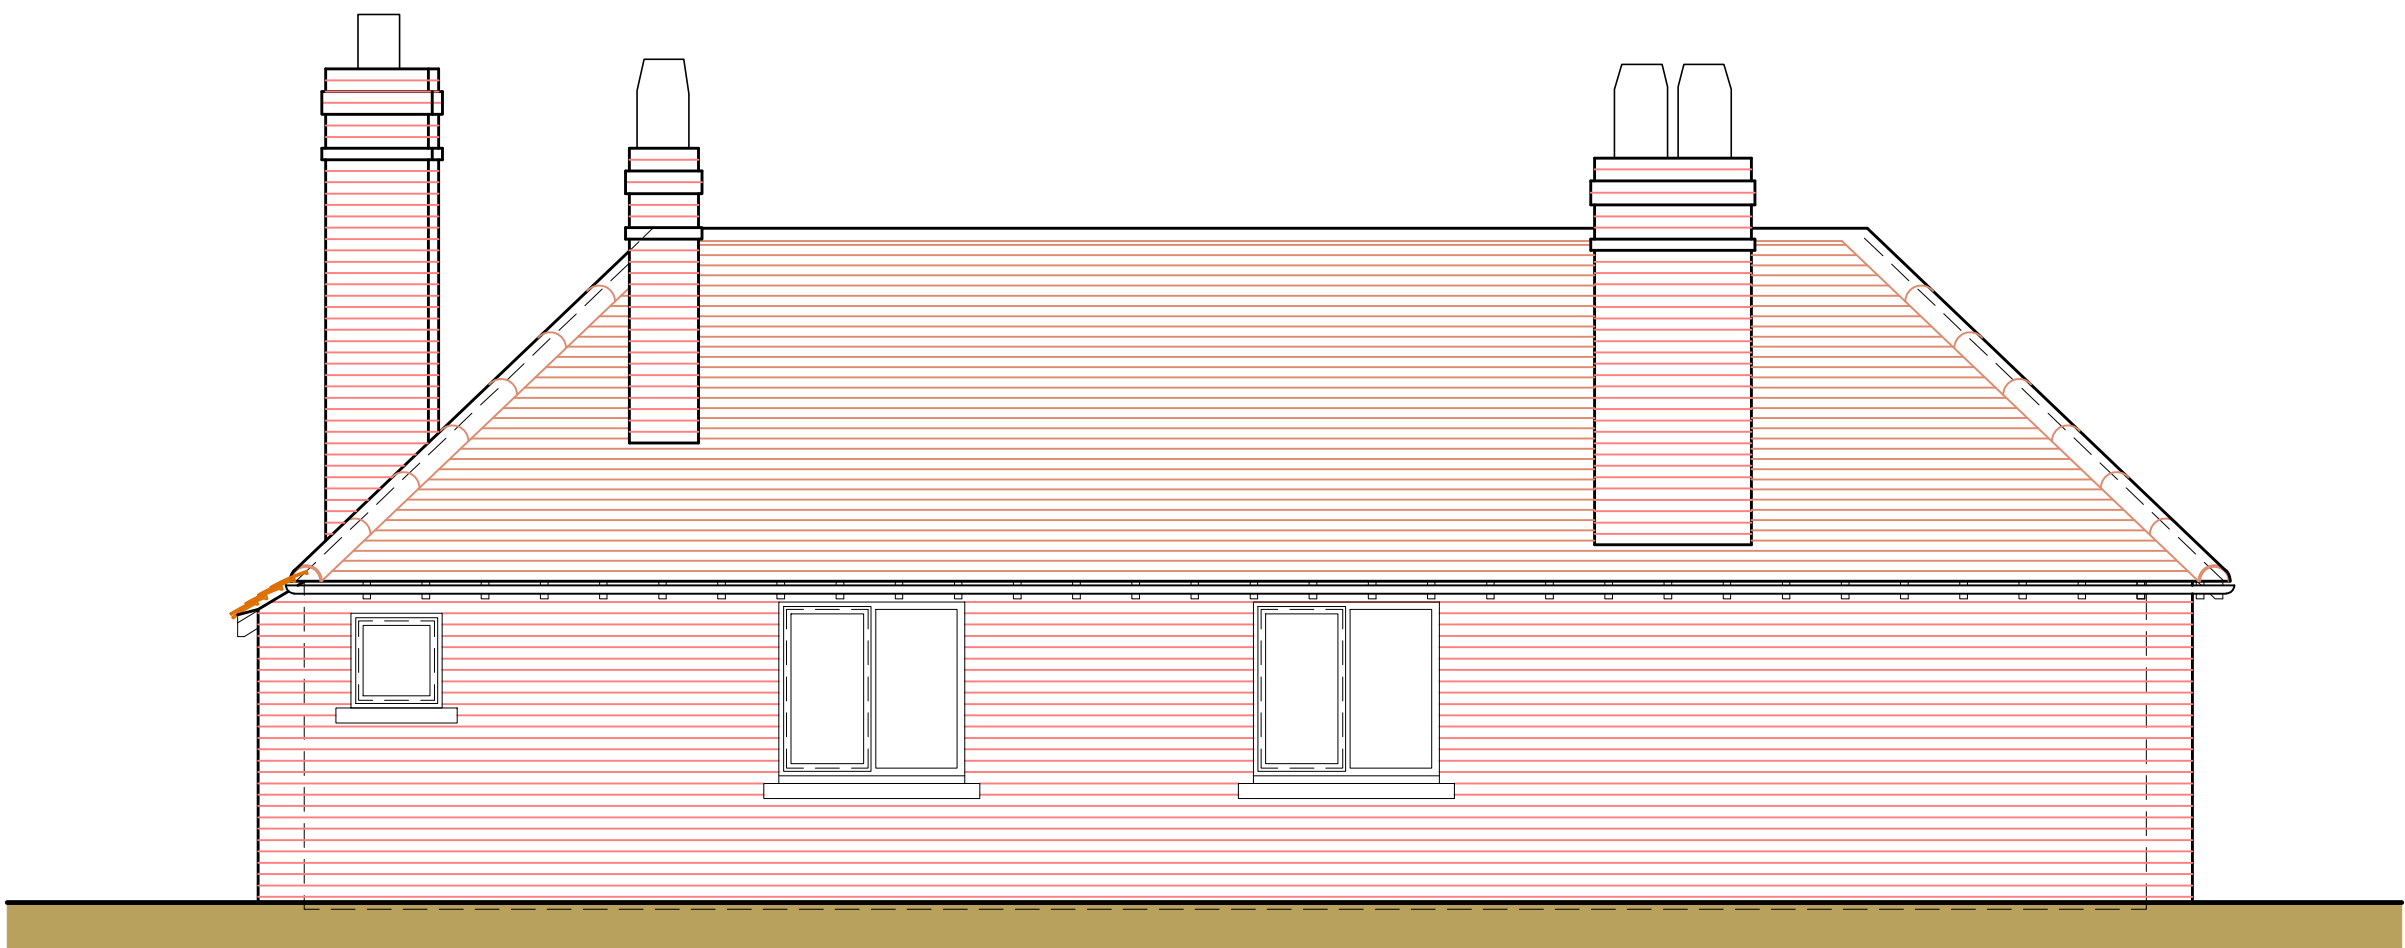


Rear Elevation
SCALE 1=50

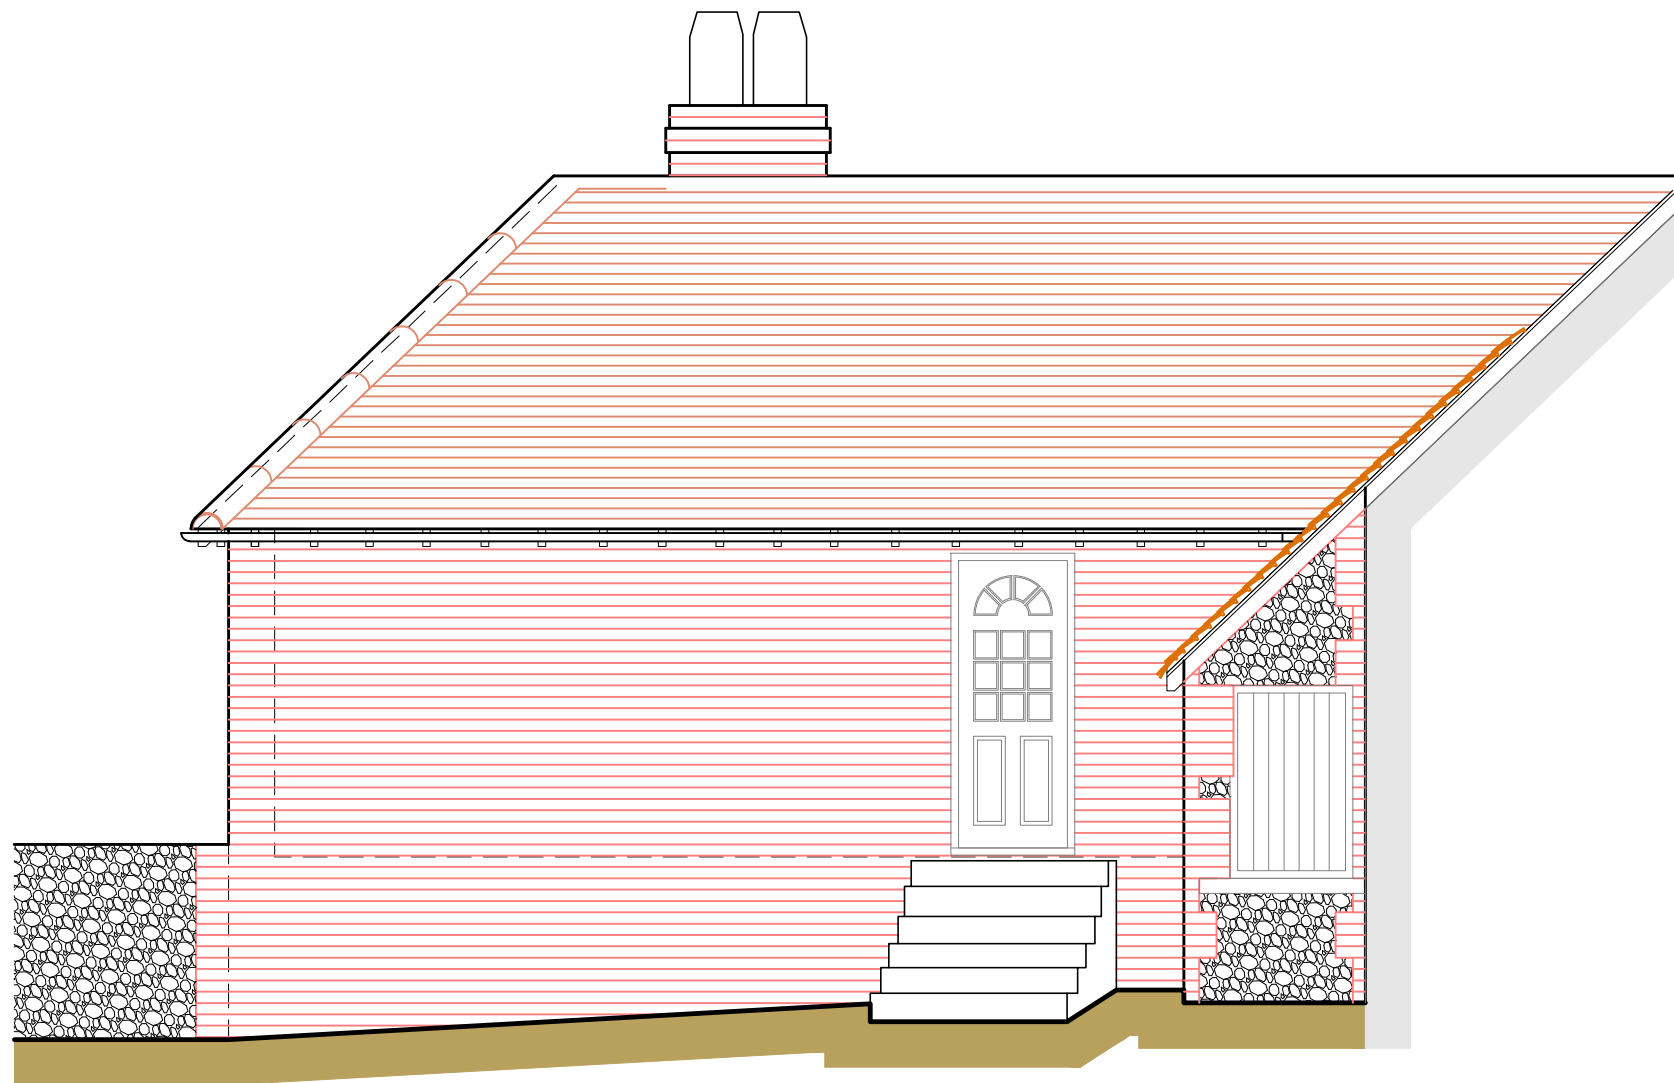

Part Front Elevation
SCALE 1=50

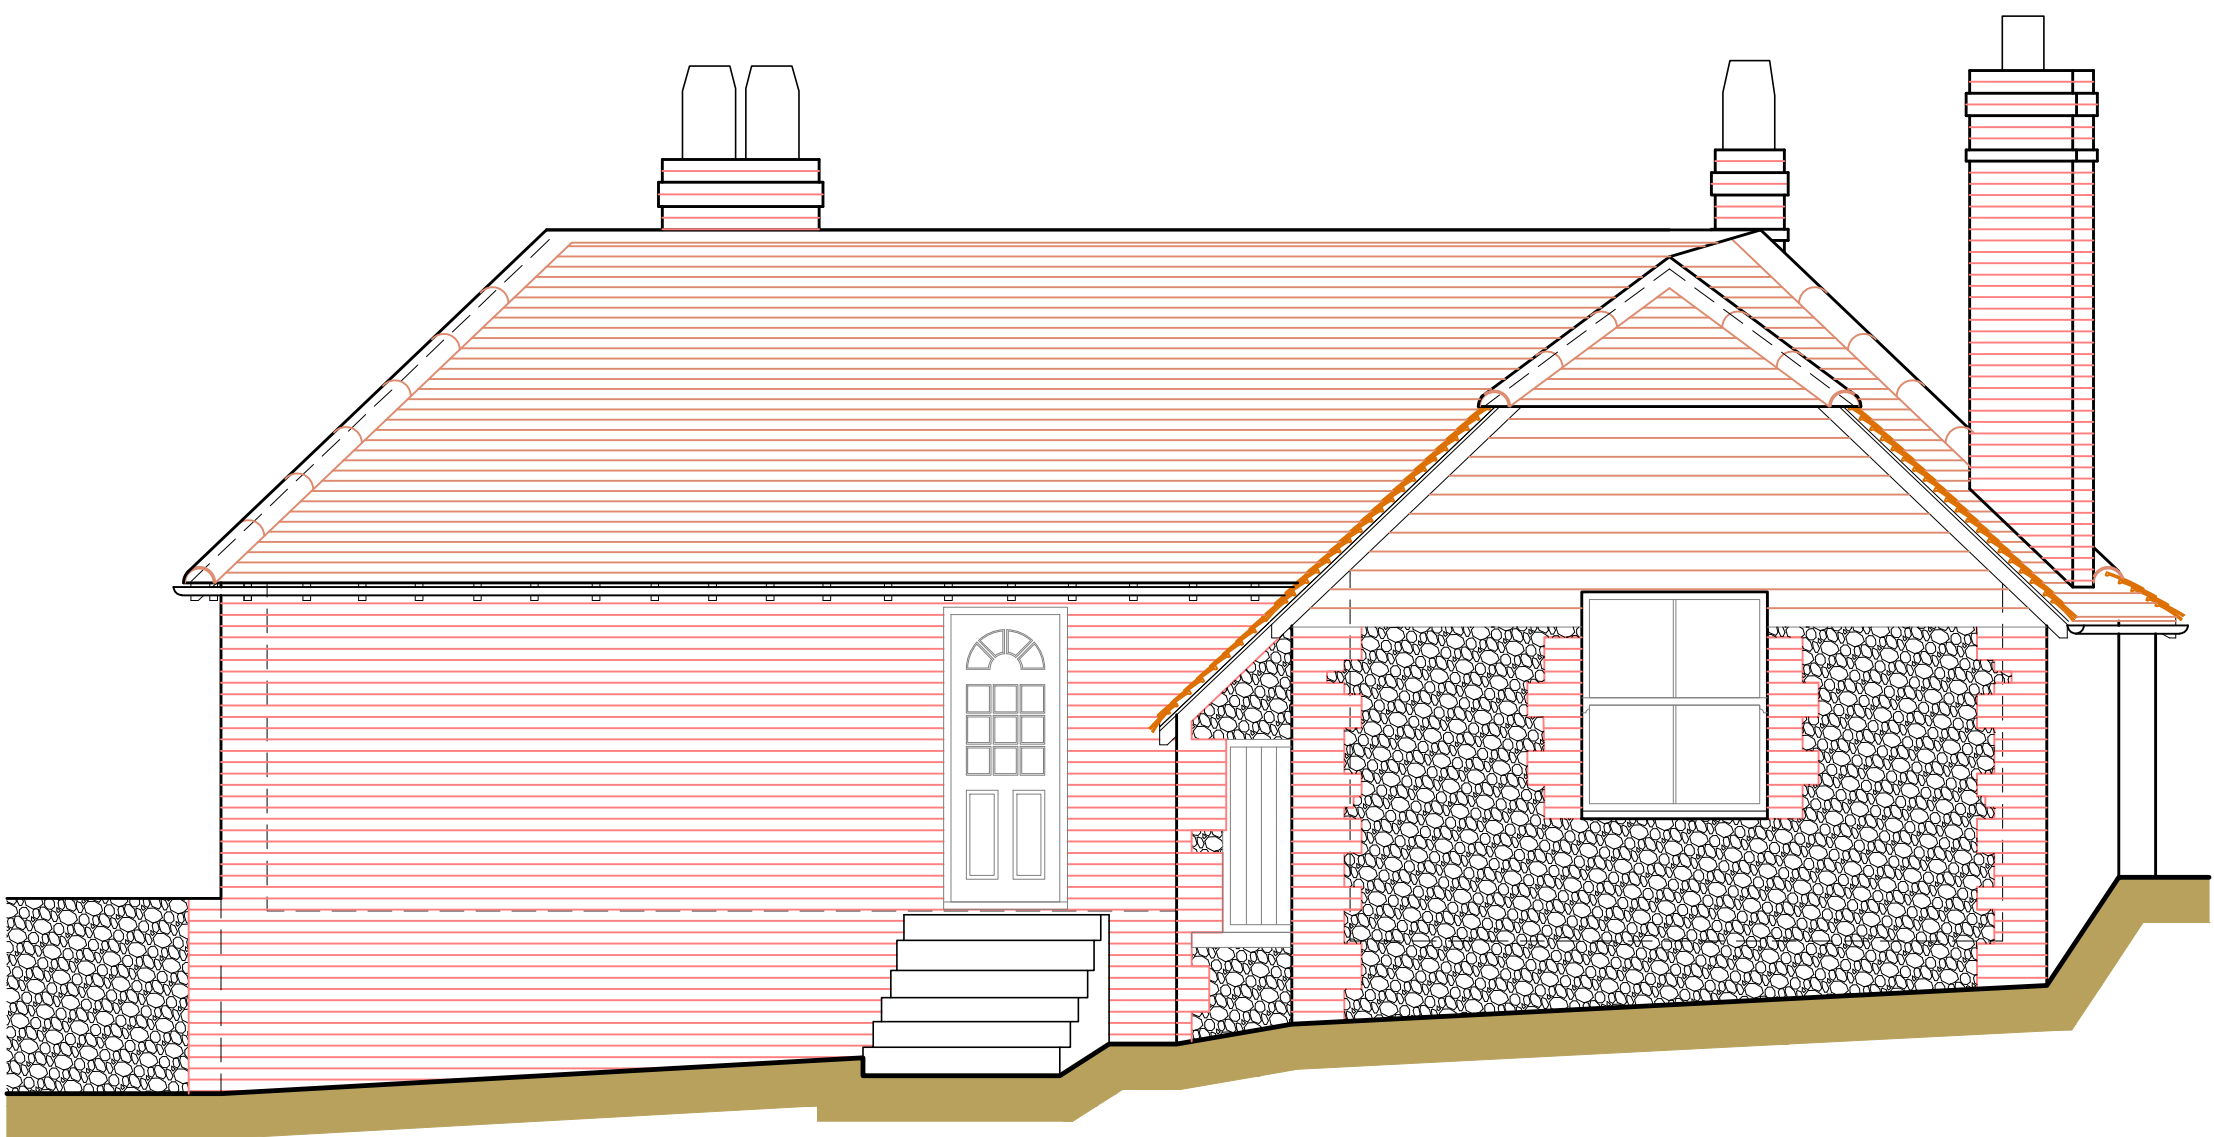

Front Elevation
SCALE 1=50

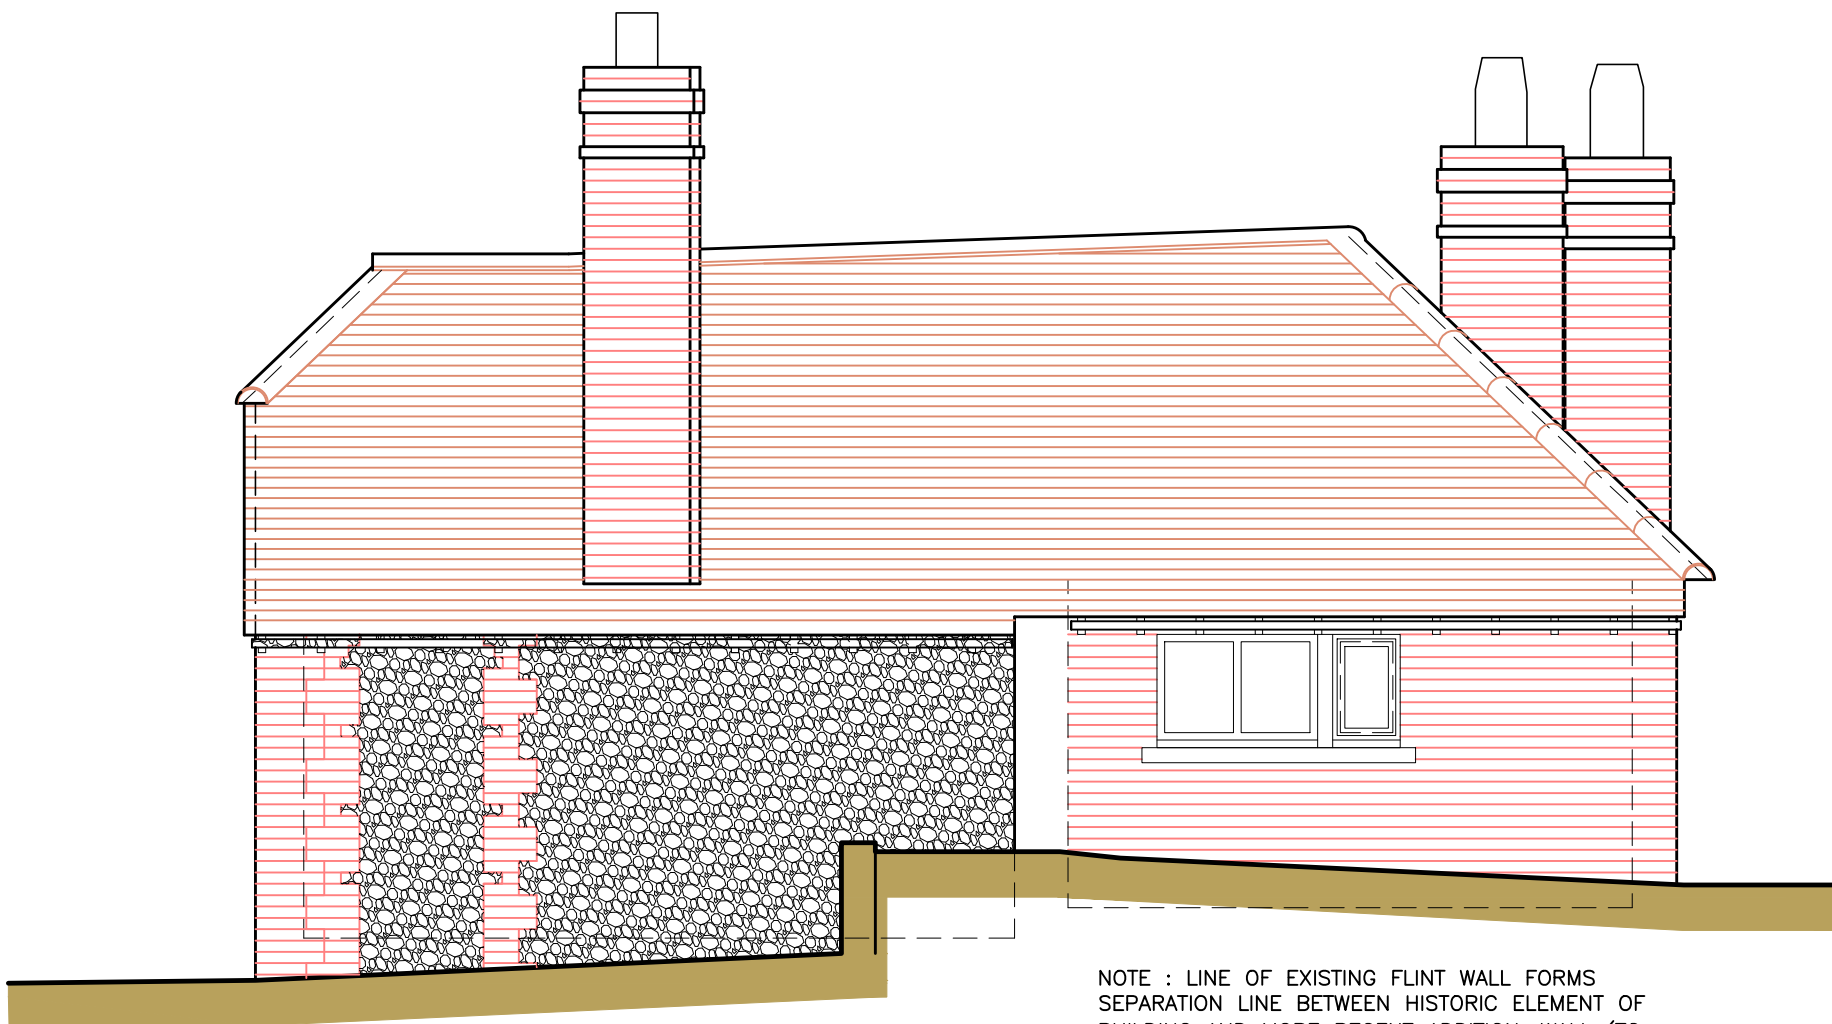


Side Elevation
SCALE 1=50

NOTE : LINE OF EXISTING FLINT WALL FORMS
SEPARATION LINE BETWEEN HISTORIC ELEMENT OF
BUILDING AND MORE RECENT ADDITION. WALL (TO
REMAIN INSITU) OMITTED FOR CLARITY, REFER TO
ADJACENT IMAGE FOR DETAILS OF EXISTING SITUATION.



Image outlining the situation 'As Current'

 

Notes:
All dimensions must be checked/verified on site.
No responsibility or liability is accepted for CDM unless
otherwise agreed in writing.

	Date	Revisions

Client
Mr G.Love
Job Title
Climping Mill Project

Drawing Title
Mill Cottage Elevations As Existing

Architectural & Historic Buildings Consultants
Mob: 07909 544908 Email: info@dgc-consultants.com Web: www.dgc-consultants.com

Date	28/06/2018	Drawn By	KL
Scale	1:50 @ A1 (as illustrated)		

Drg. No.	Rev.
DGC-21815/MC05	-