




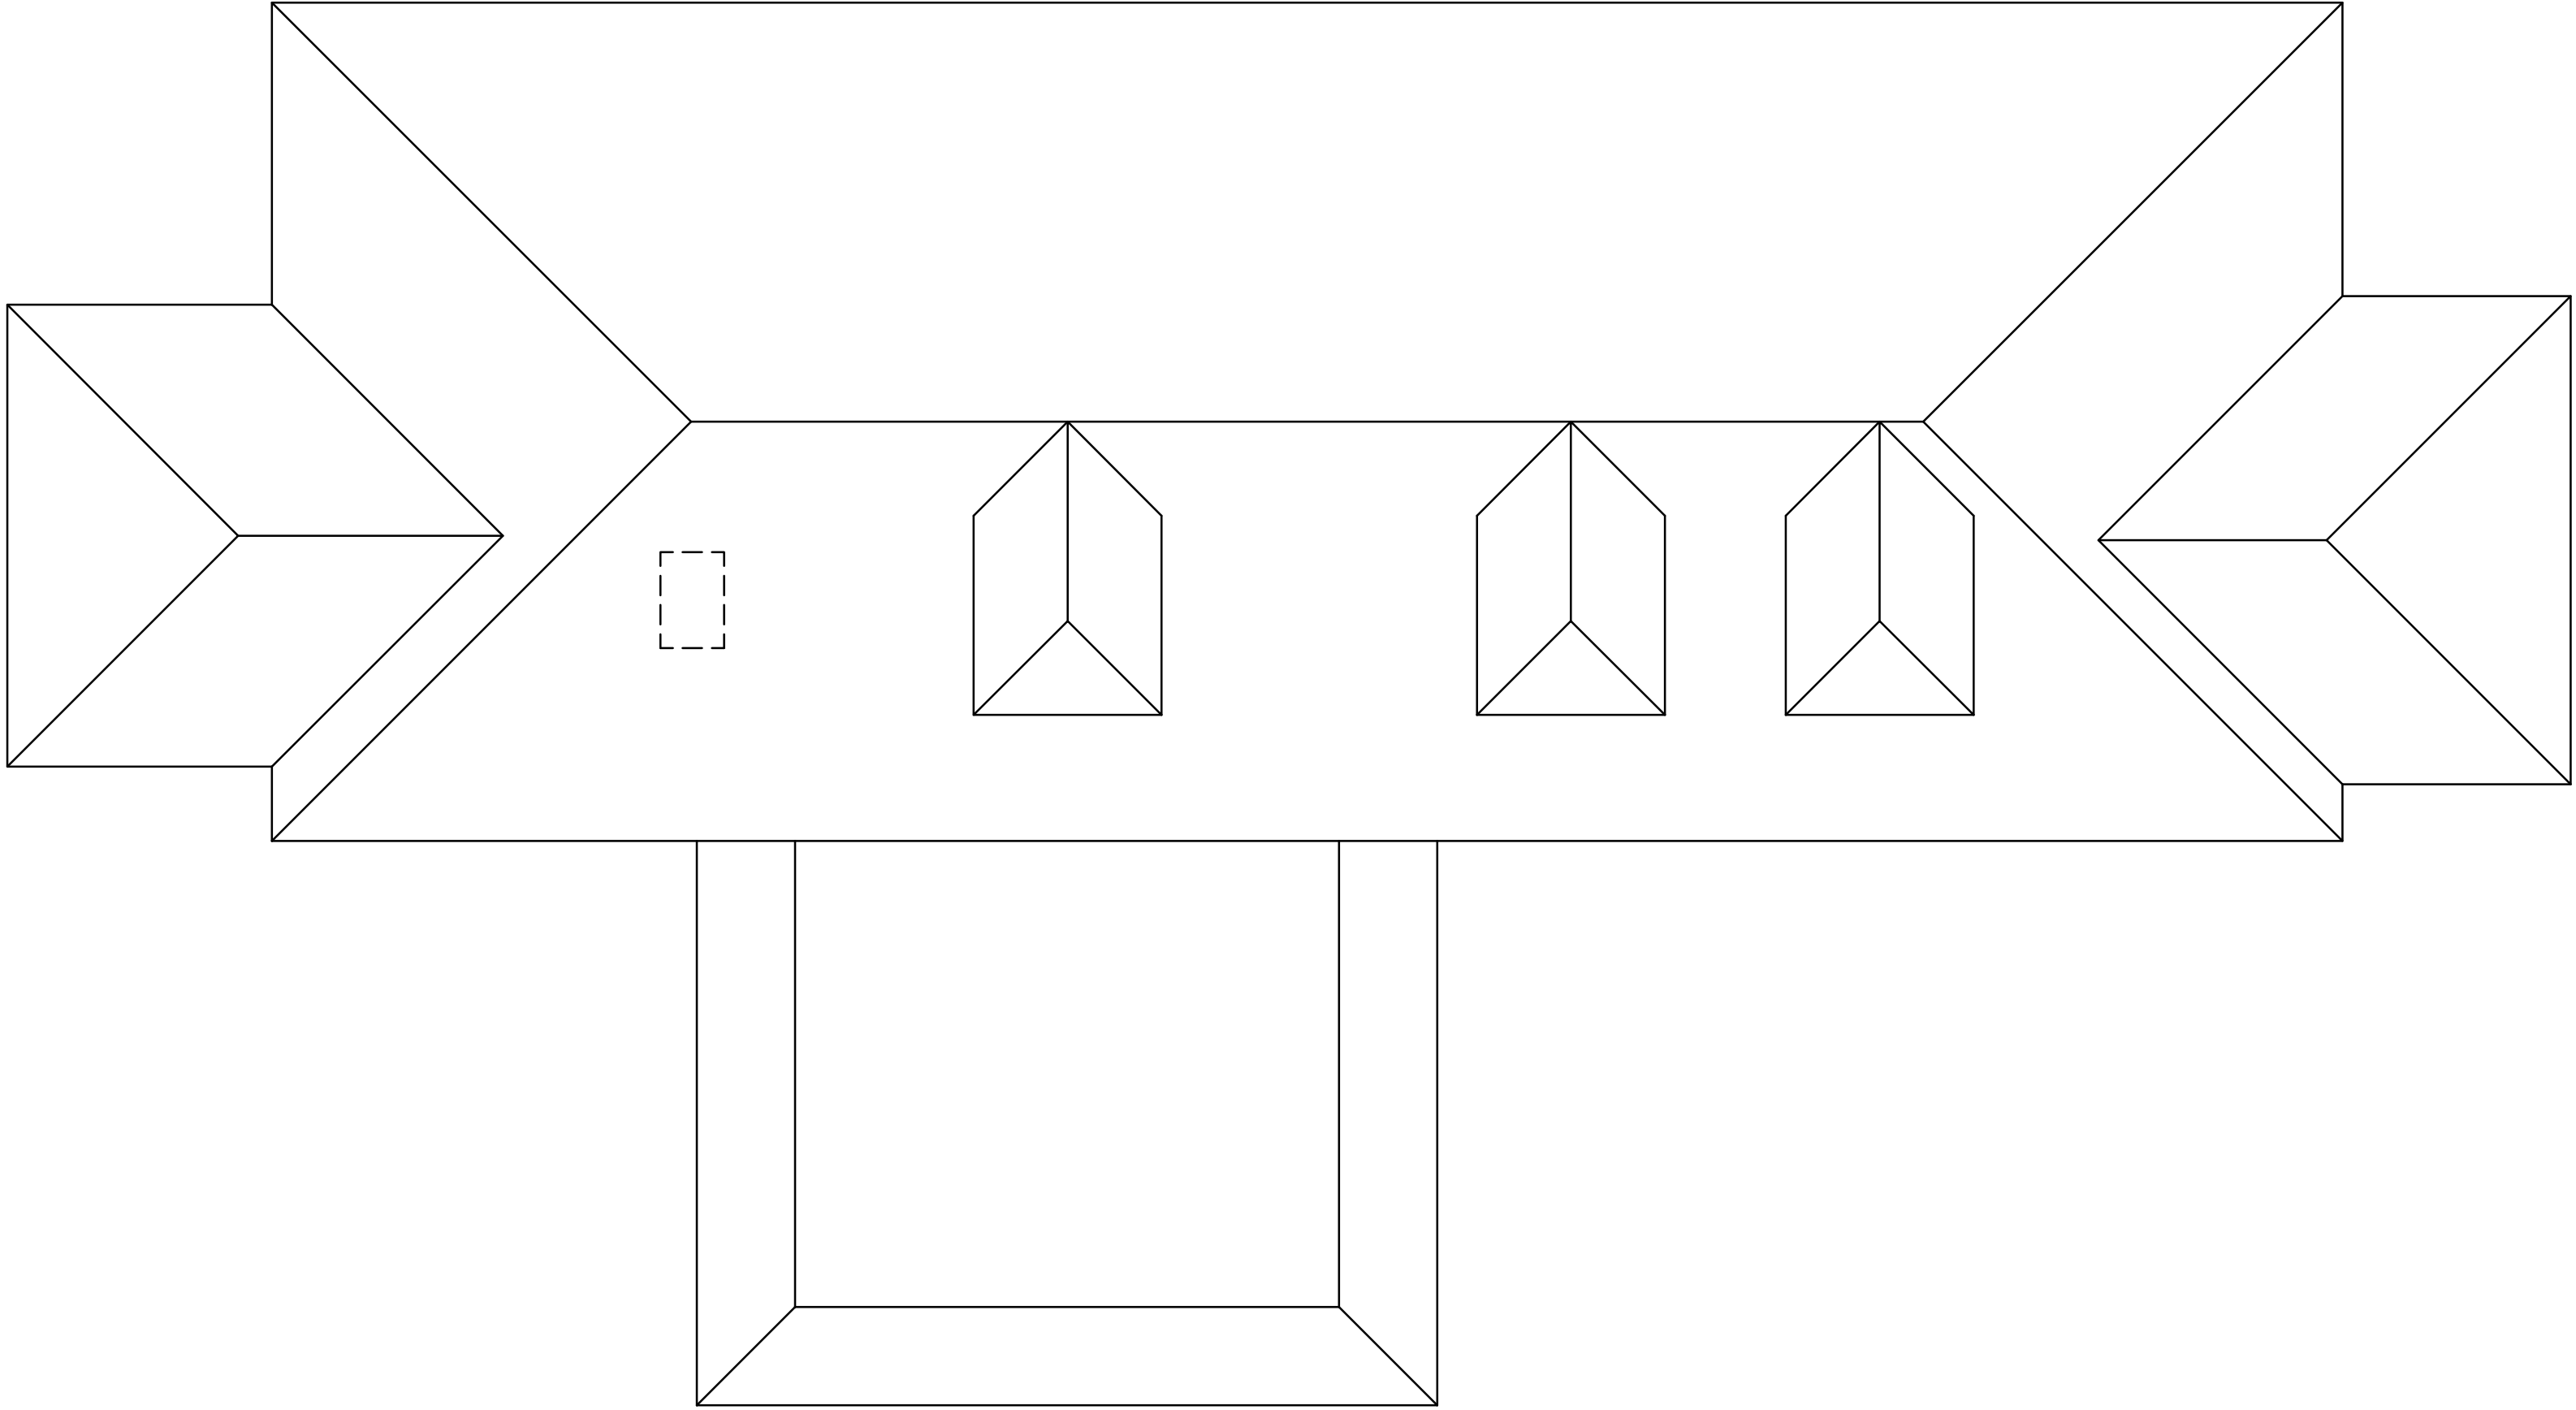

Existing Roof Plan

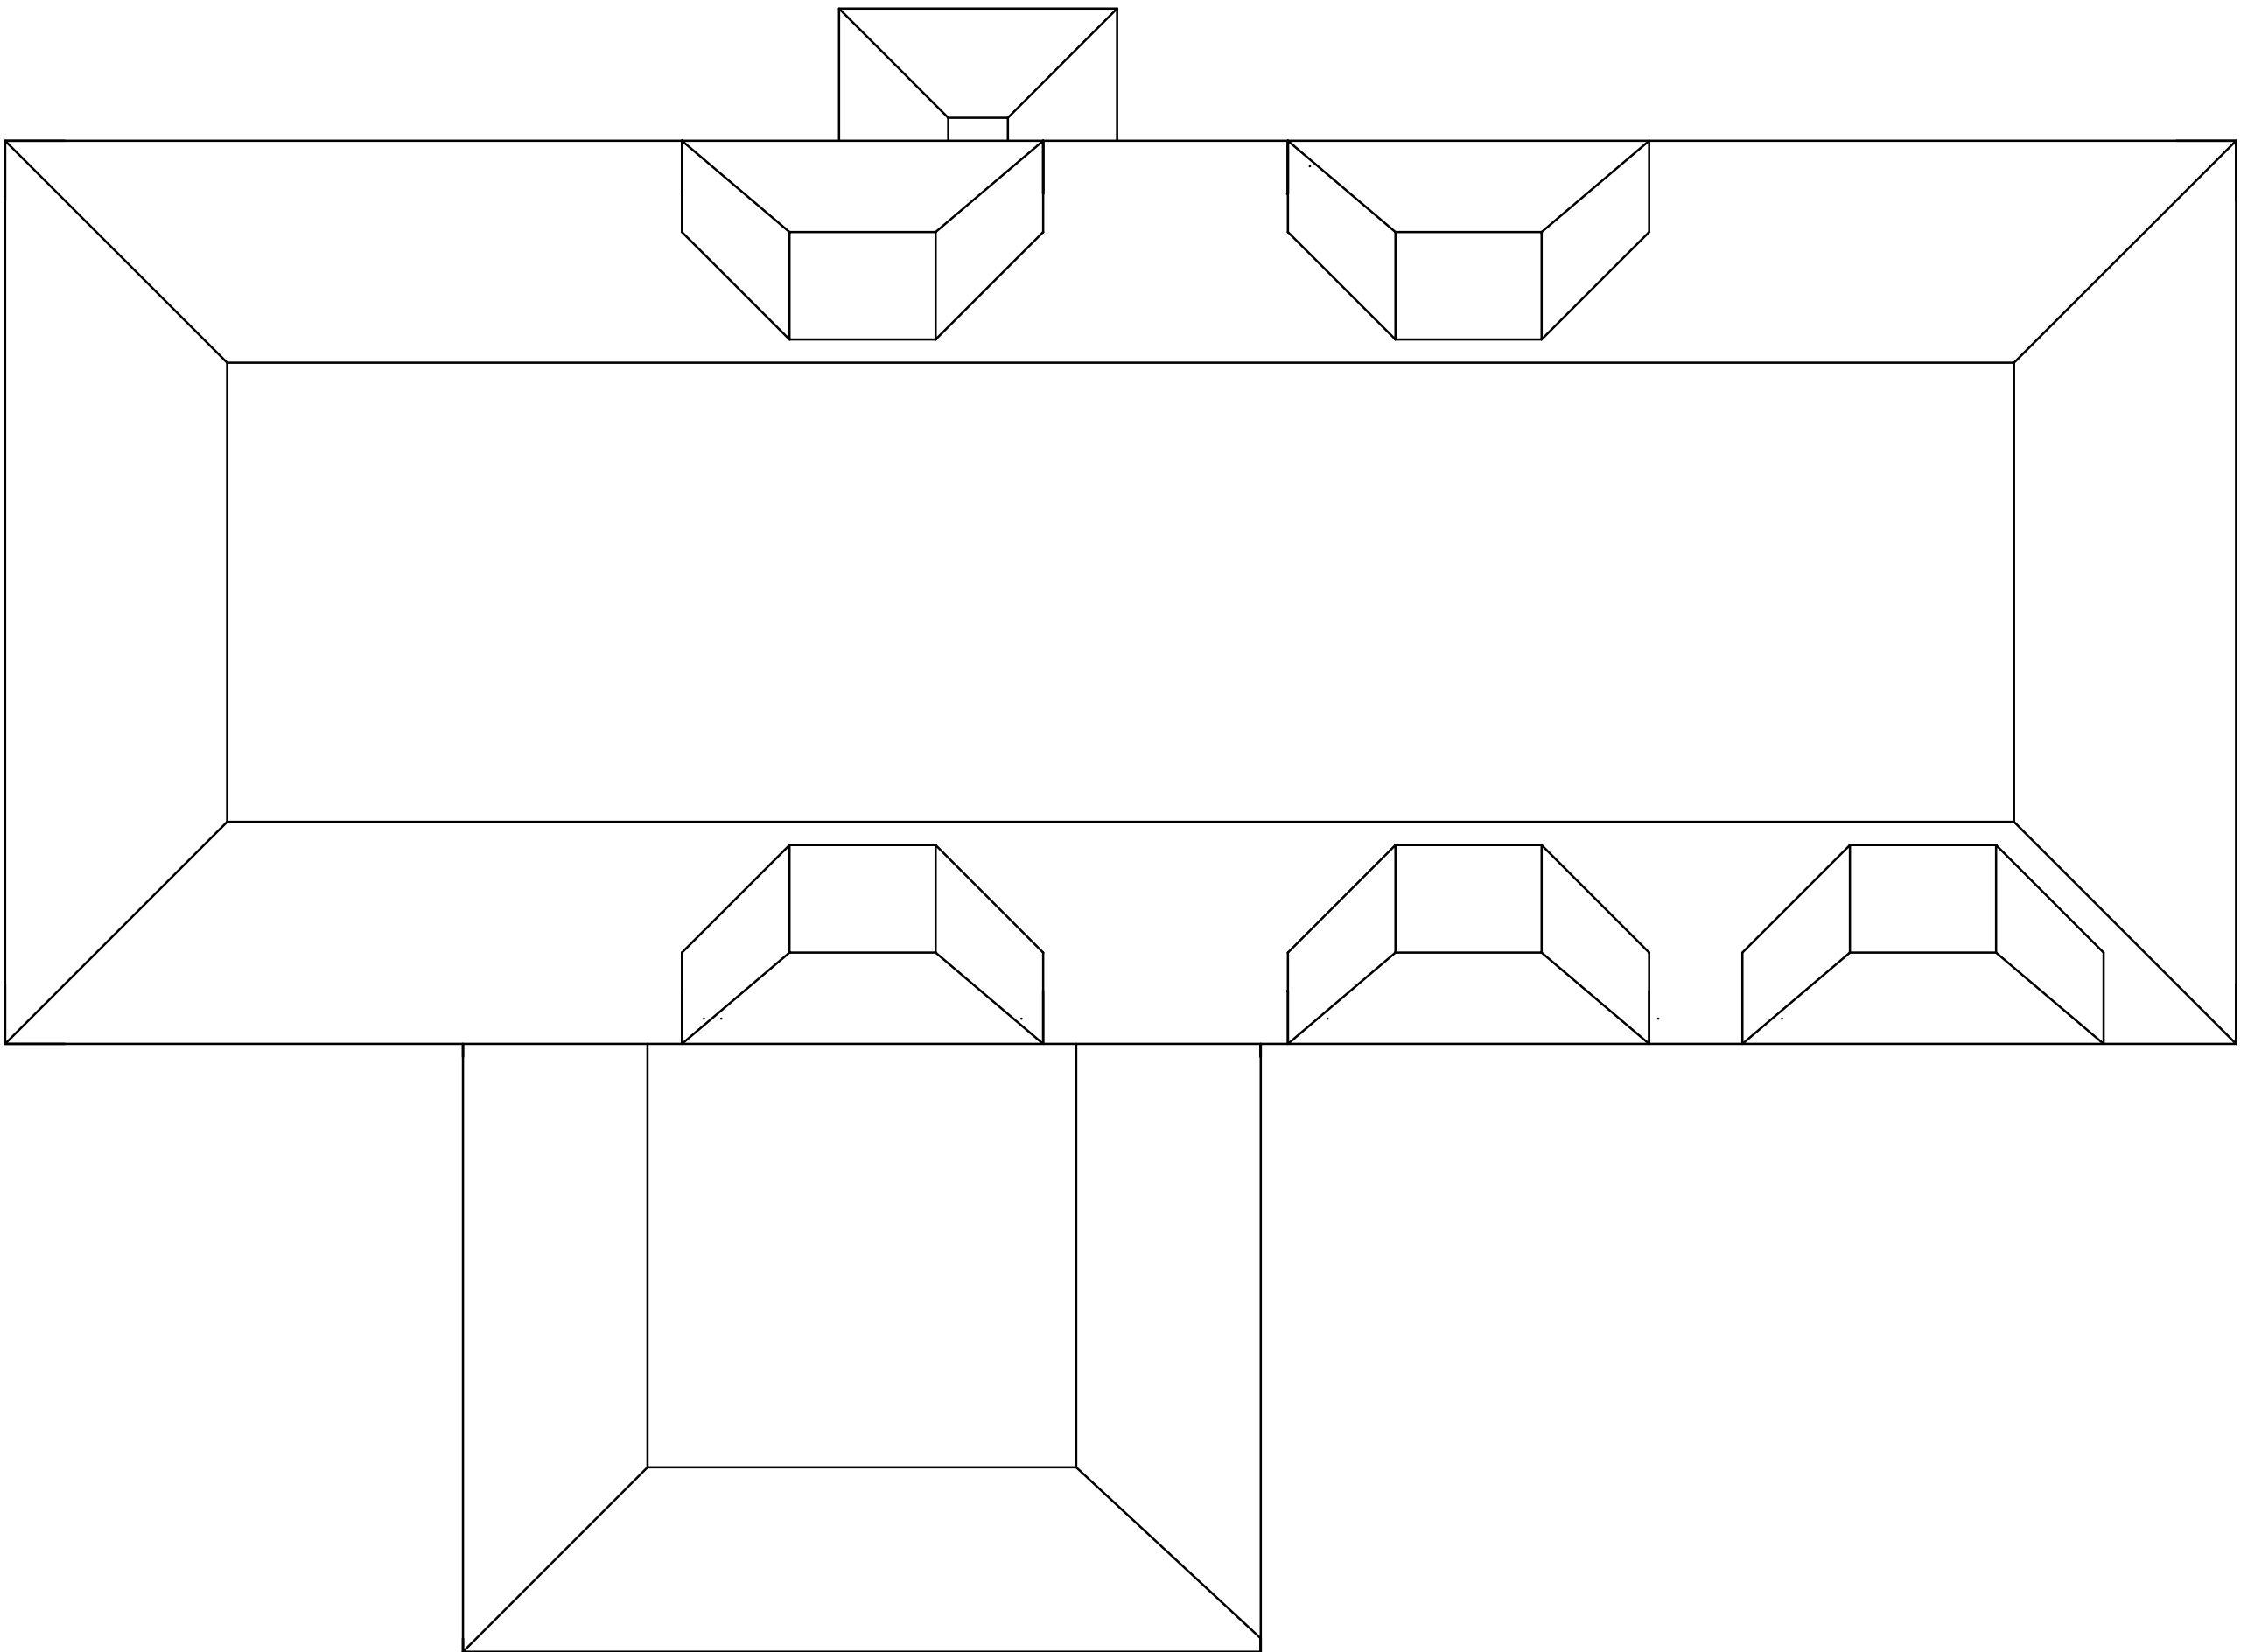

Proposed Roof Plan

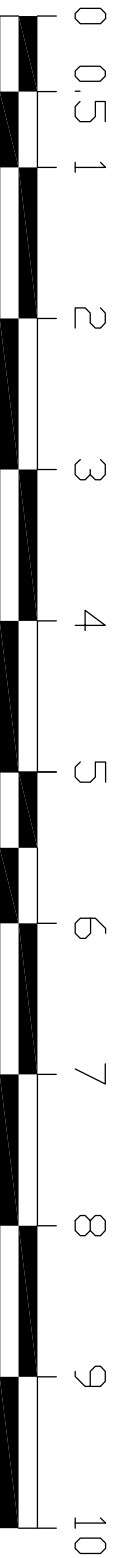

SCALE 1:500

Tony Rogers

Building Consultants

Address: 40 Dawn Crescent, Upper Beeding
West Sussex, BN44 3WH
Telephone: 01903 815225 Fax: 01903 815225

Rev.	Date	Revision Description

Client: Mr & Mrs A Bobbe

Address: Atherton Lodge
Climping Street
Climping, West Sussex
BN17 5RN

Project: Proposed raising of
first floor

Scale: 1:50

Date: November 2017

Drawing No: 08/396/04

Drawn By: AMR	Revision:
---------------	-----------