

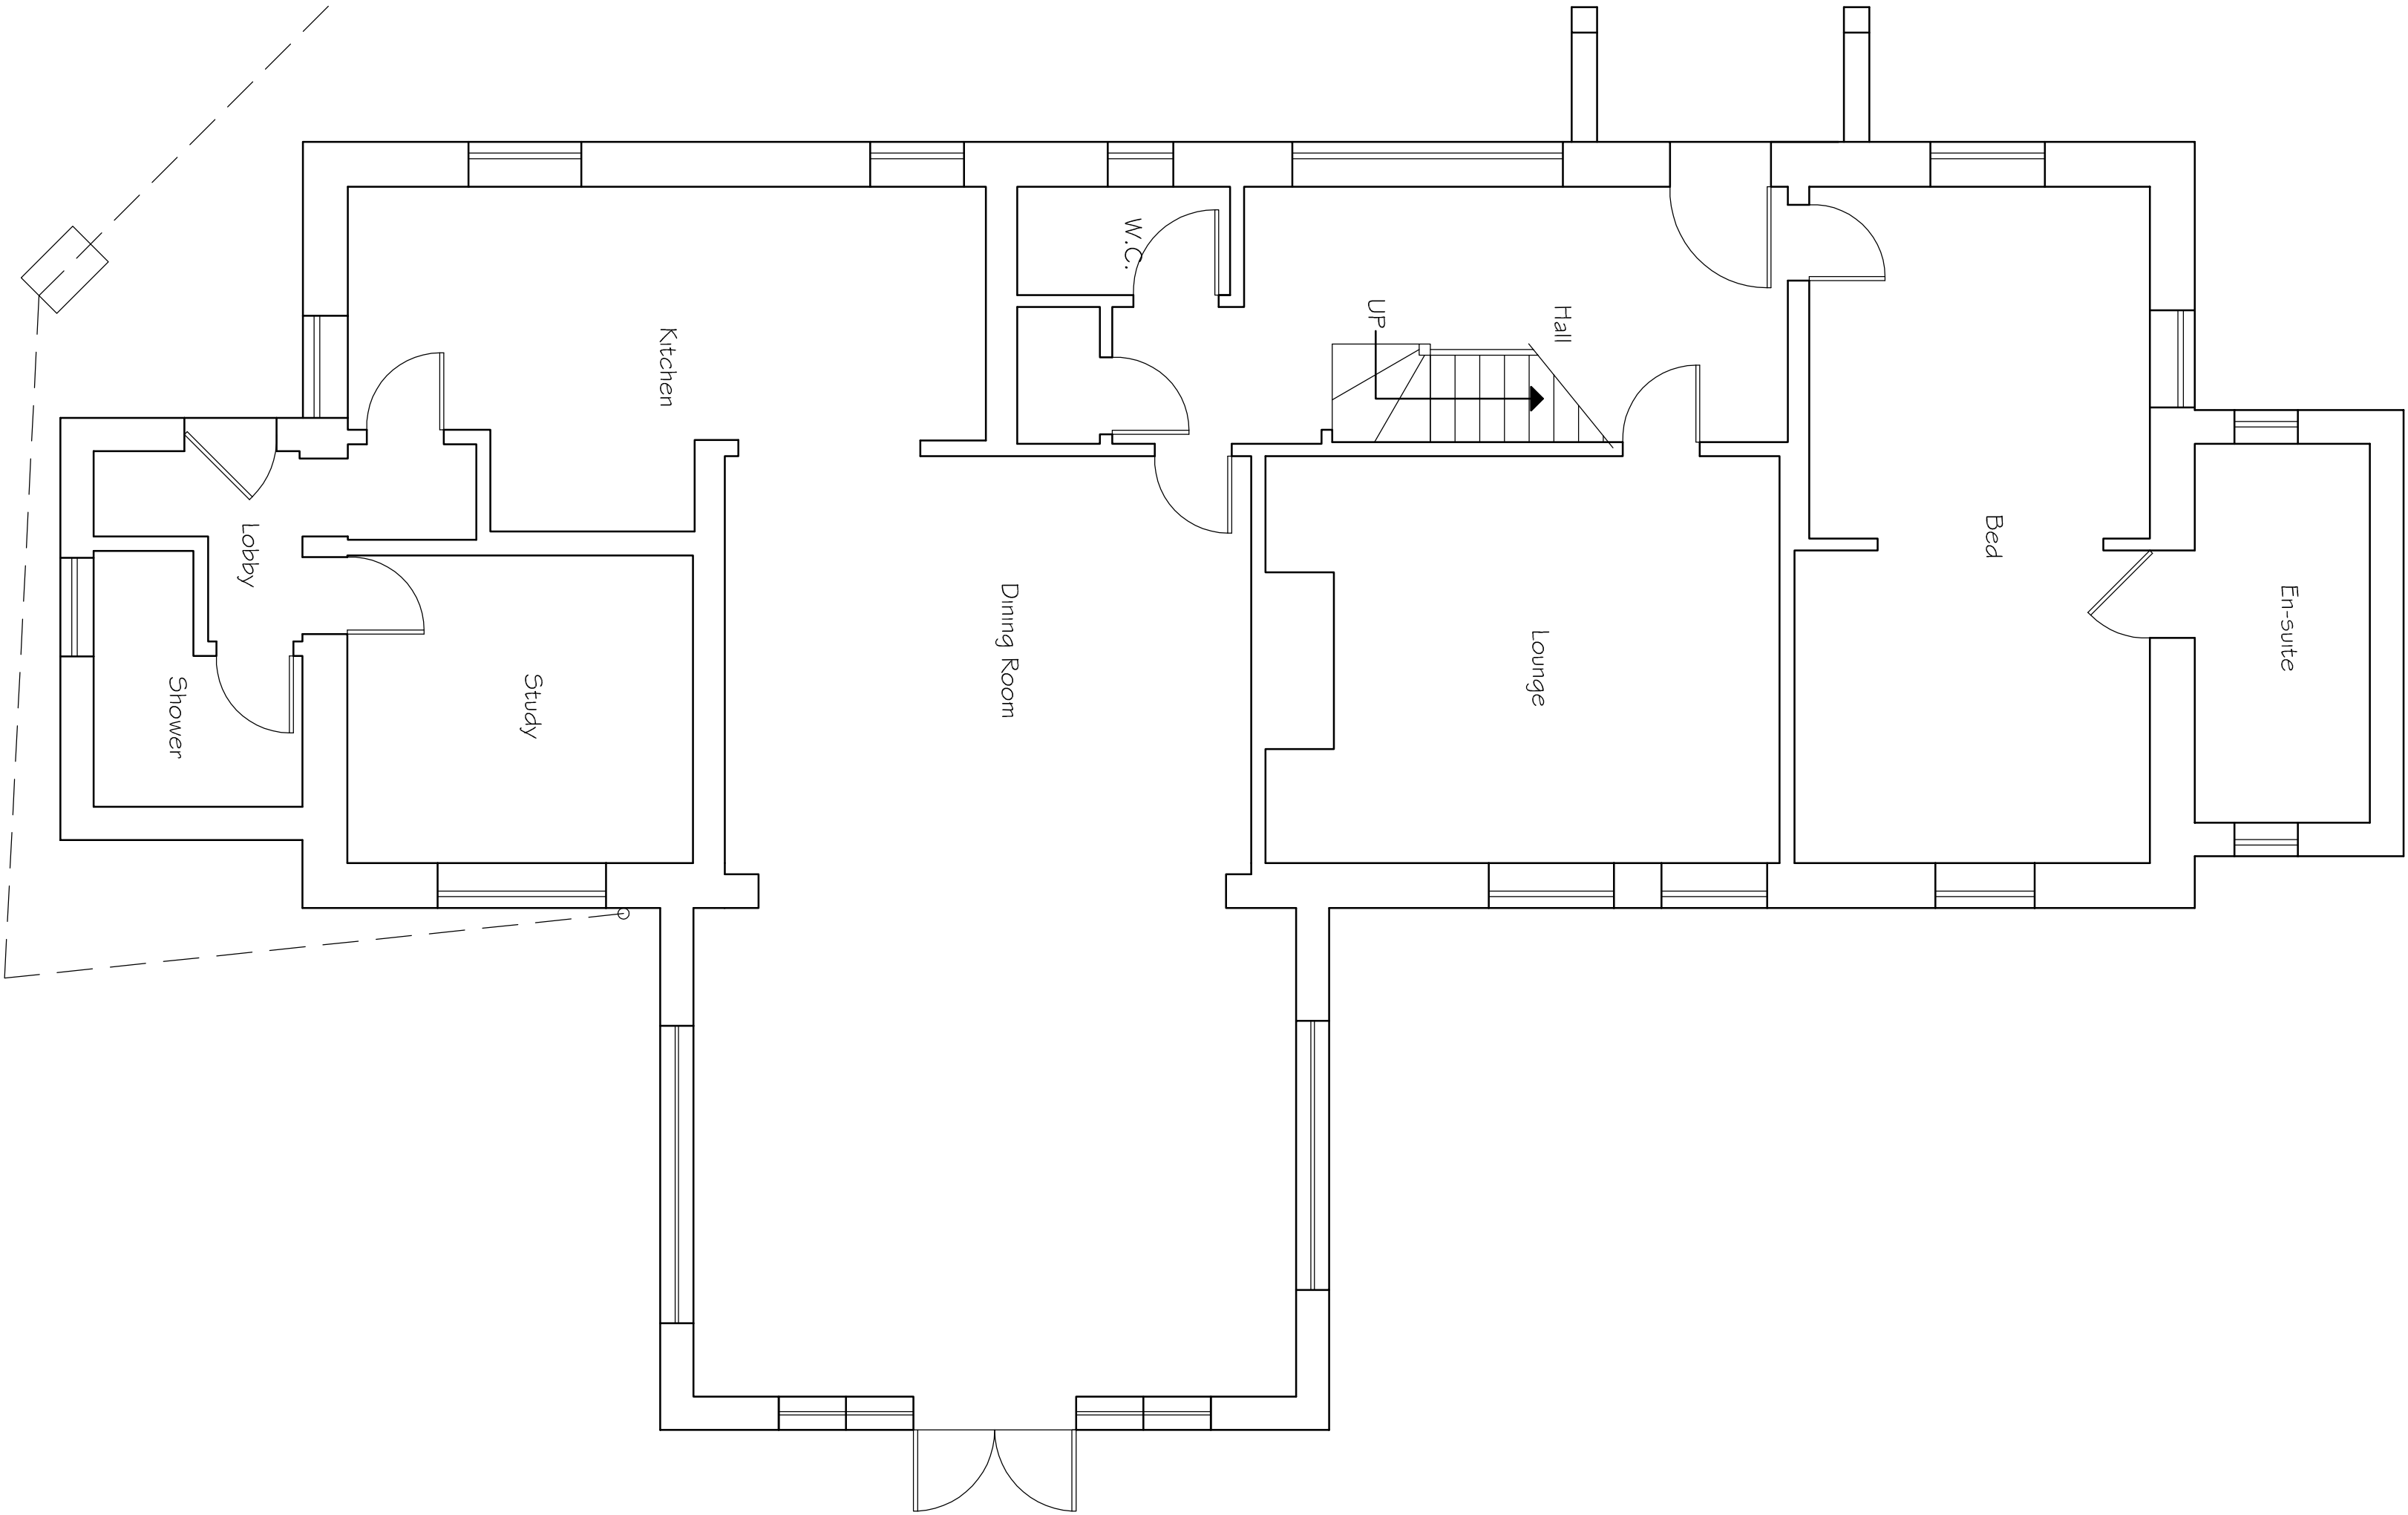


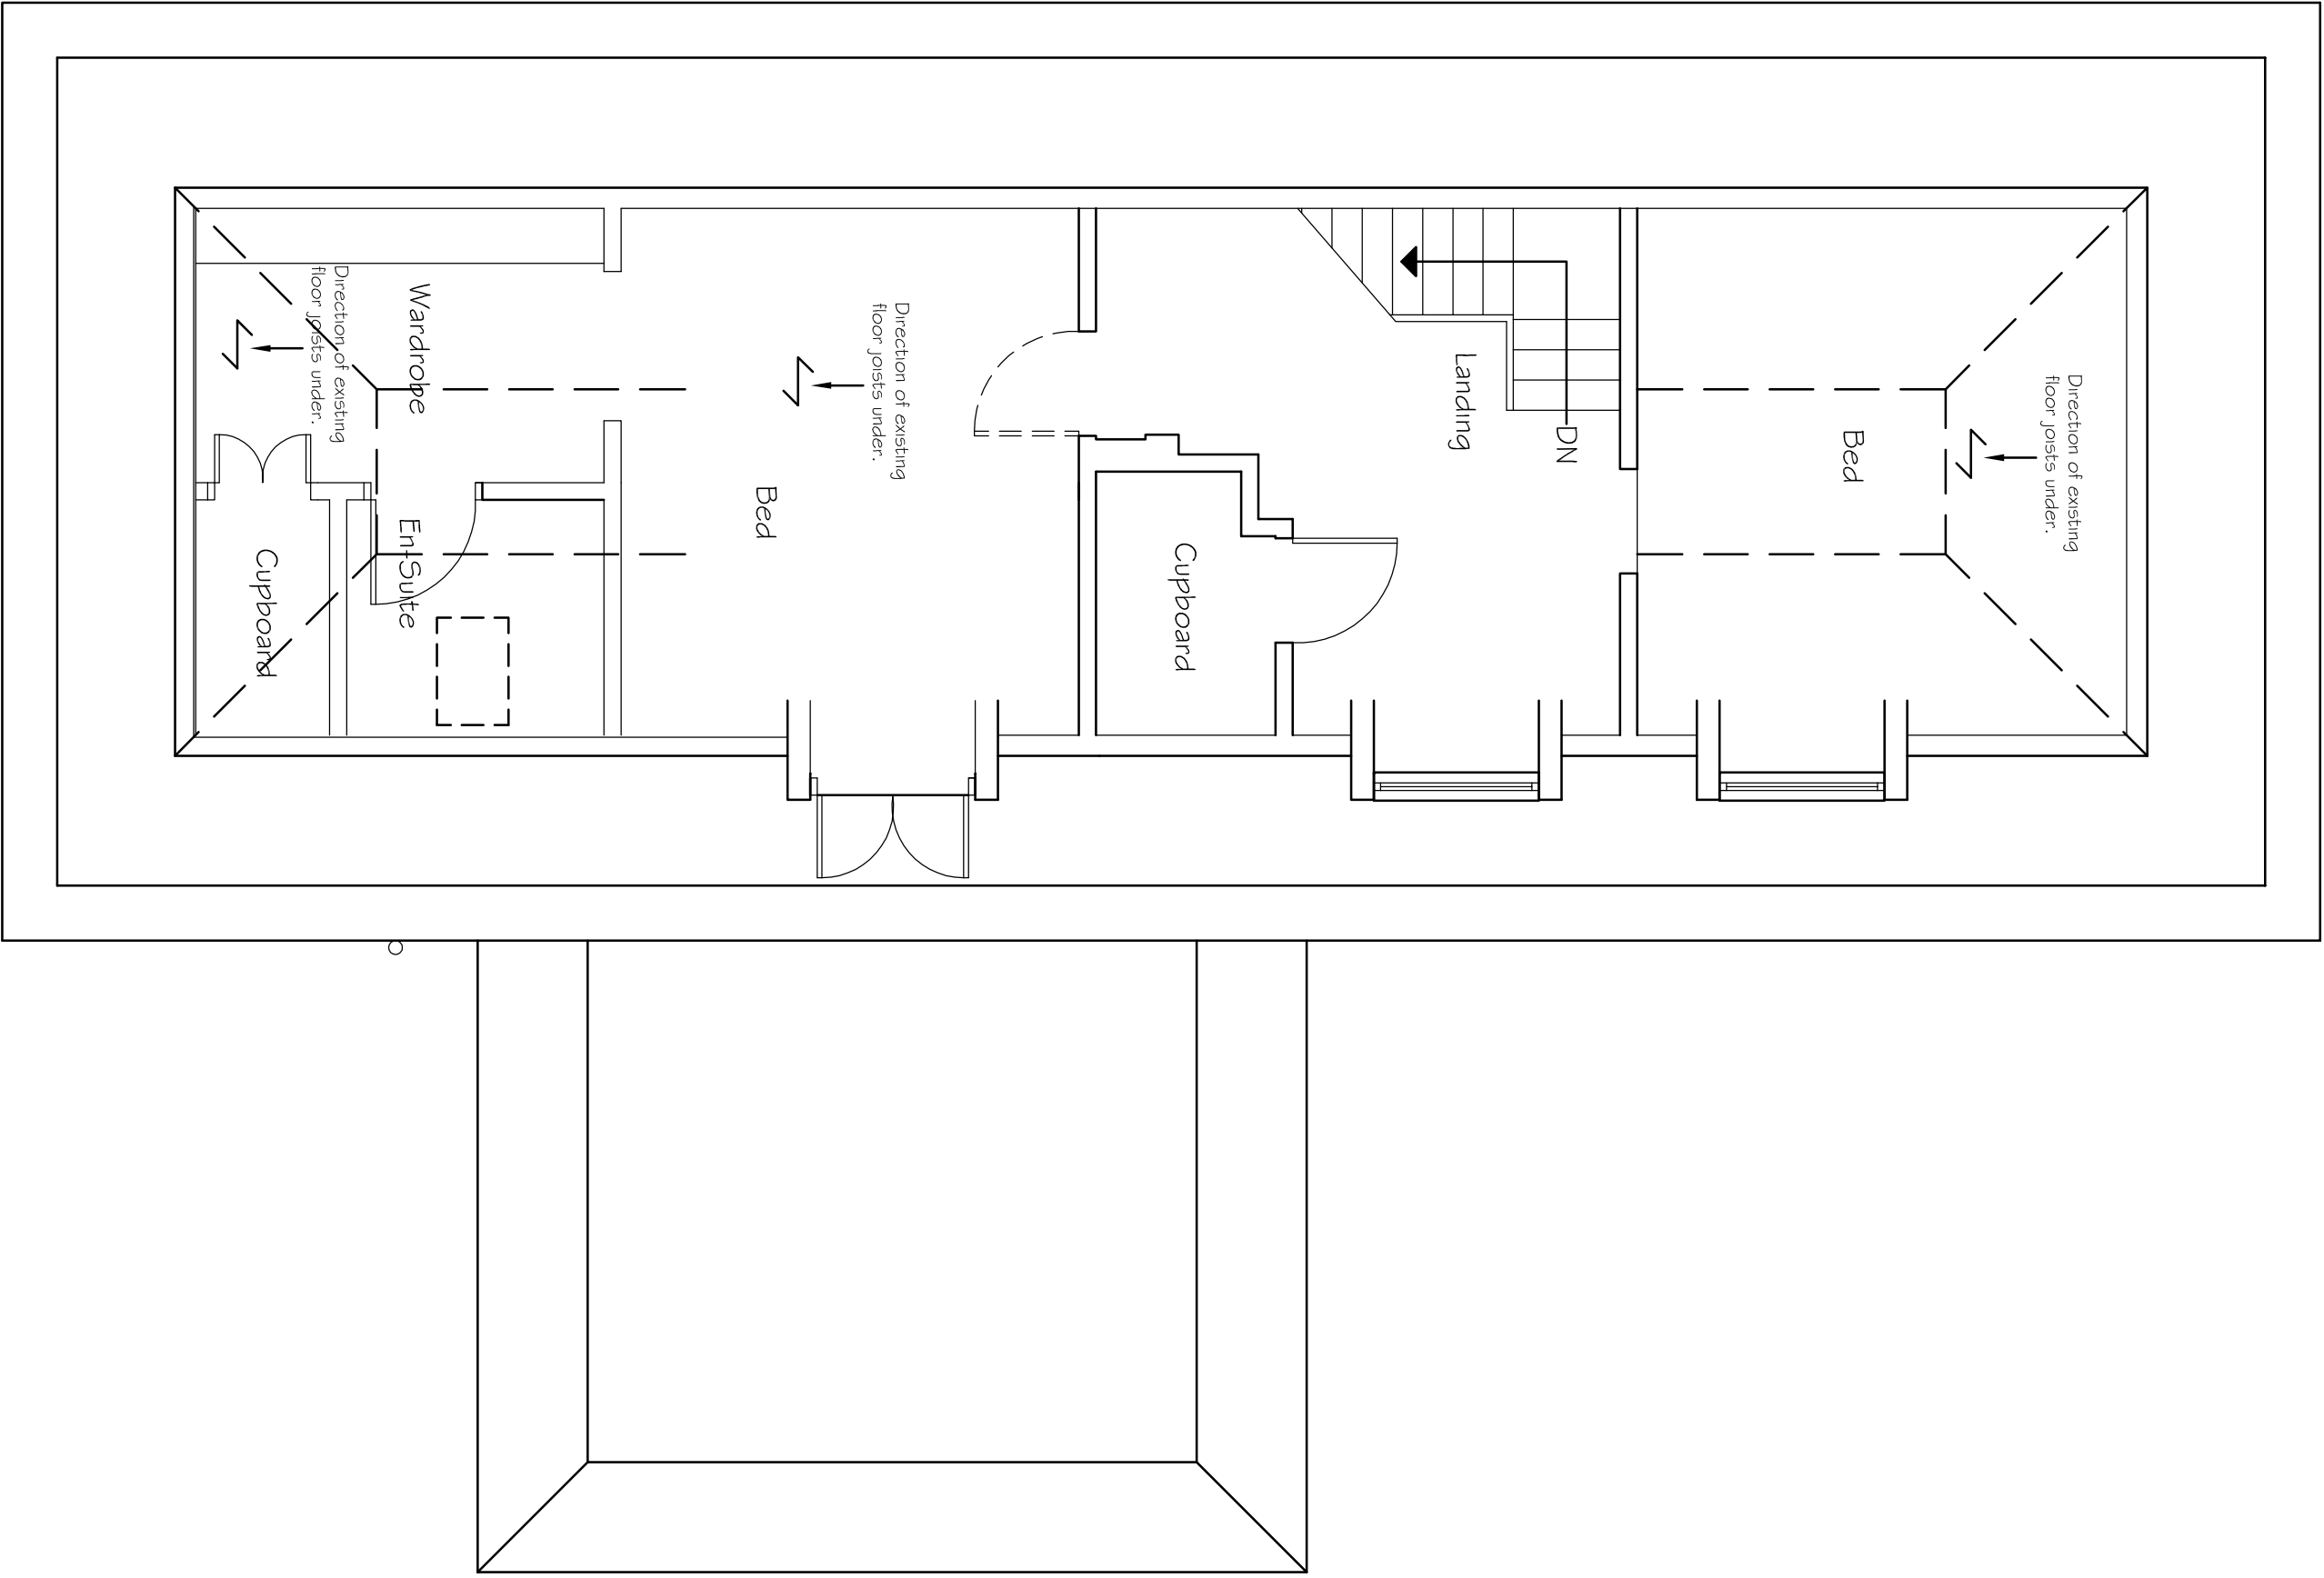

Existing Ground Floor Plan

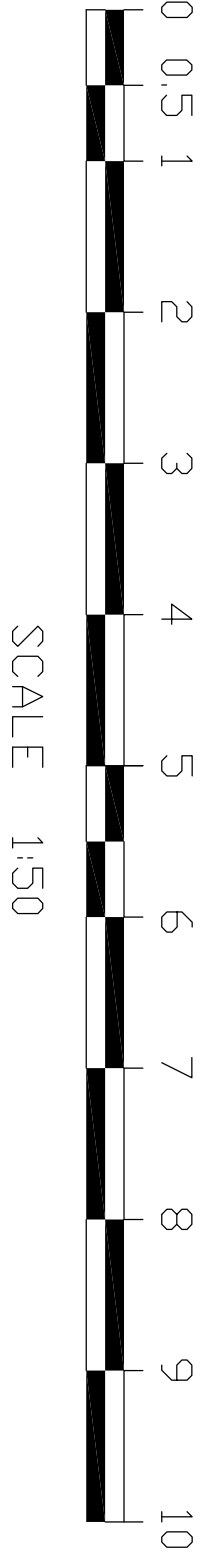

Existing First Floor Plan

**Tony Rogers
Building Consultants**

Address: 40 Dawn Crescent, Upper Beeding
West Sussex, BN44 3WH

Telephone: 01903 815225 Fax: 01903 815225

Rev.	Date	Revision Description

Client: Mr & Mrs G Bobbe

Address: Atherton Lodge
Climping Street
Climping, West Sussex
BN17 5RN

Project: Proposed raising of
first floor

Scale: 1:50

Date: November 2017

Drawing No: 08/396/01

Drawn By: AMR

Revision: