




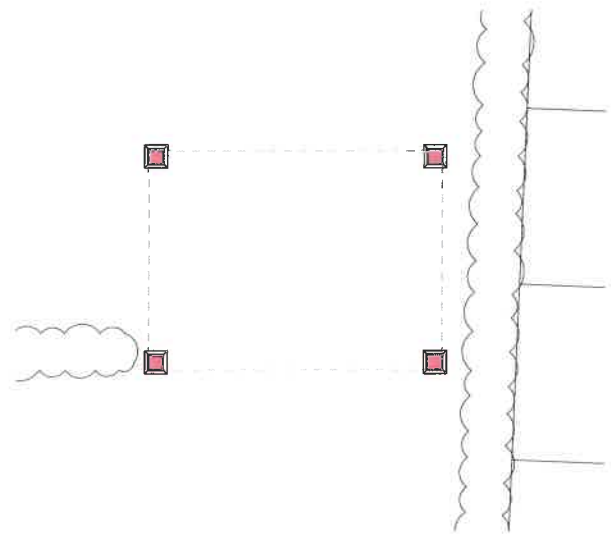


PROPOSED GROUND FLOOR PLAN
Scale 1:100

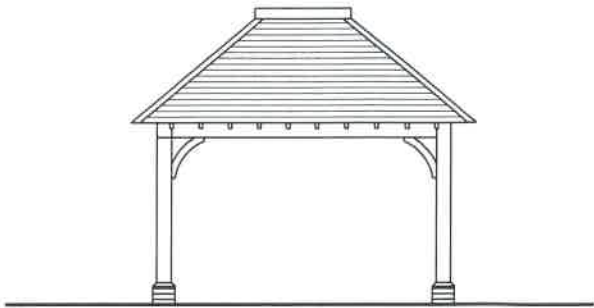


PROPOSED NORTH ELEVATION
Scale 1:100

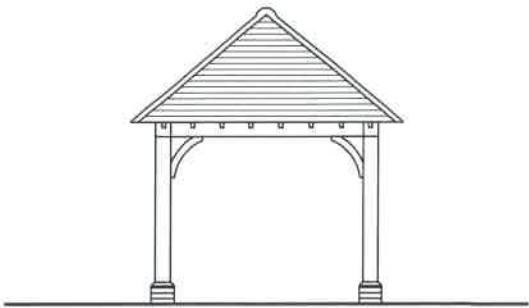

PROPOSED WEST ELEVATION
Scale 1:100

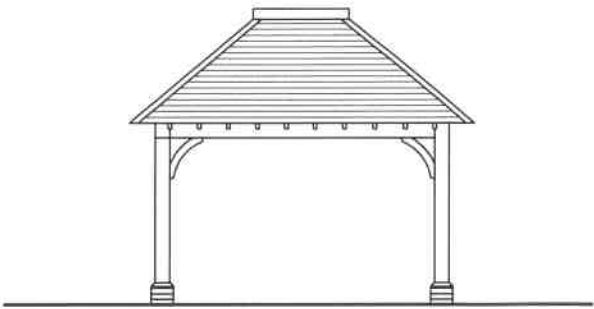

PROPOSED SOUTH ELEVATION
Scale 1:100

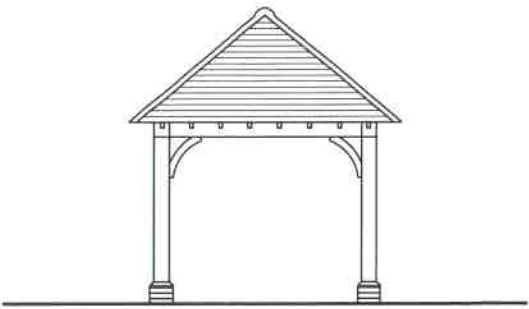

PROPOSED EAST ELEVATION
Scale 1:100

Notes

© Copyright
This drawing is the property of James Wells Architects / James Wells Commercial Architects. No disclosure or copy of it may be made without the written permission of James Wells Architects.

Revisions		
Date	Rev	Details
28/08/2019	-	Issued for Planning
26/02/2020	A	Issued for Planning

JW/A

James Wells Architects

Sussex House, 12 Crane Street,
Chichester, West Sussex, PO19 1LJ
T: 01243 940020
E: admin@jameswellsarchitects.co.uk

Project Title & Address

Proposed Restoration
The Black Horse Public House, Climping Street,
Atherington, Climping, West Sussex, BN17 5RL

Drawing Title

Garden Outbuilding
As Proposed

Scale	Creation Date	Status
1:100@A3	Aug 2019	PLAN
Project No.	Drawing No.	Revision
600	799	A