


The Contractor is to verify all dimensions, alignment, levels and datums prior to commencement of work.
Any discrepancies are to be reported immediately to the Surveyor.
Variations and modifications to the work shown on these drawings are not to be carried out without the written permission of the Surveyor.
This drawing is the property of djb Ltd. and must not be copied or reproduced except with their express permission nor may the design or any information thereon be disclosed to any third party.

ORANGE LETTERS
BLUE BACKGROUND
SIGN MATERIALS ACRYLIC WITH METAL BOX
ALL LIGHTING 634cd/m
ORANGE, WHITE AND BLACK FISH
GREY BACKGROUND
GREEN LETTERS

SIGN 1

west elevation

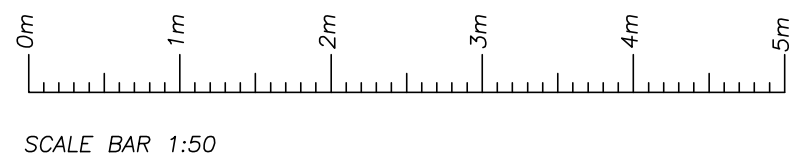


REVISION	BY	DATE	DETAILS
-	-	-	-

djbltd **RICS**
18 Liverpool Gardens, Telephone 01903 200123
Worthing, Mobile 07940 559110
West Sussex. office@djb ltd.co.uk
BN11 1RY www.djb ltd.co.uk

PROJECT ADDRESS
The Arundel Gardener and Maidenhead Aquatics
Crookthorn Lane Climping
West Sussex BN17 5SN

DRAWING TITLE
As-Existing Elevations with Sign 1 Details

DRAWN BY DJB	Scales (original on A1 to crop marks): Elevations 1 : 50
DATE January 2022	
DRAWING No. 21-043-6	REV -
© Protected By the Copyright, Designs & Patents ACT 1988	

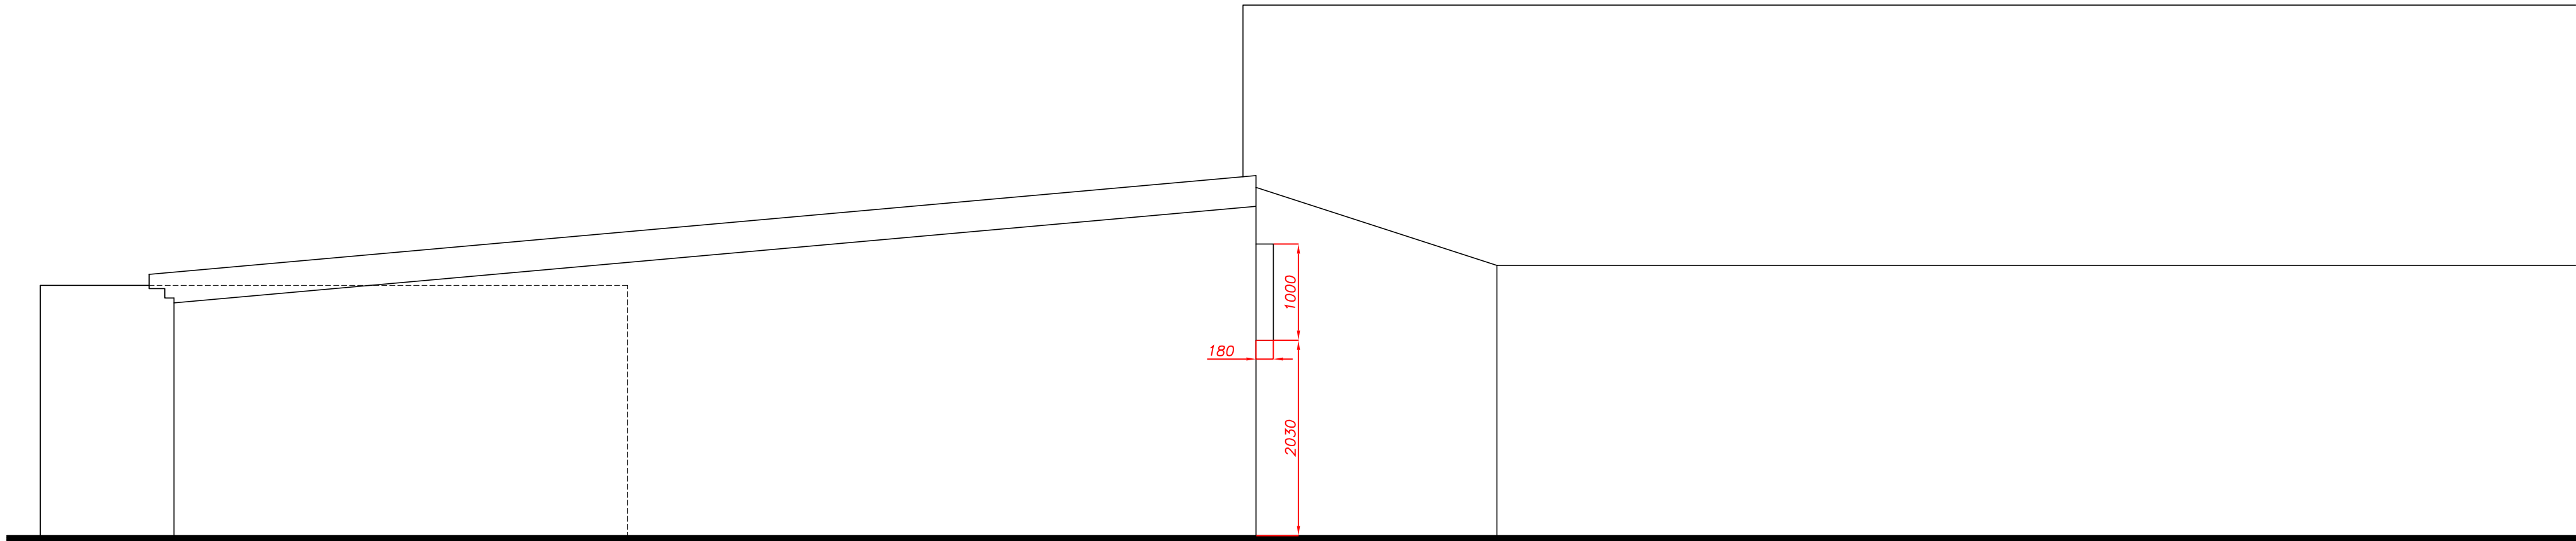

SIGN 1

north elevation