



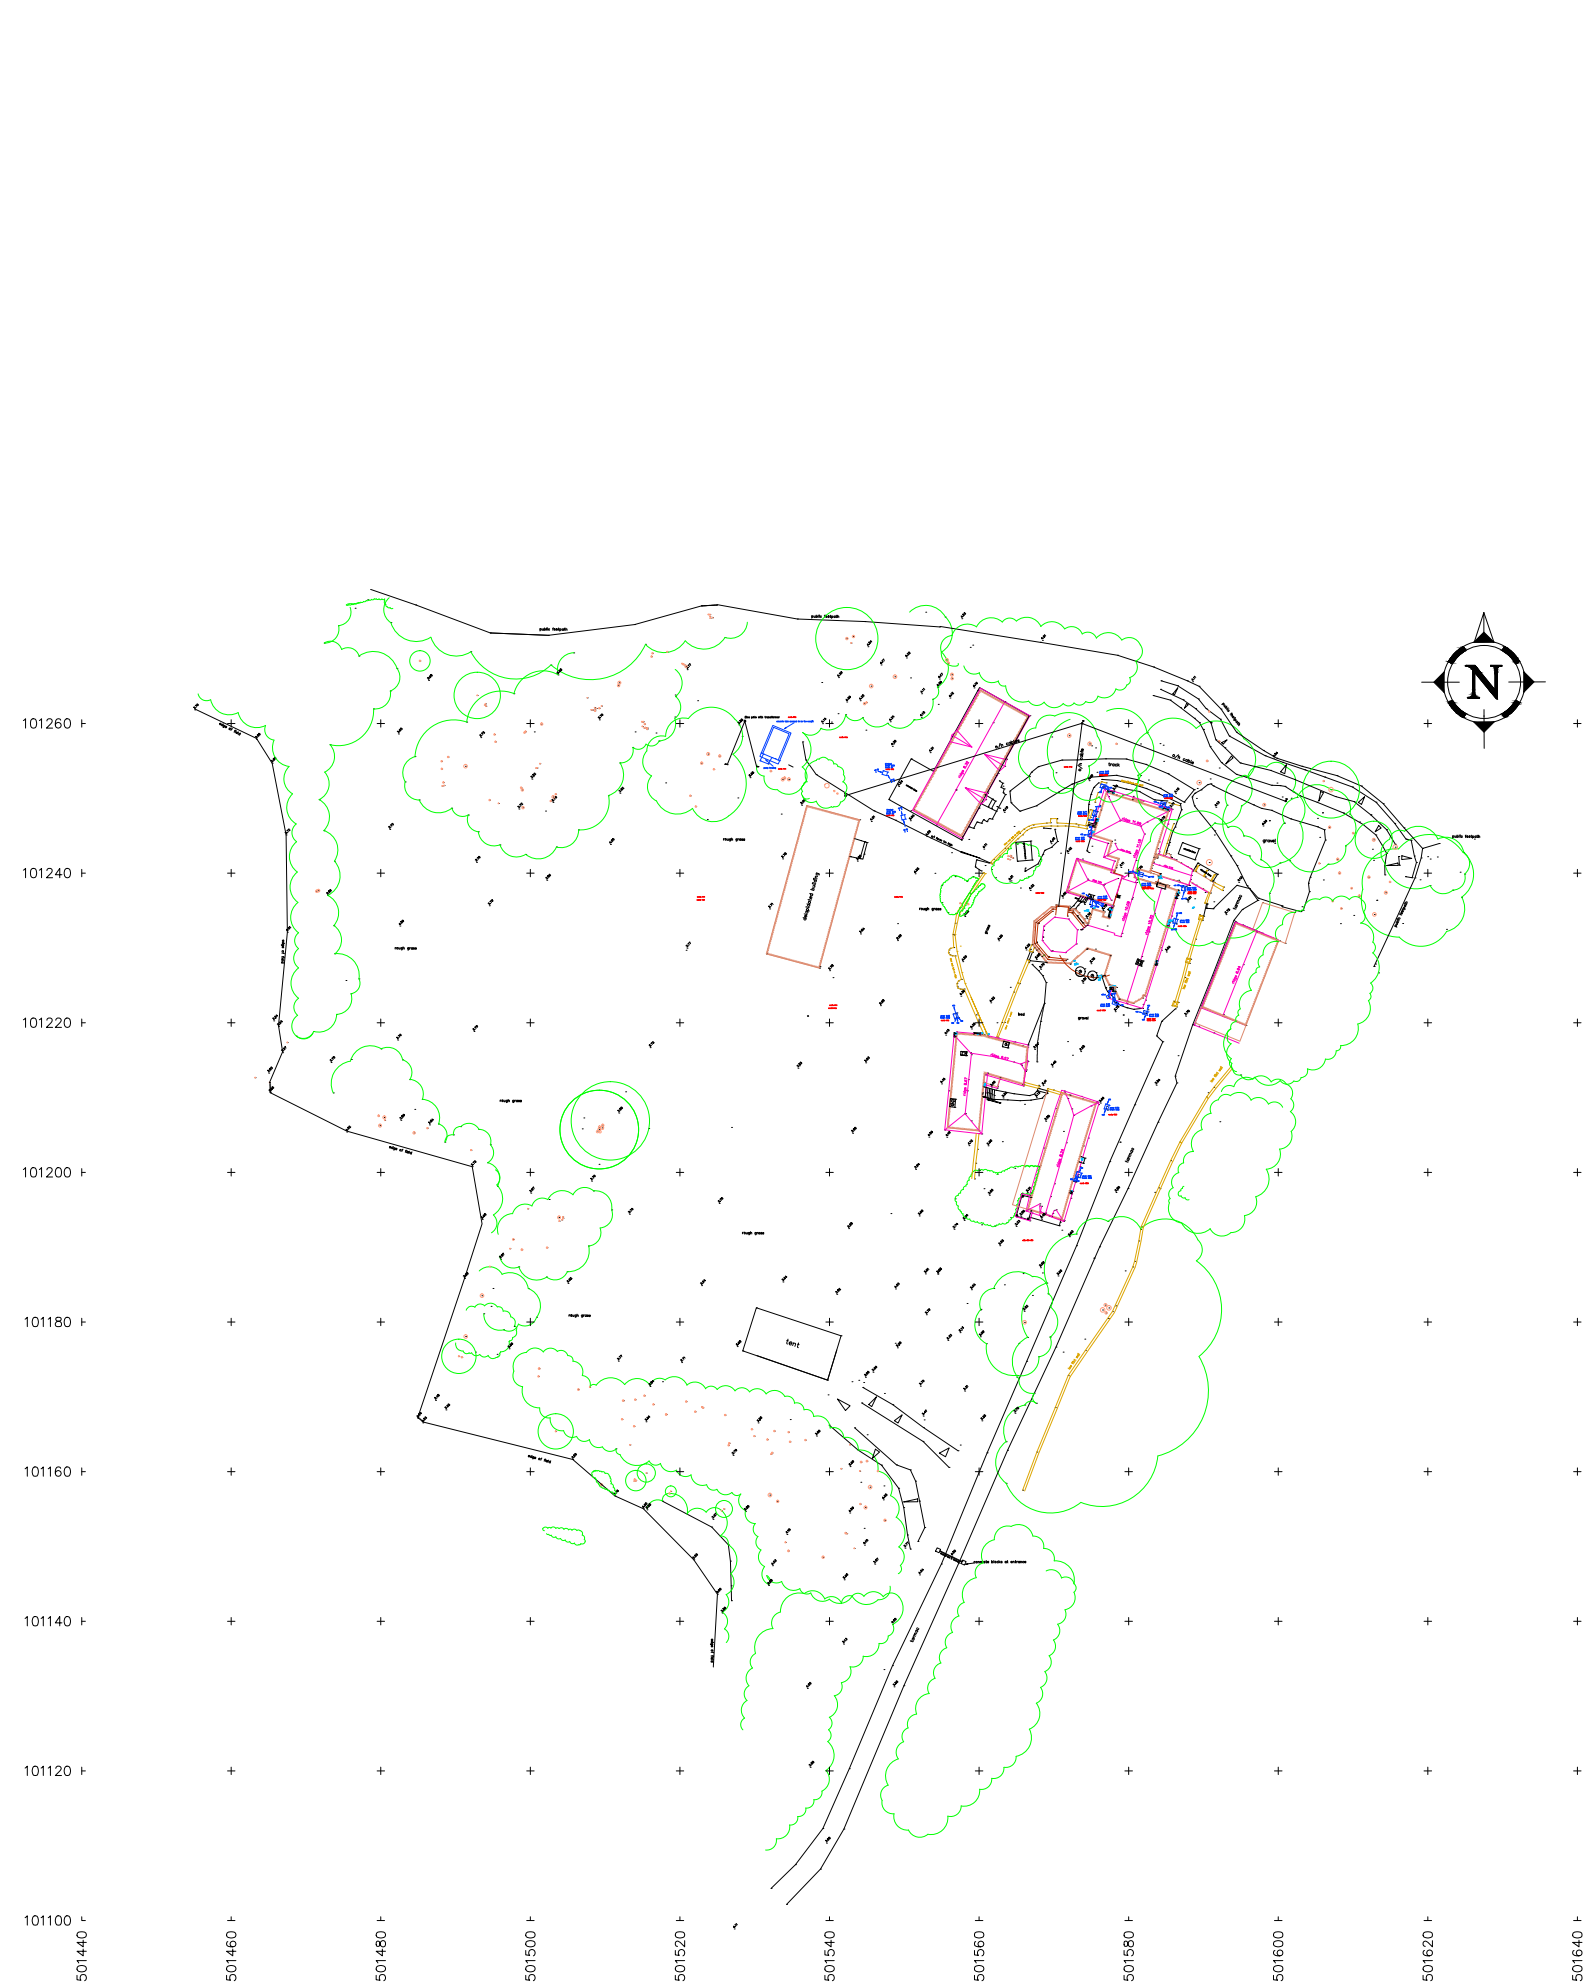

Clymping Mill Site Plan Scale 1:500@A1

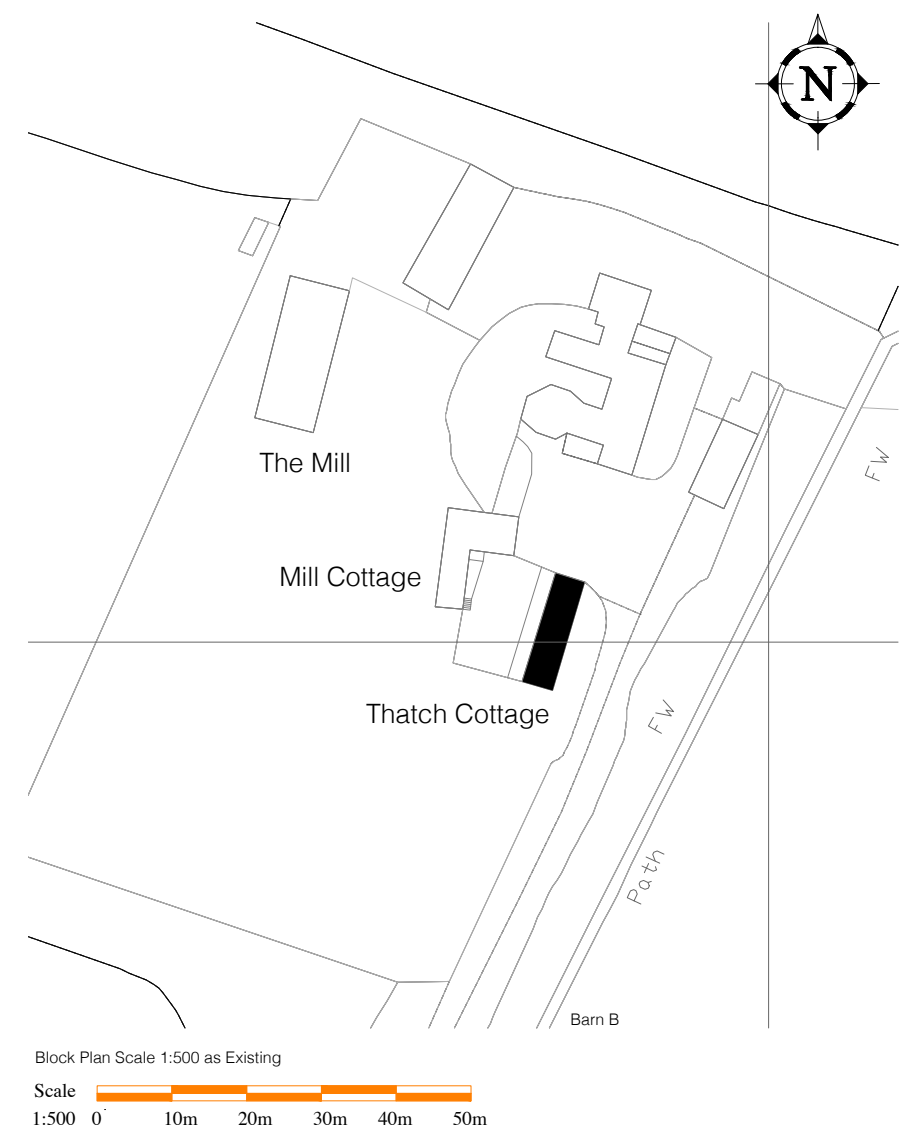

	Date	Revisions
Client Mr G Love		
Job Title Clymping Mill Clymping		
Drawing Title Site Plan & Block Plan Mill Thatch		
Architectural & Historic Buildings Consultants Mob: 07909 544908 Email: info@dgc-consultants.com Web: www.dgc-consultants.com		
Date	17/06/2018	Drawn By DJG
Scale	As illustrated	
	Drg. No. DGC21815-MT10	Rev. A

© Copyright 841 x 594mm A1