



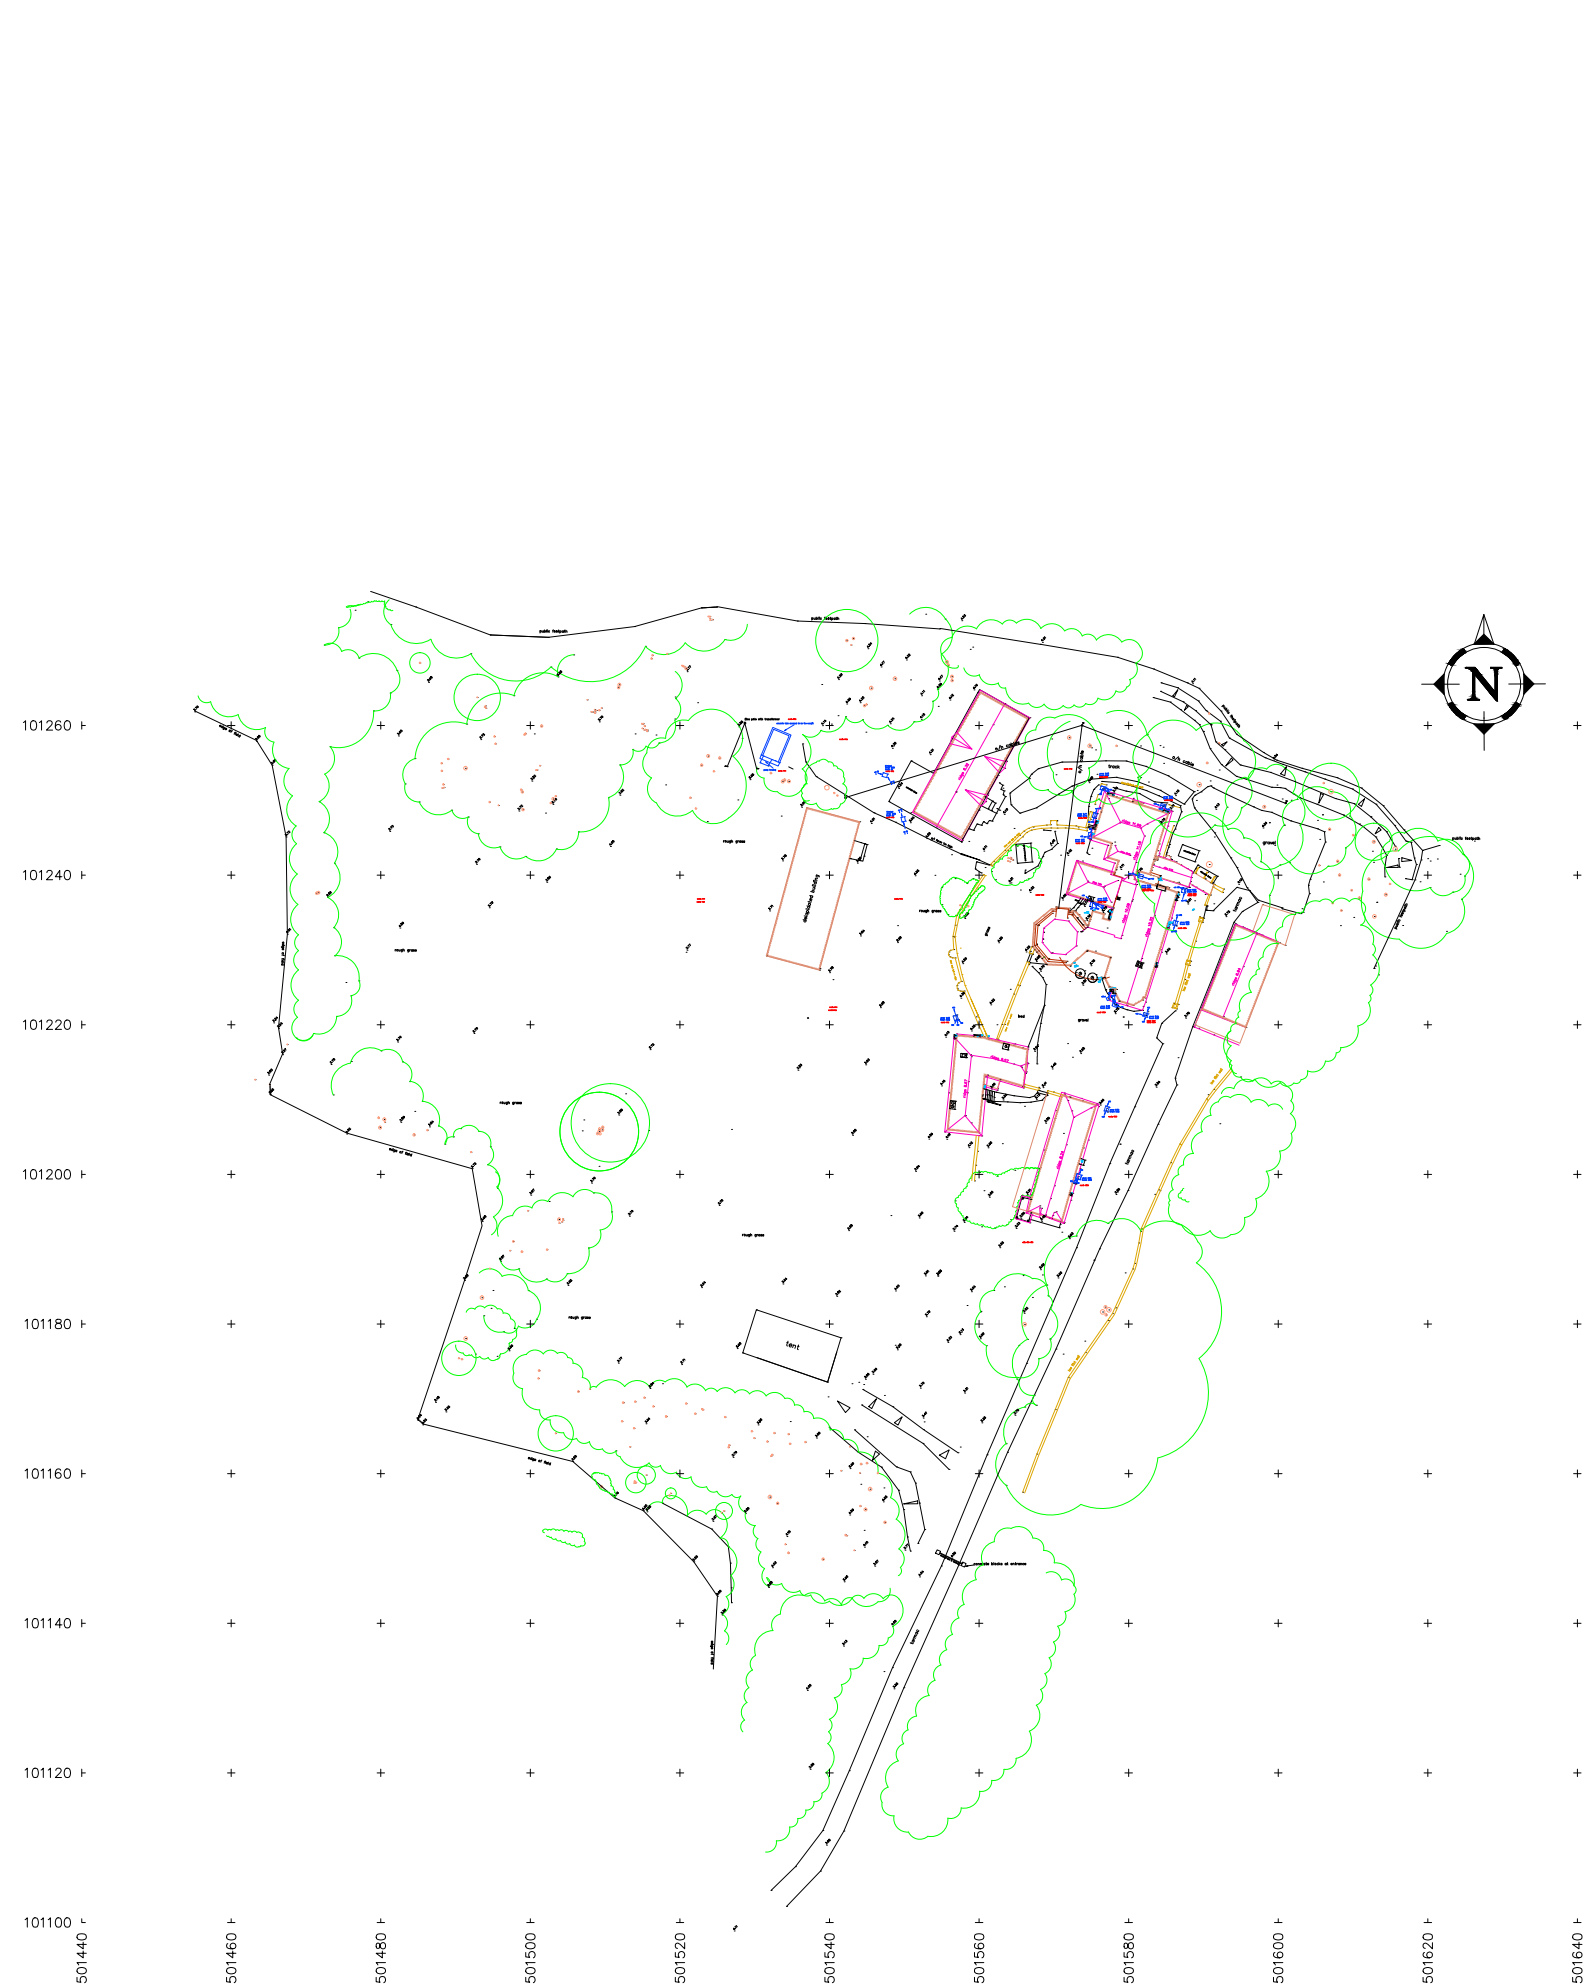

Clymping Mill Site Plan Scale 1:500@A1

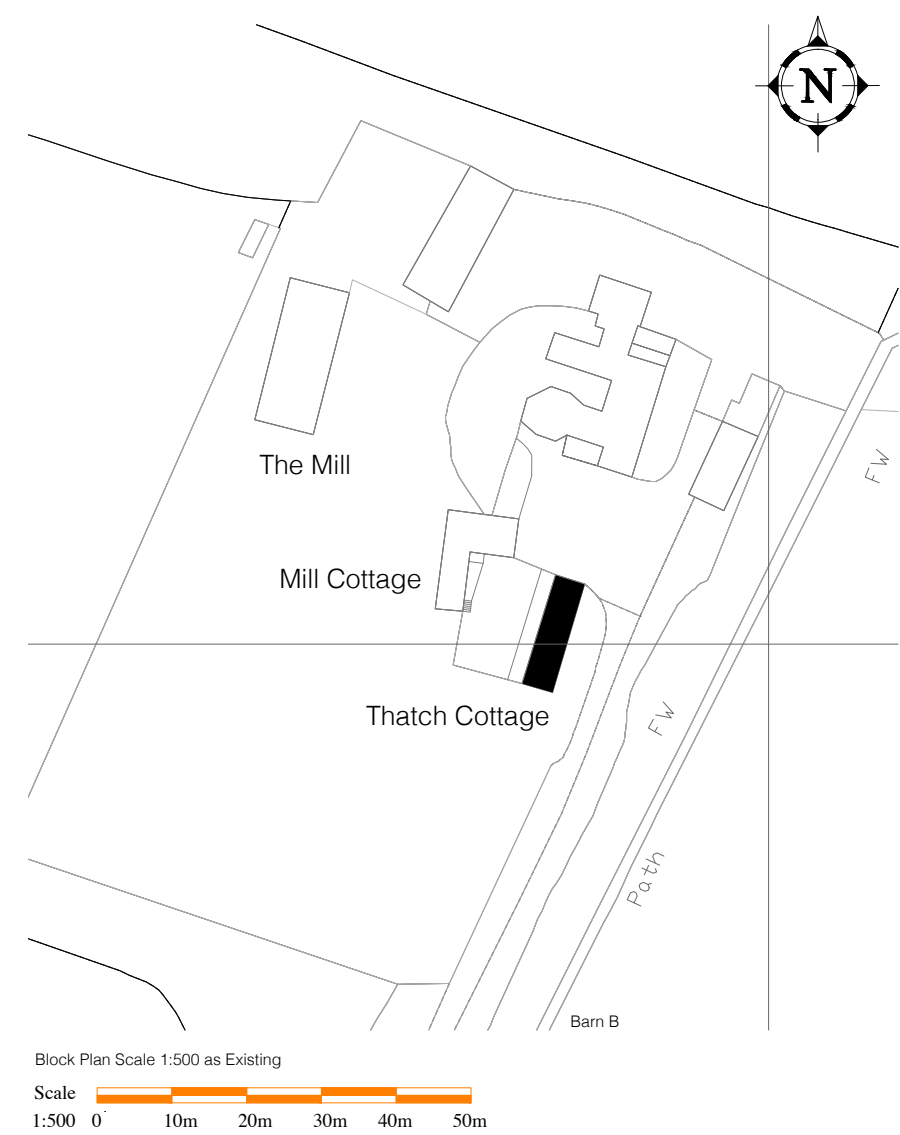

|   |  |                  |
|---|--|------------------|
|   |  |                  |
|   |  |                  |
|   |  |                  |
| Date   |  | Revisions        |
| Client<br>Mr G Love   |  |                  |
| Job Title<br>Clymping Mill<br>Clymping   |  |                  |
| Drawing Title<br>Site Plan & Block Plan Mill<br>Thatch                                                                                                |  |                  |
| <b>Architectural &amp; Historic<br/>Buildings Consultants</b><br>Mob: 07909 544908<br>Email: info@dgc-consultants.com<br>Web: www.dgc-consultants.com |  |                  |
| Date 17/06/2018   |  | Drawn By DJG     |
| Scale As illustrated   |  |                  |
|  Drg. No.<br>DGC21815-MT10                                       |  | Rev.<br><b>A</b> |
| Copyright   |  | 841 x 594mm A1   |