



Notes:
All dimensions must be checked/verified on site.
No responsibility or liability is accepted for CDM unless otherwise agreed in writing.

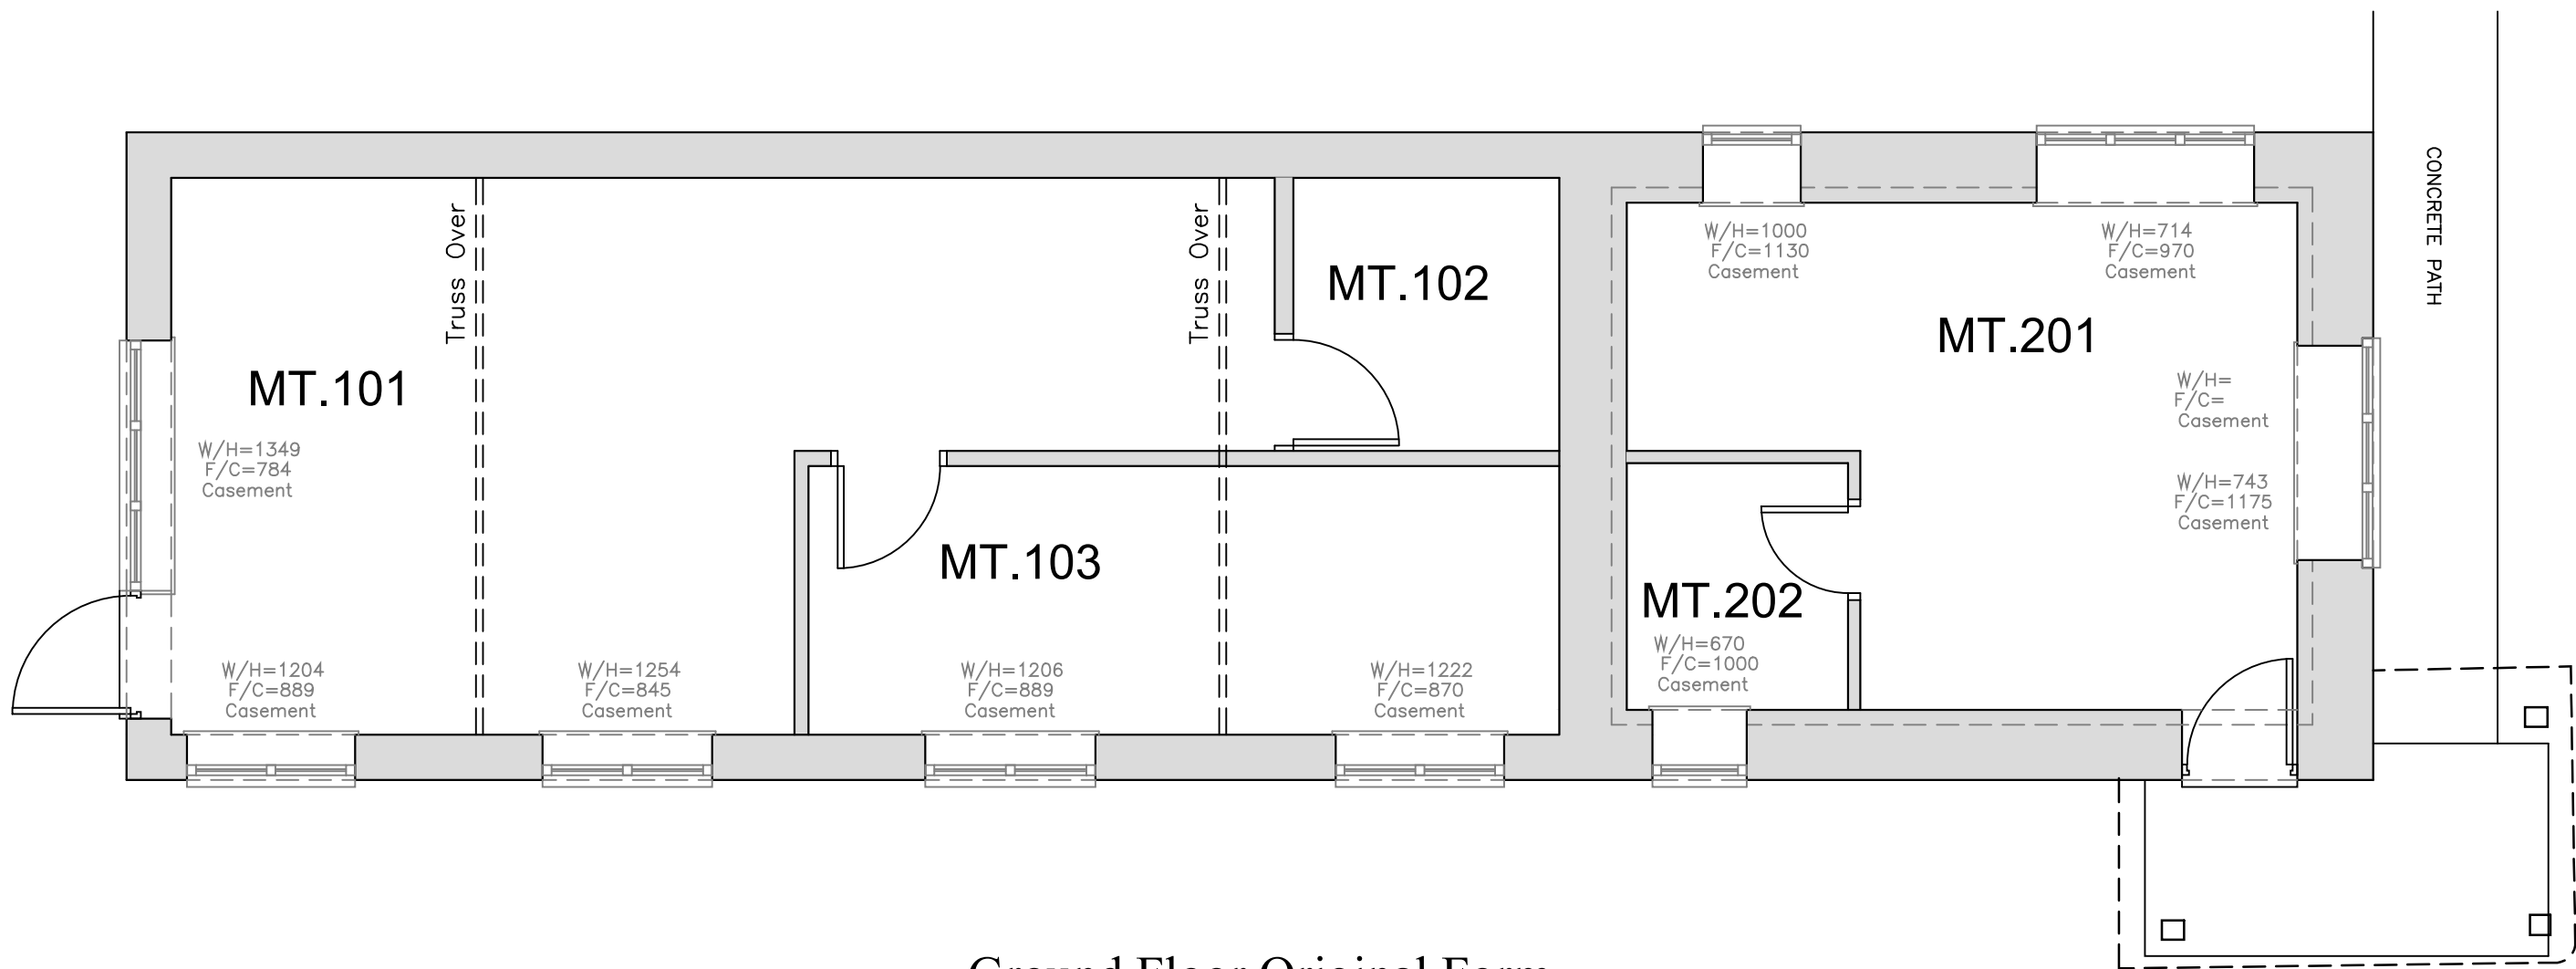

Ground Floor Original Form
SCALE 1=50

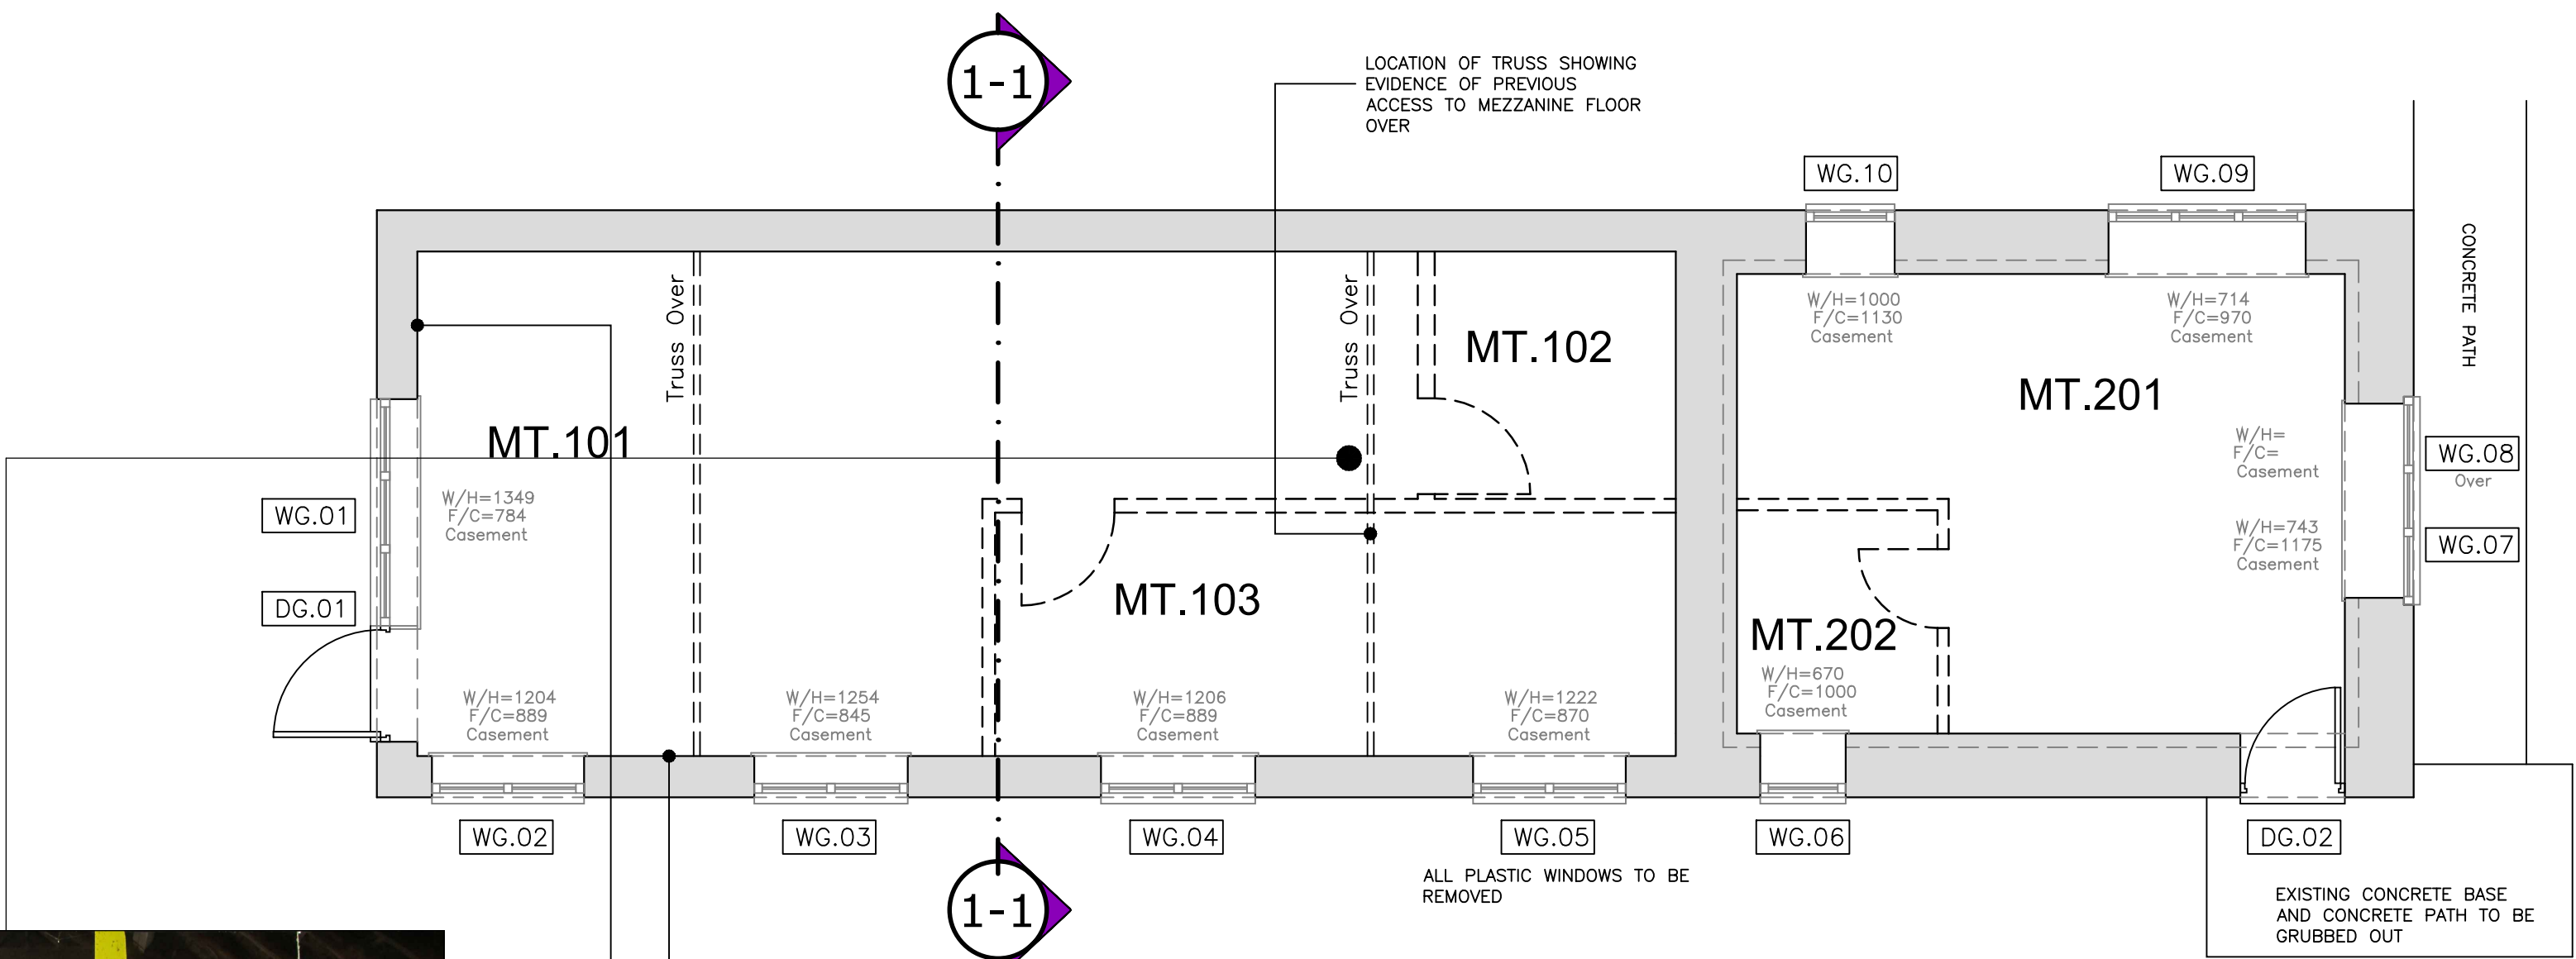


Existing Ground Floor
SCALE 1=50




PHOTO IMAGE SHOWING EVIDENCE OF PREVIOUS MEZZANINE FLOOR LEVEL



PHOTO IMAGE SHOWING EVIDENCE OF EXTREMELY POOR CONDITION OF THATCHED ROOF. PROPOSED TO BE REPLACED WITH NEW THATCHED ROOF

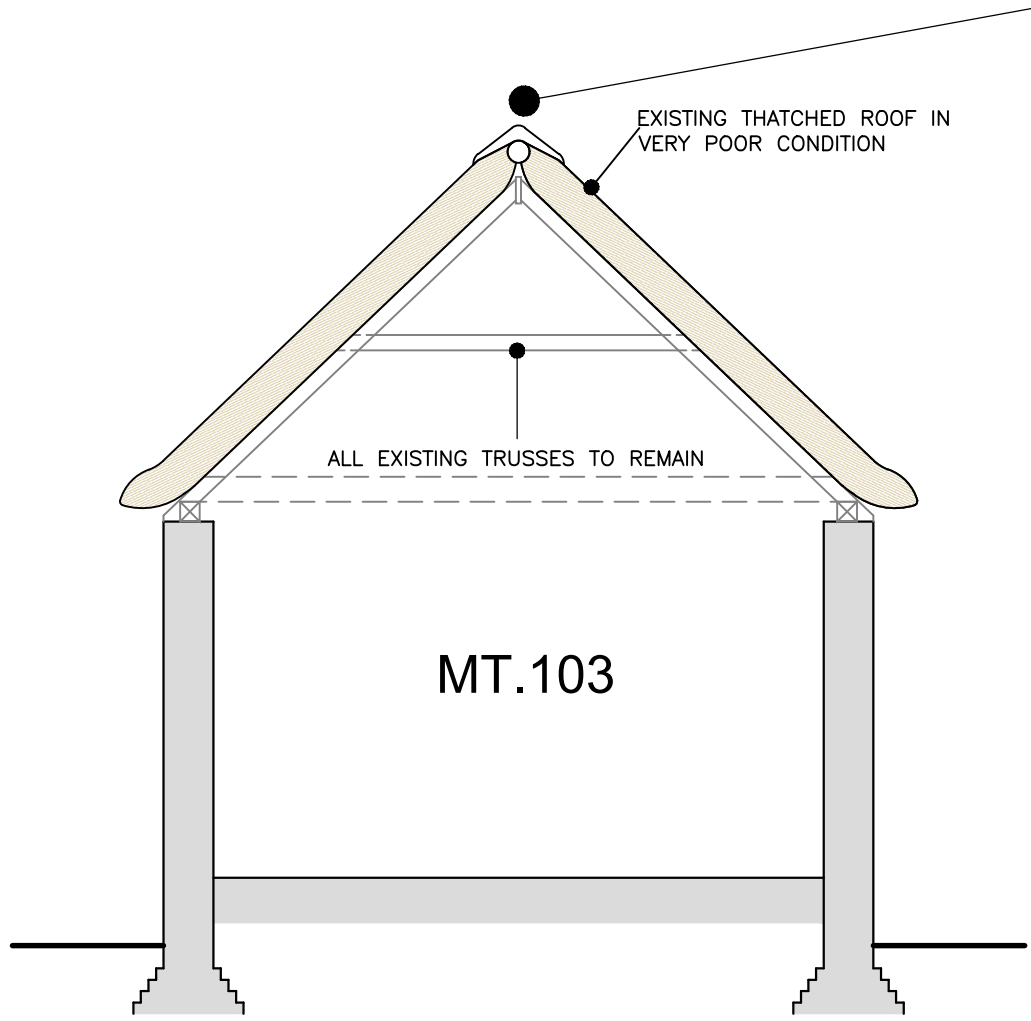

Section 1-1 : As Existing
SCALE 1=50

 

Date	Revisions

Client
Mr G.Love
Job Title
Climping Mill Project

Drawing Title
**Mill Thatch
Ground Floor Plan
As Original Form and
as Existing / Current**

**Architectural & Historic
Buildings Consultants**
Mob: 07909 544908
Email: info@dgc-consultants.com
Web: www.dgc-consultants.com

Date 18/06/2018 Drawn By GSB
Scale 1:50 @ A1 (as illustrated)

Drg. No. DGC-21815/MT01 Rev.