




Notes:
All dimensions must be checked/verified on site.
No responsibility or liability is accepted for CDM unless otherwise agreed in writing.

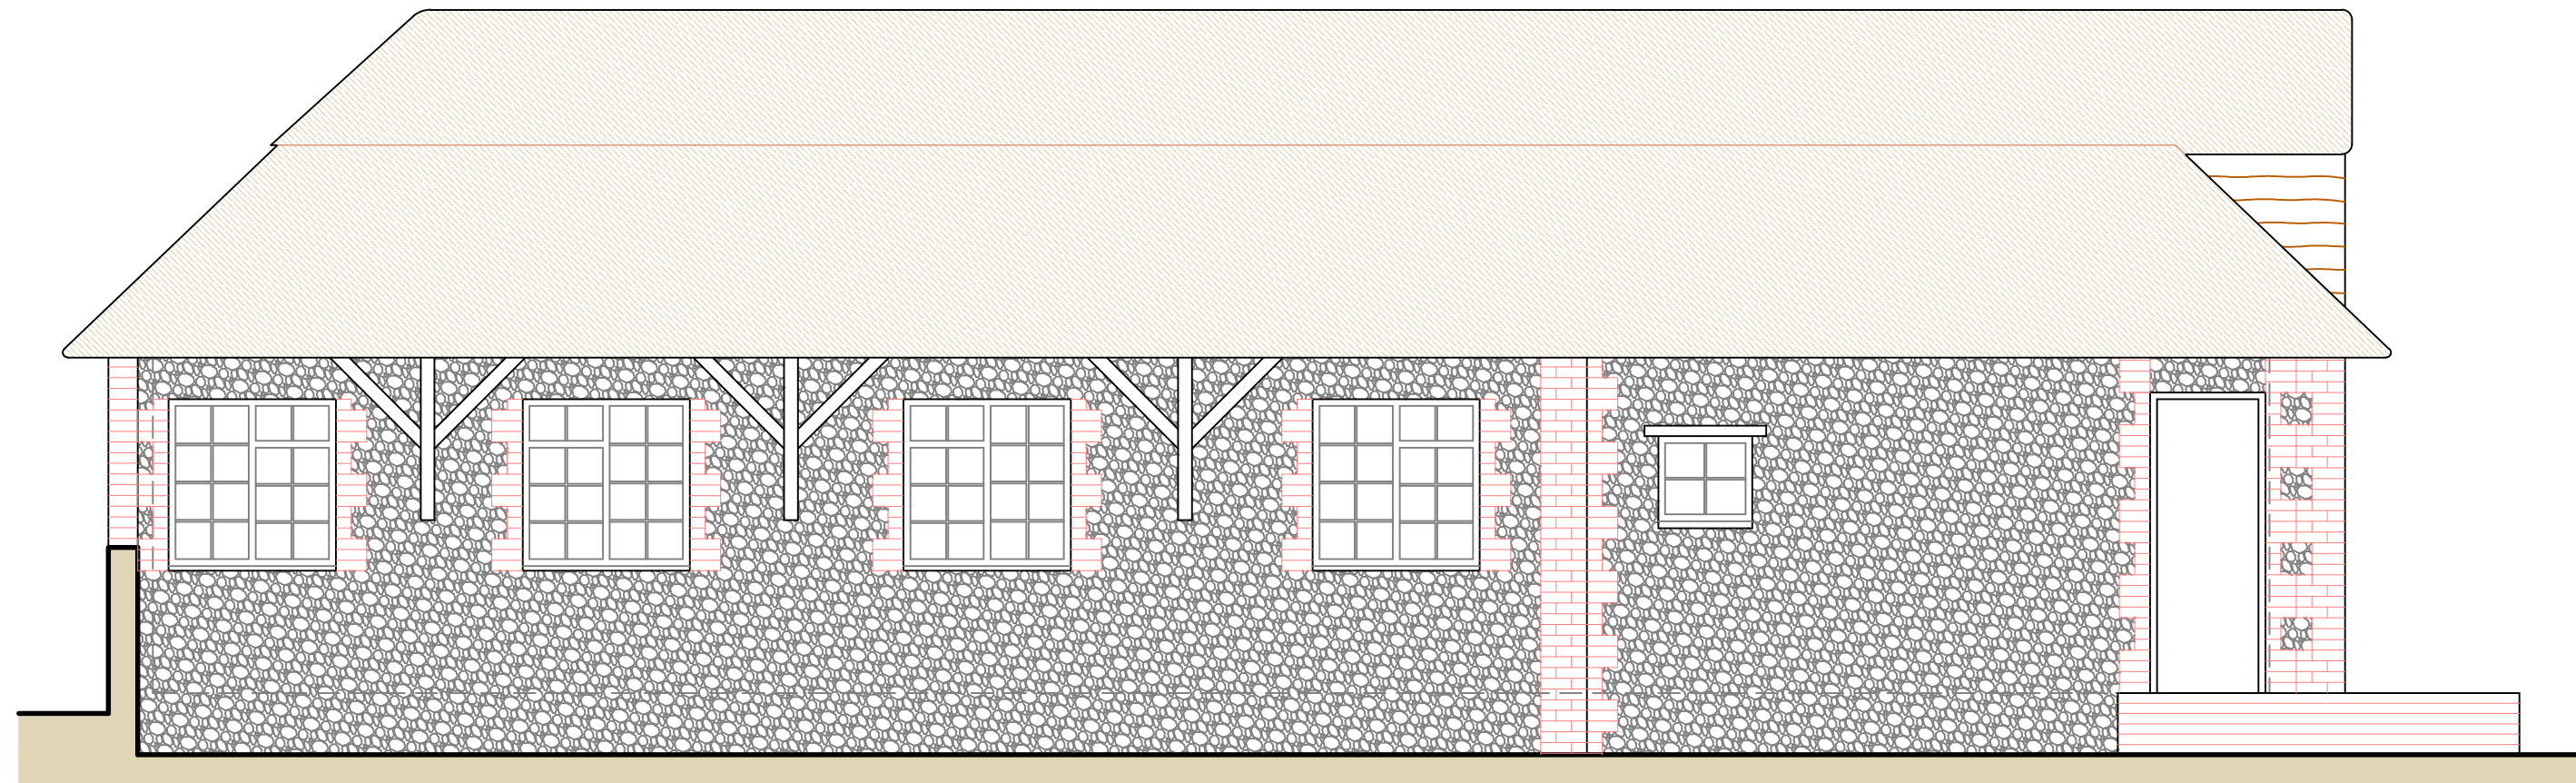


Existing West Elevation
SCALE 1=50

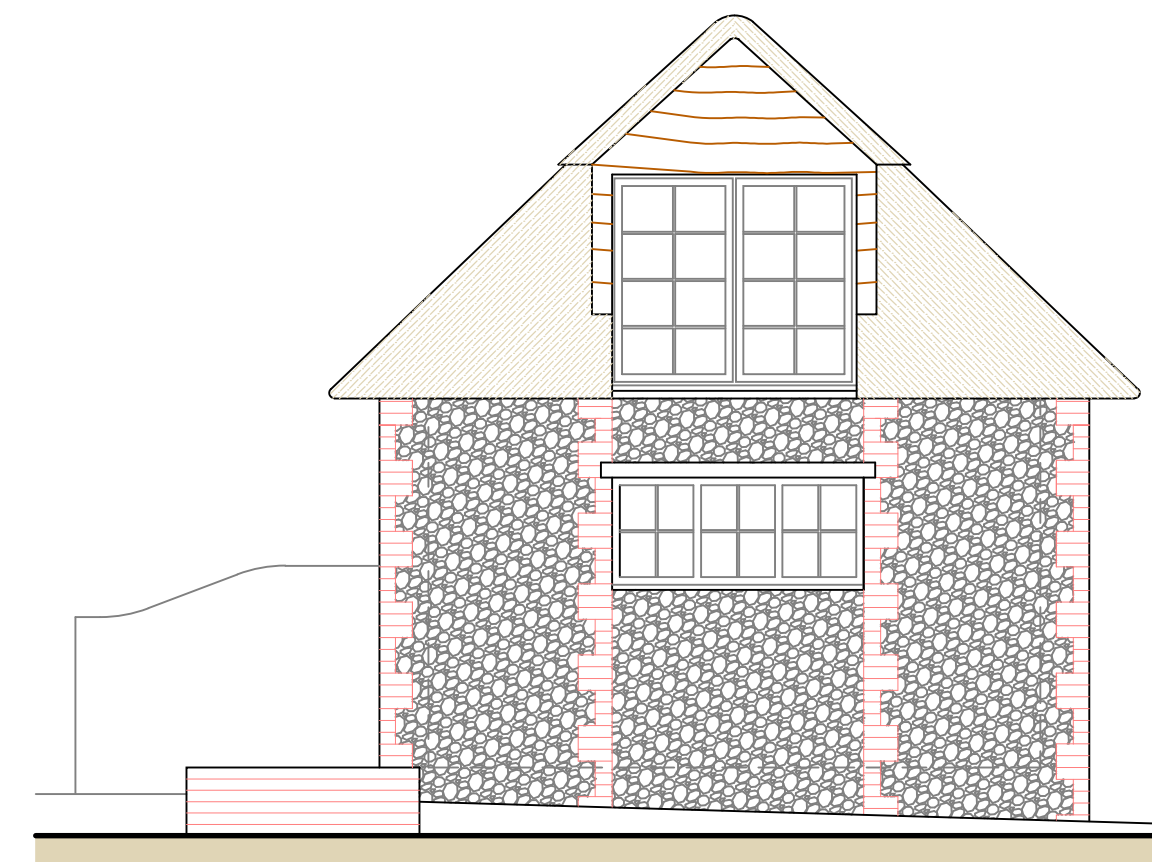

Existing South Elevation
SCALE 1=50

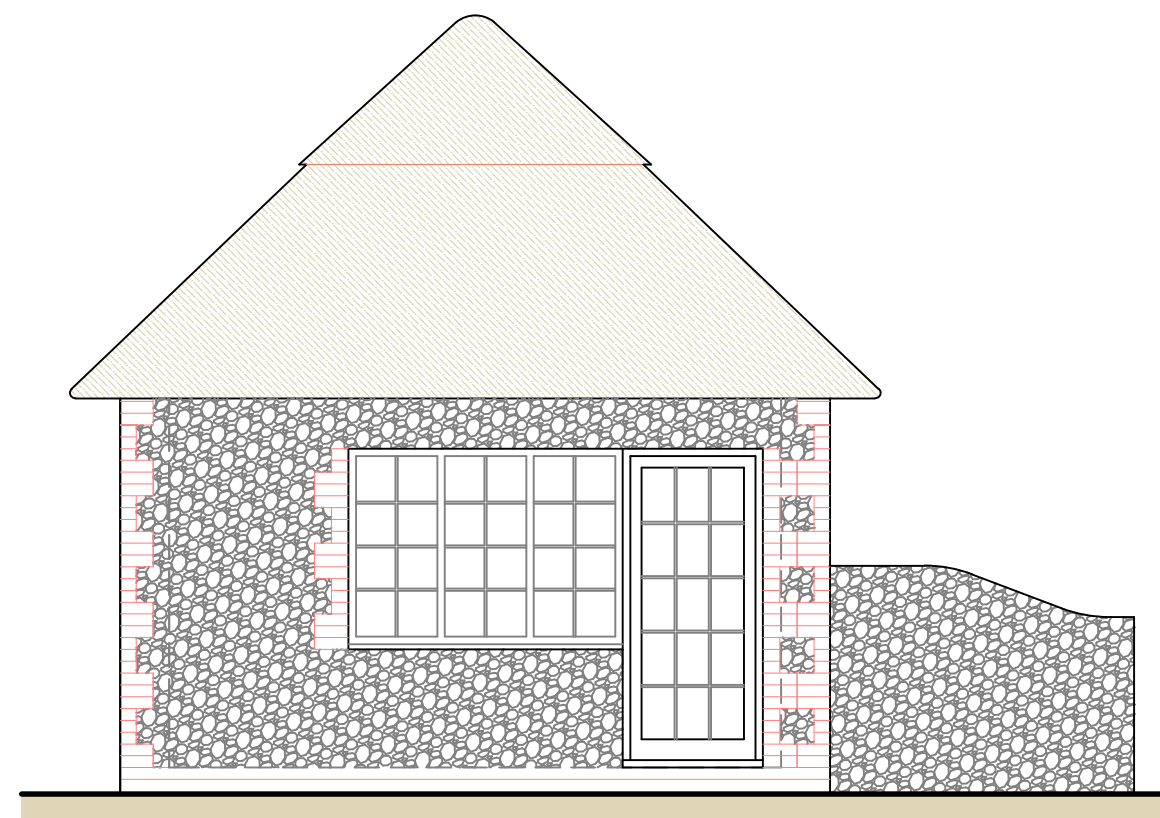

Existing North Elevation
SCALE 1=50

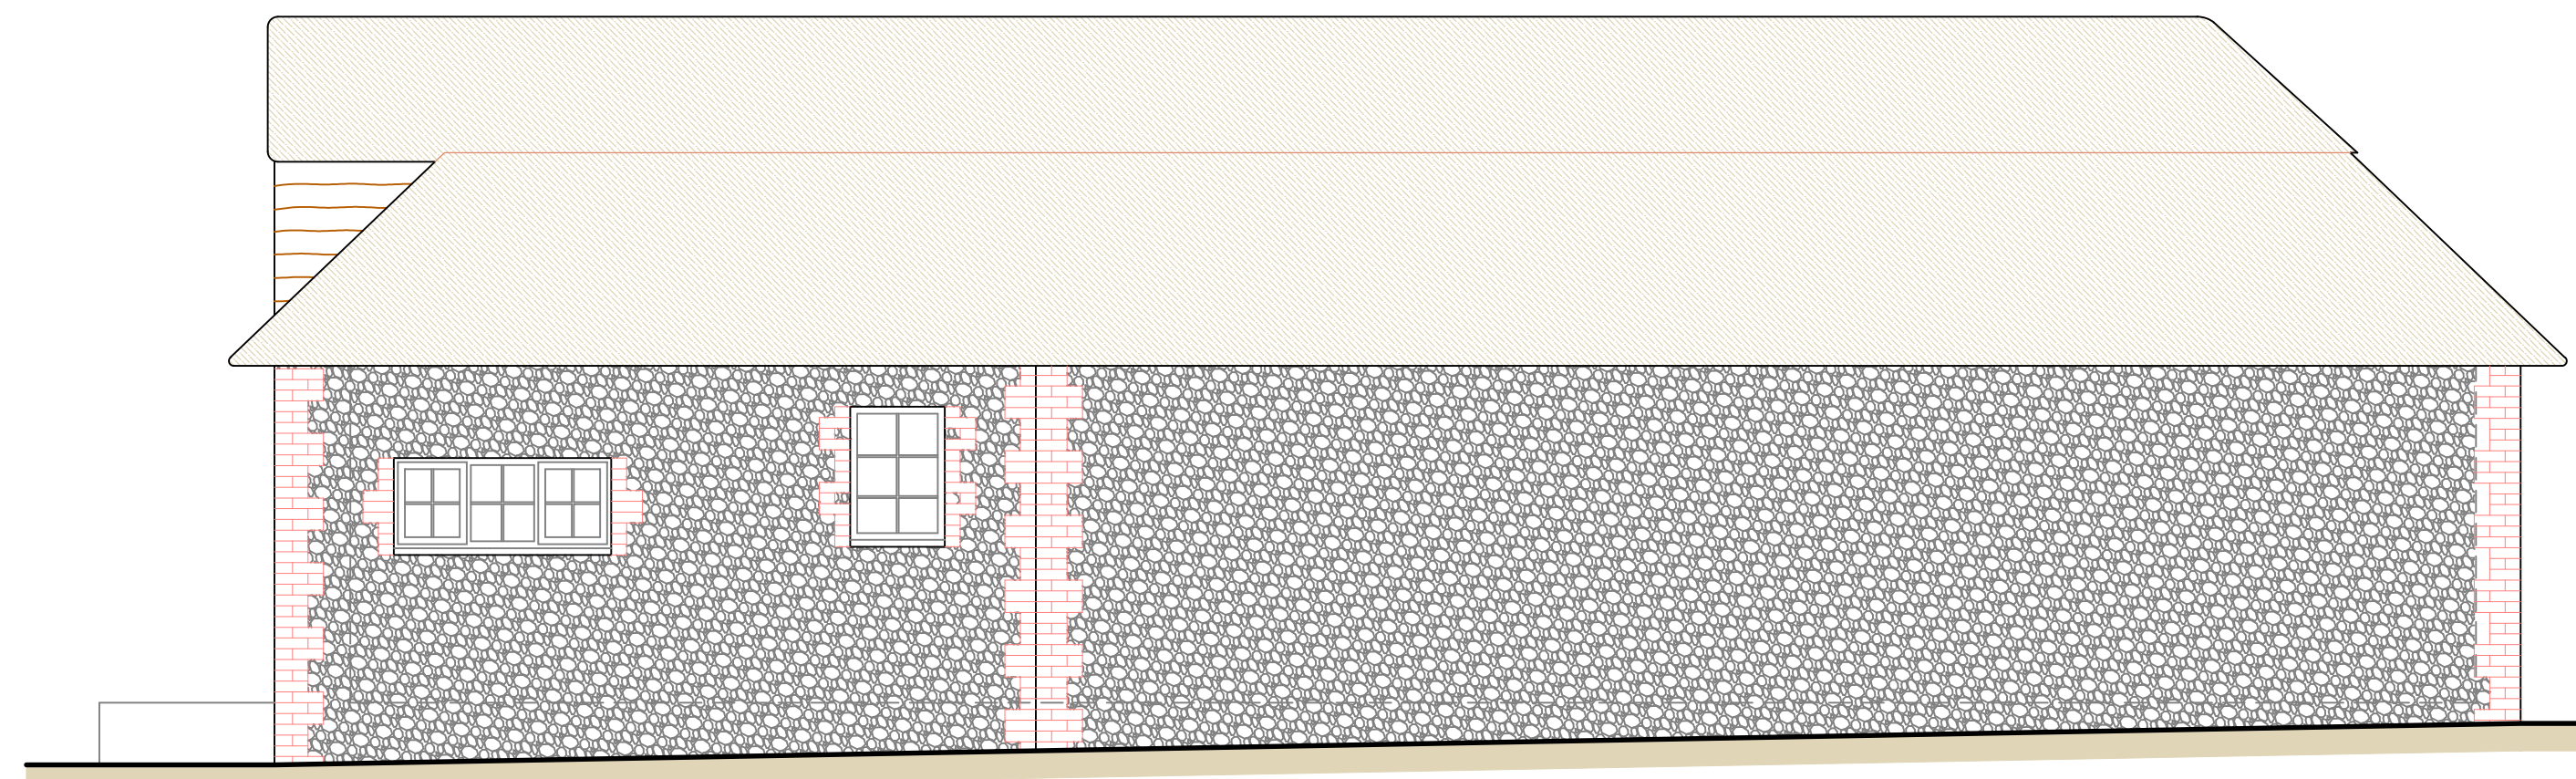

Existing East Elevation
SCALE 1=50

Scale

1:50 0 1m 2m 3m 4m 5m

	Date	Revisions

Client	
--------	--

Mr G.Love

Job Title

Climping Mill Project

Drawing Title

Mill Thatch Existing Elevations

**Architectural & Historic
Buildings Consultants**

Mob: 07909 544908
Email: info@dgc-consultants.com
Web: www.dgc-consultants.com

Date 18/06/2018 Drawn By GSB
Scale 1:50 @ A1 (as illustrated)

	Drg. No.	Rev.
	DGC-21815/MT03	

© Copyright 841 x 594mm A1