




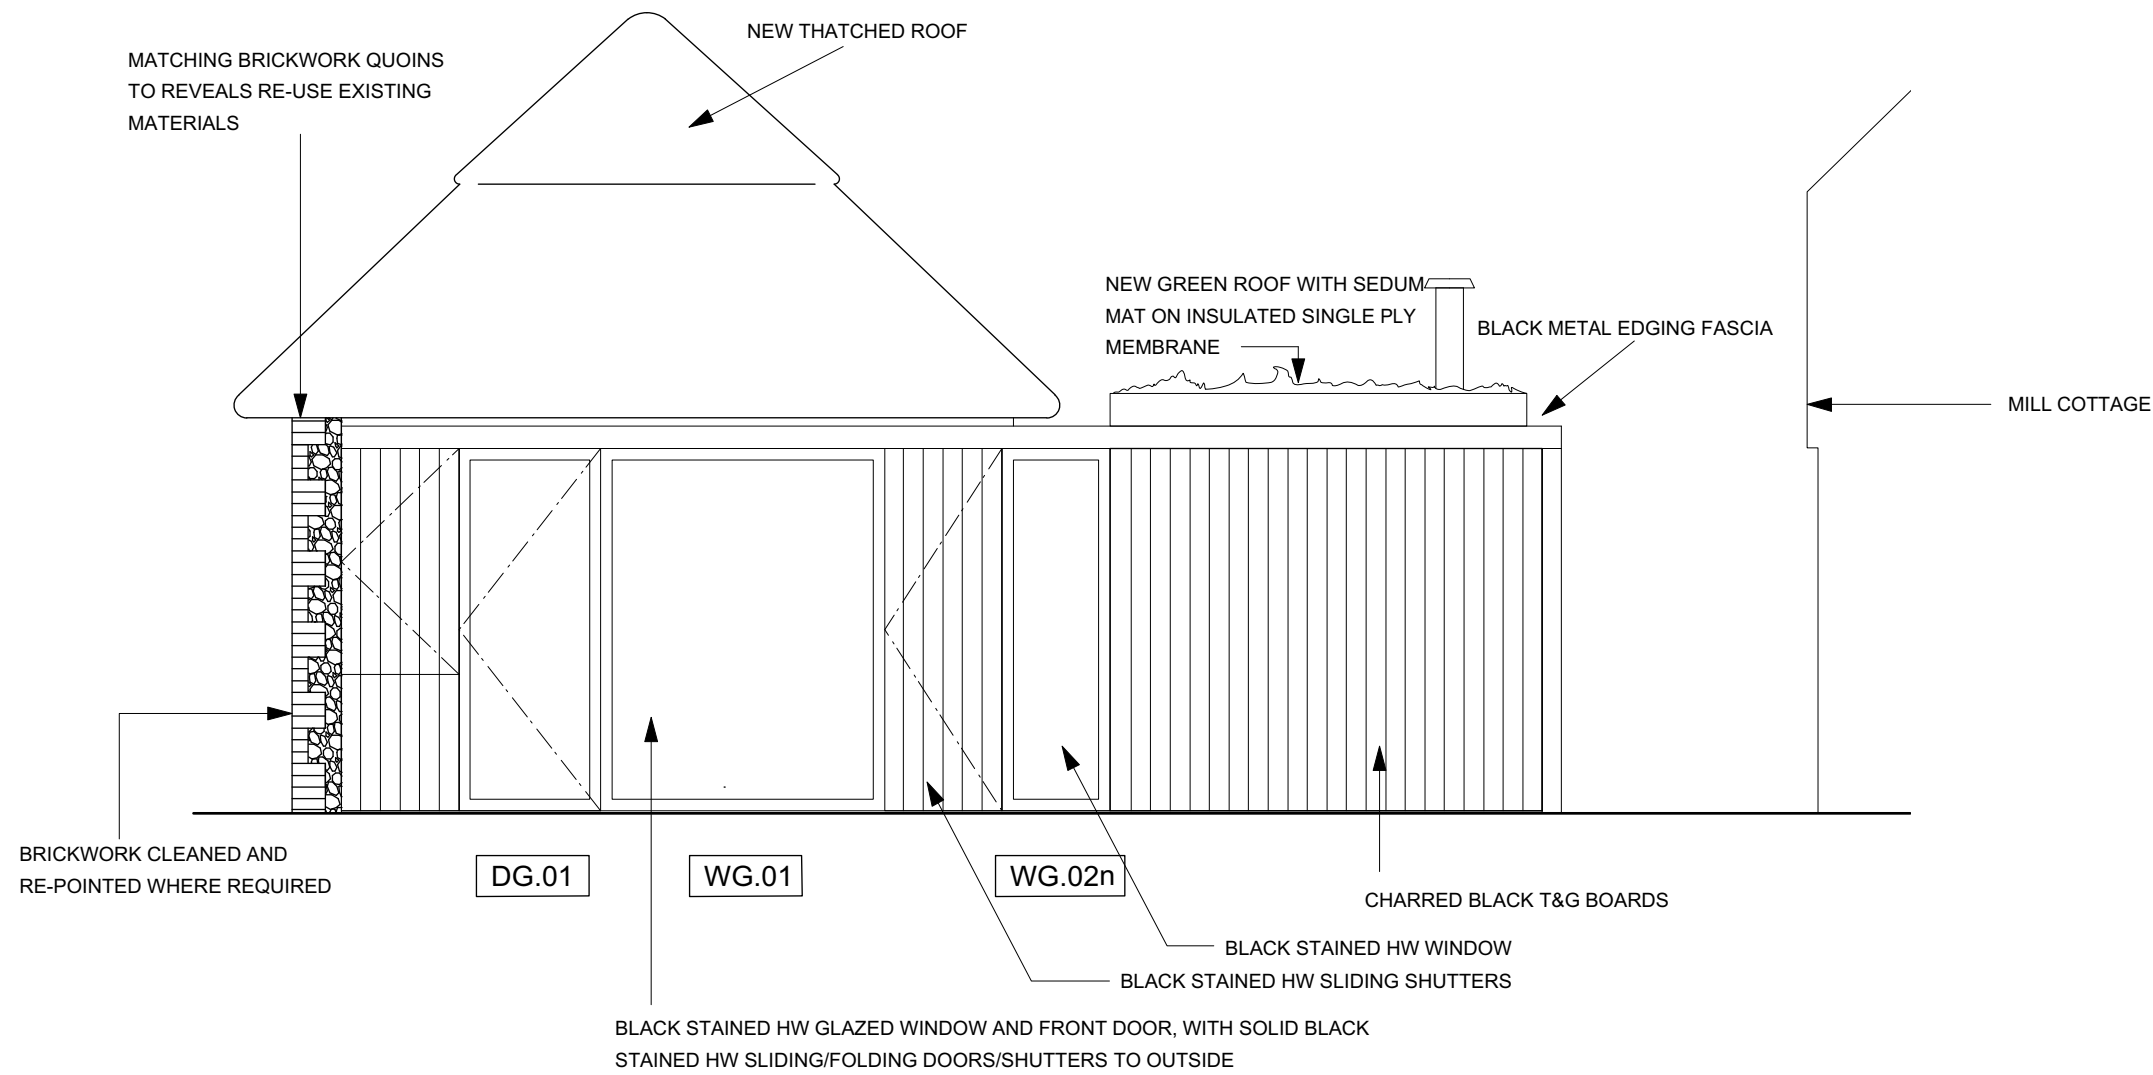


North Elevation
SCALE 1=50

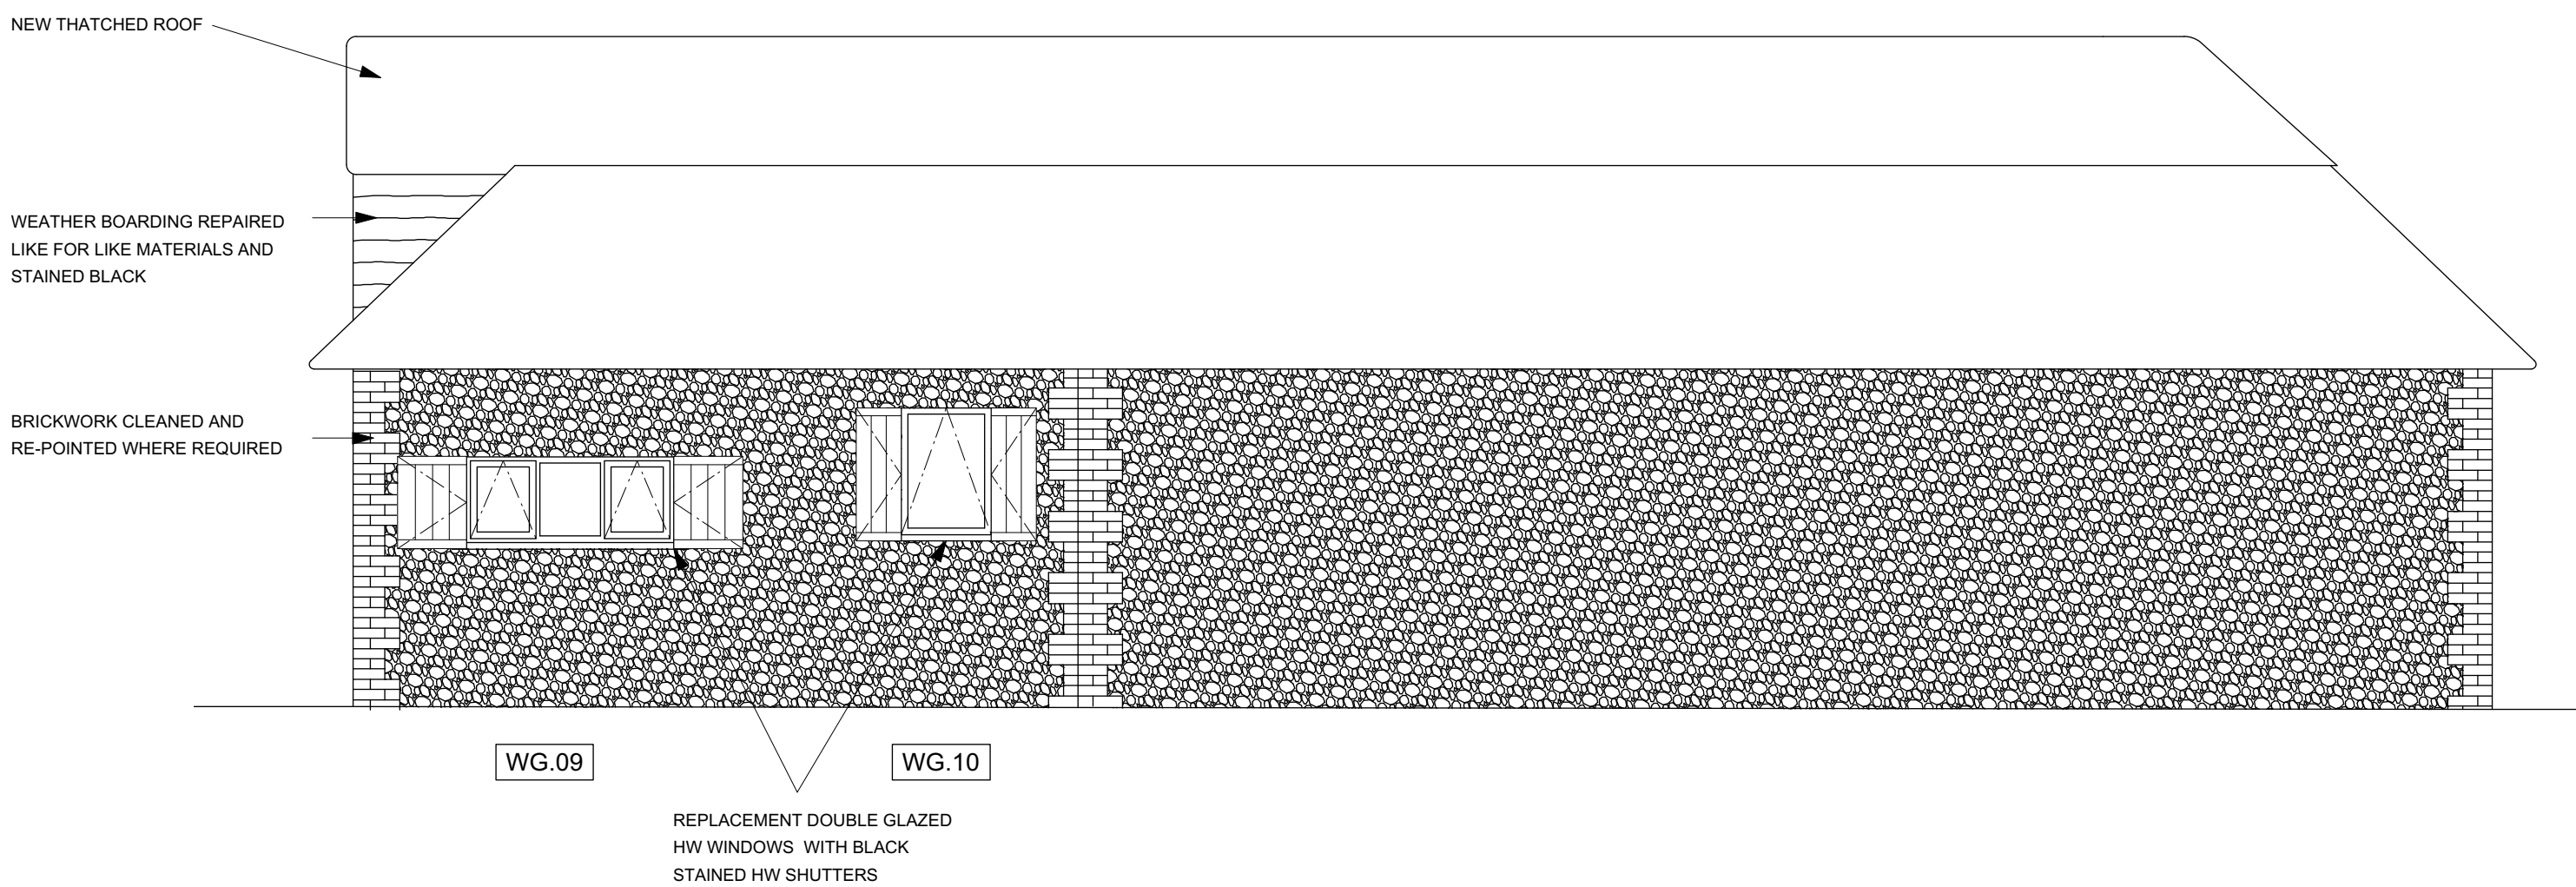


East Elevation
SCALE 1=50

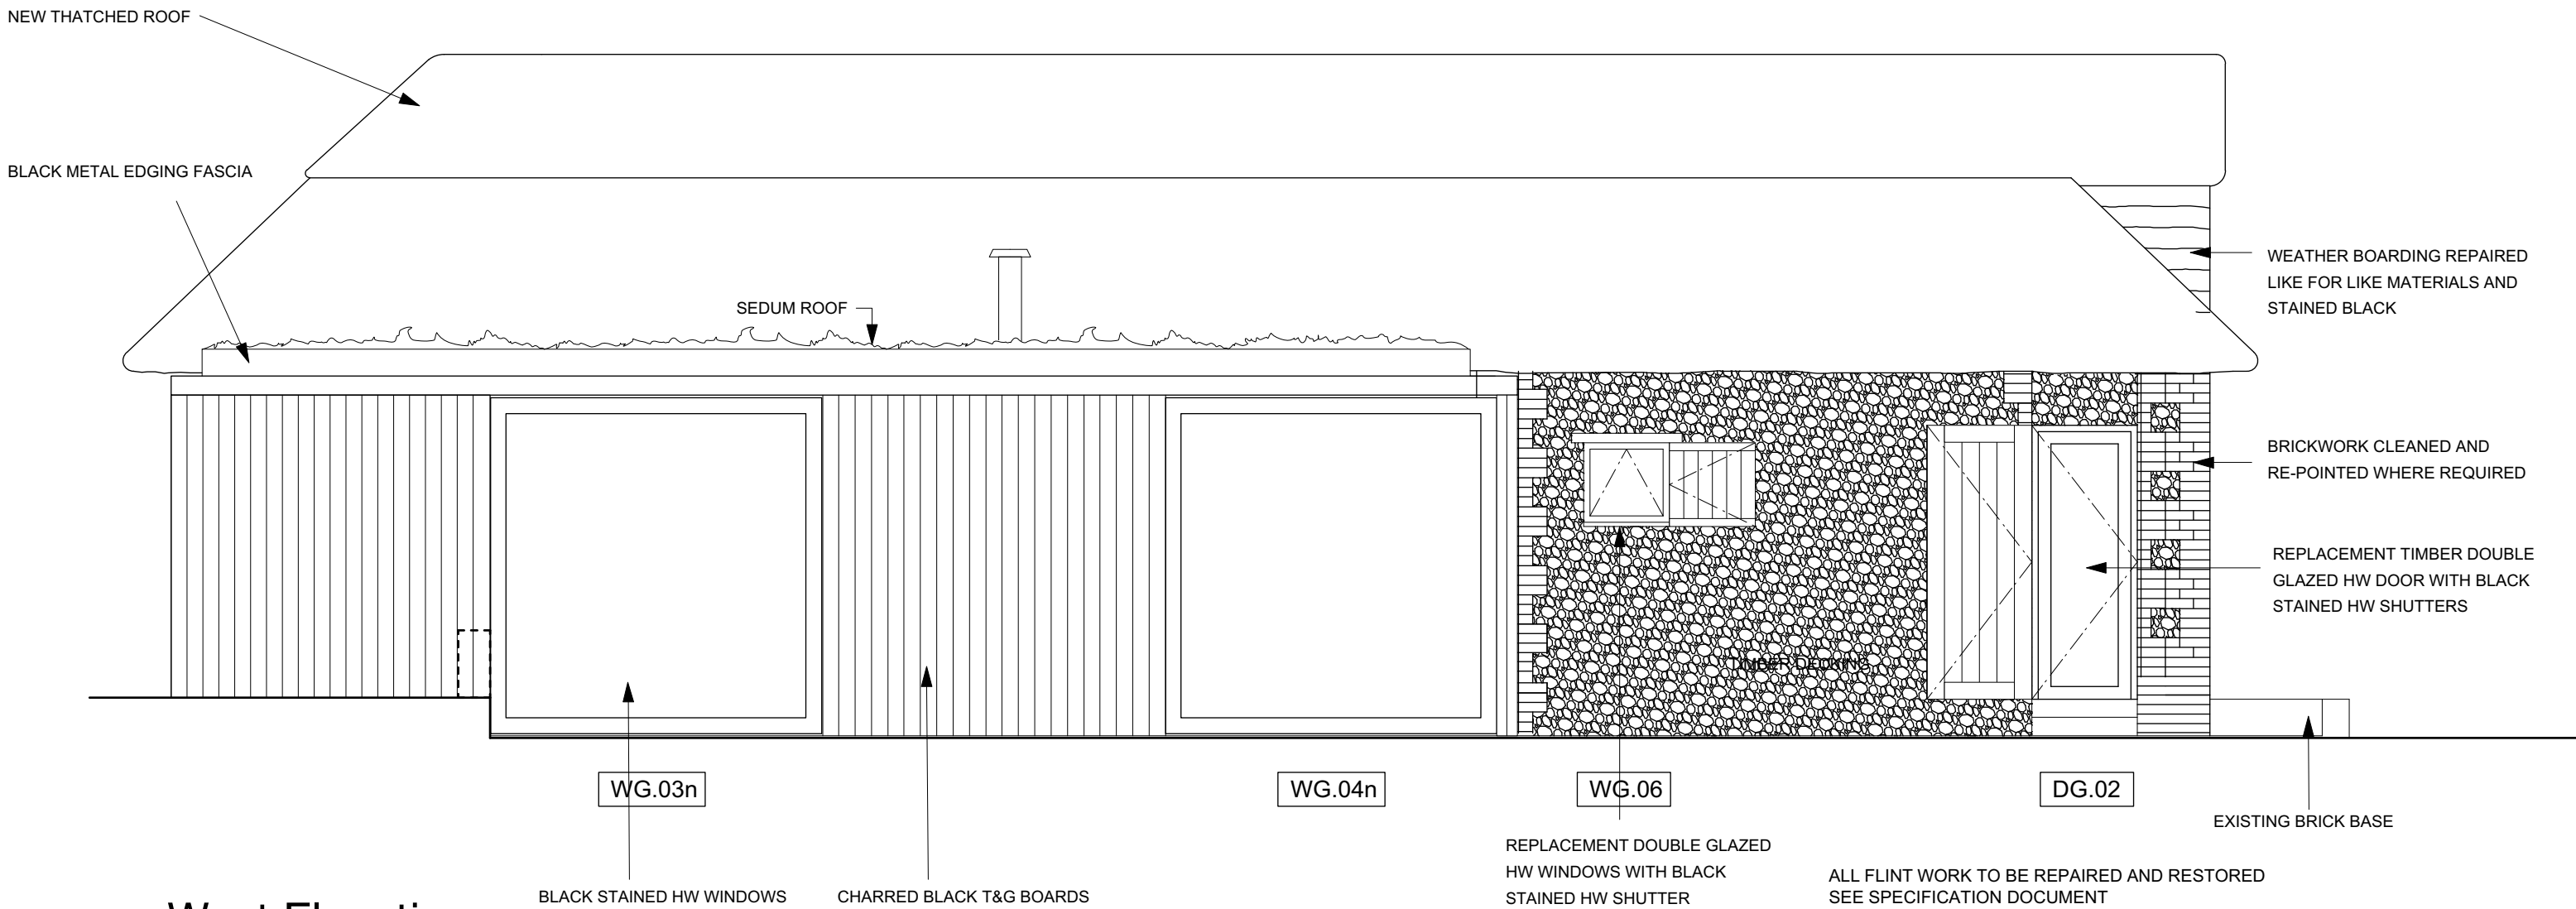

West Elevation
SCALE 1=50

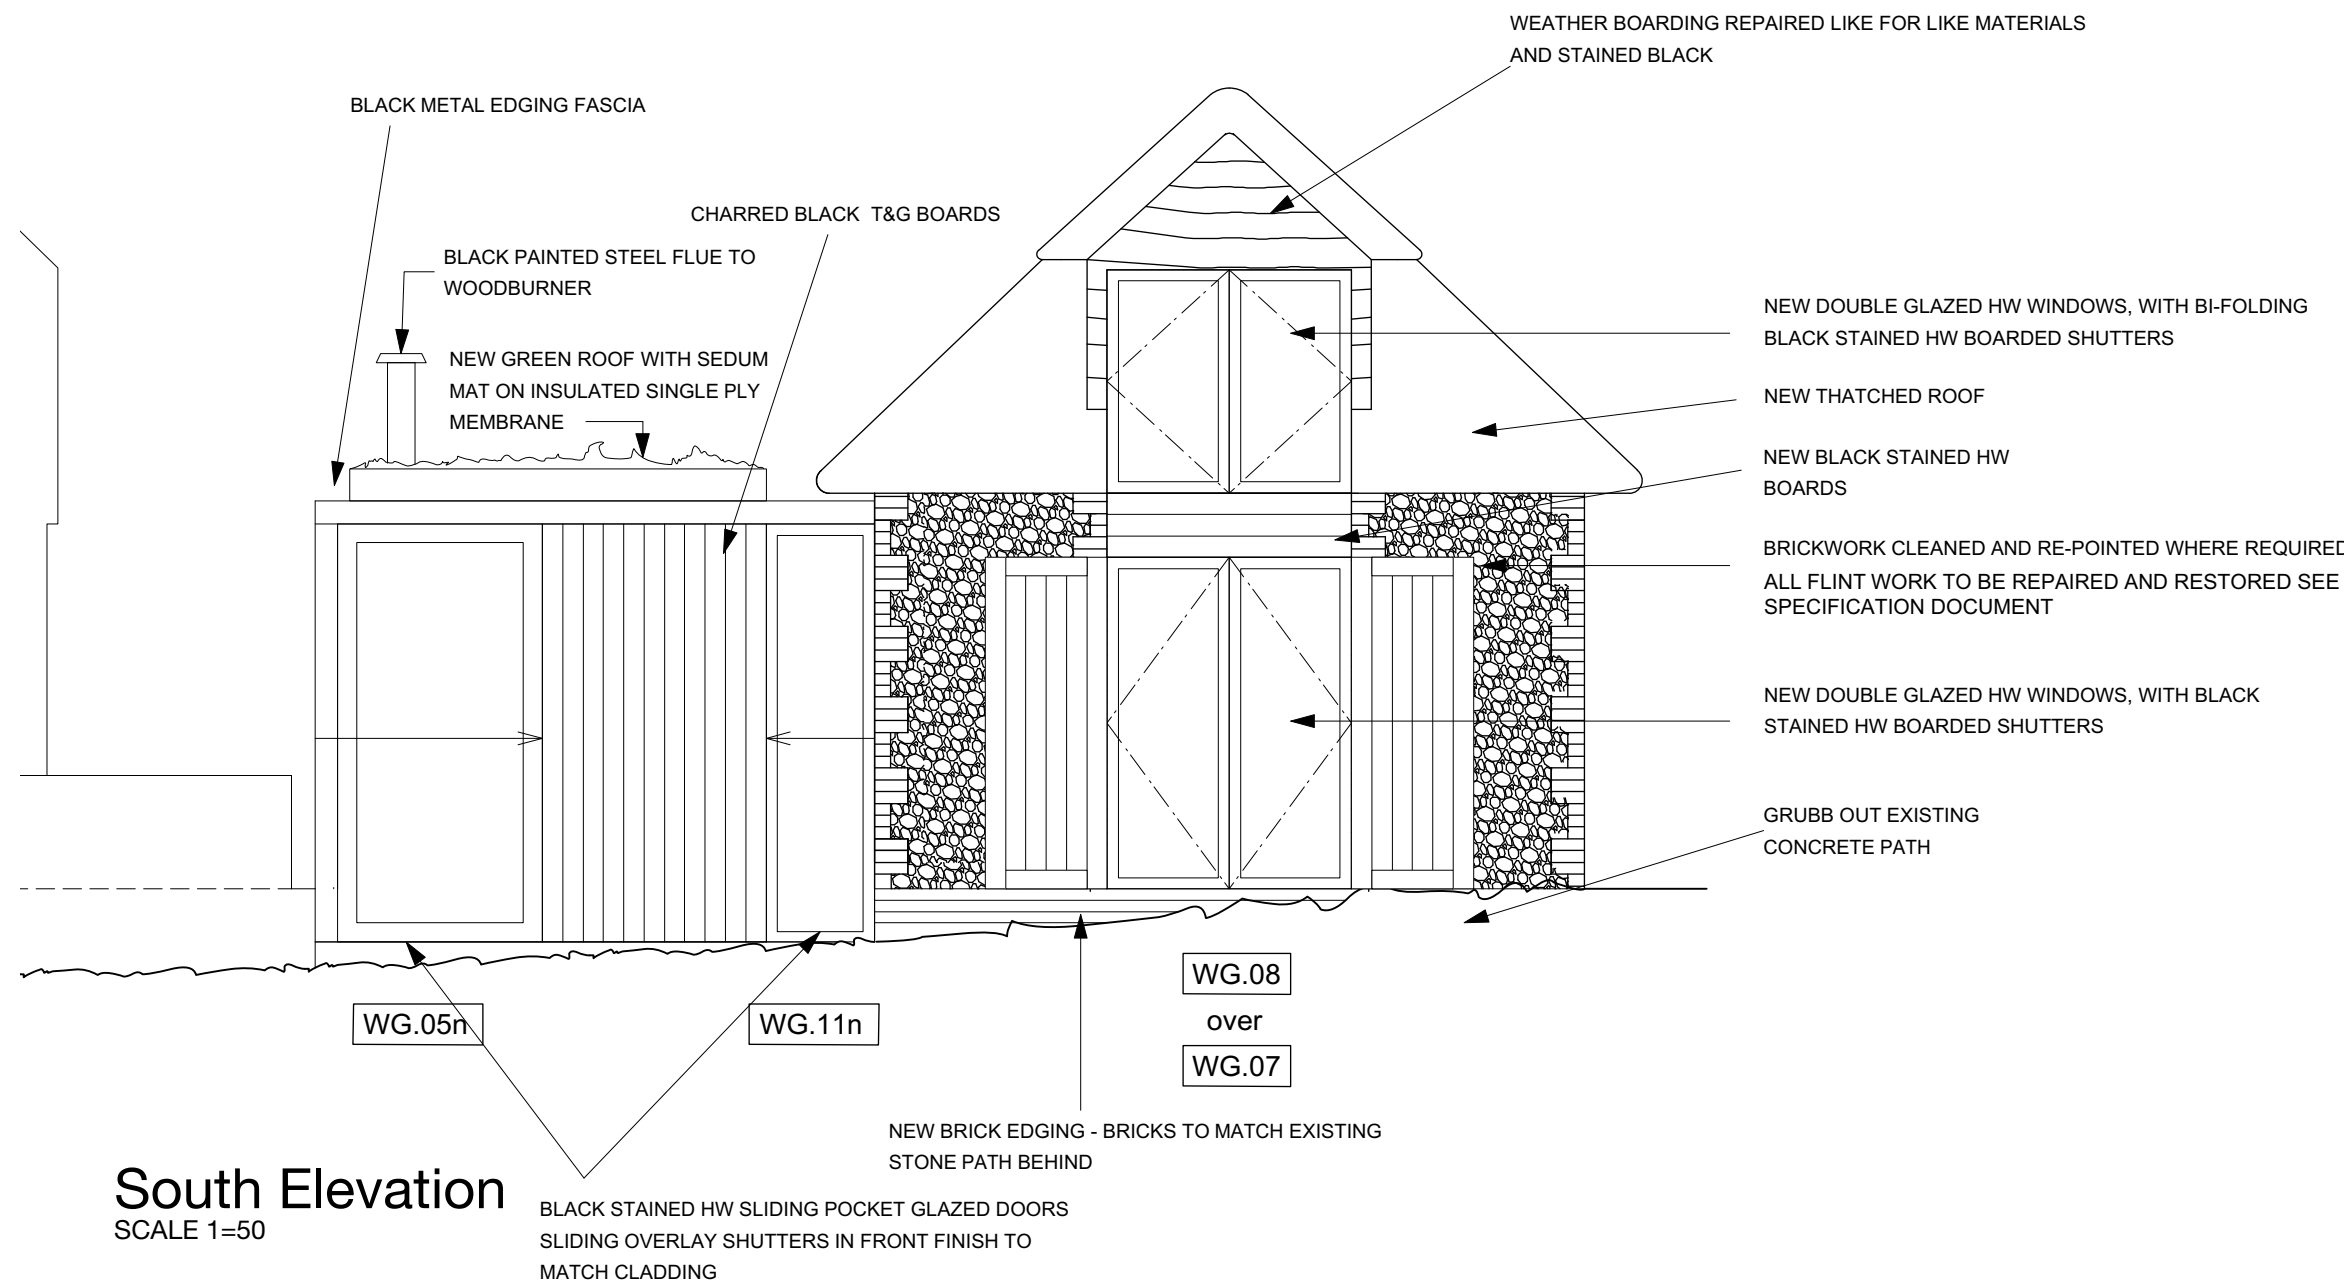

South Elevation
SCALE 1=50

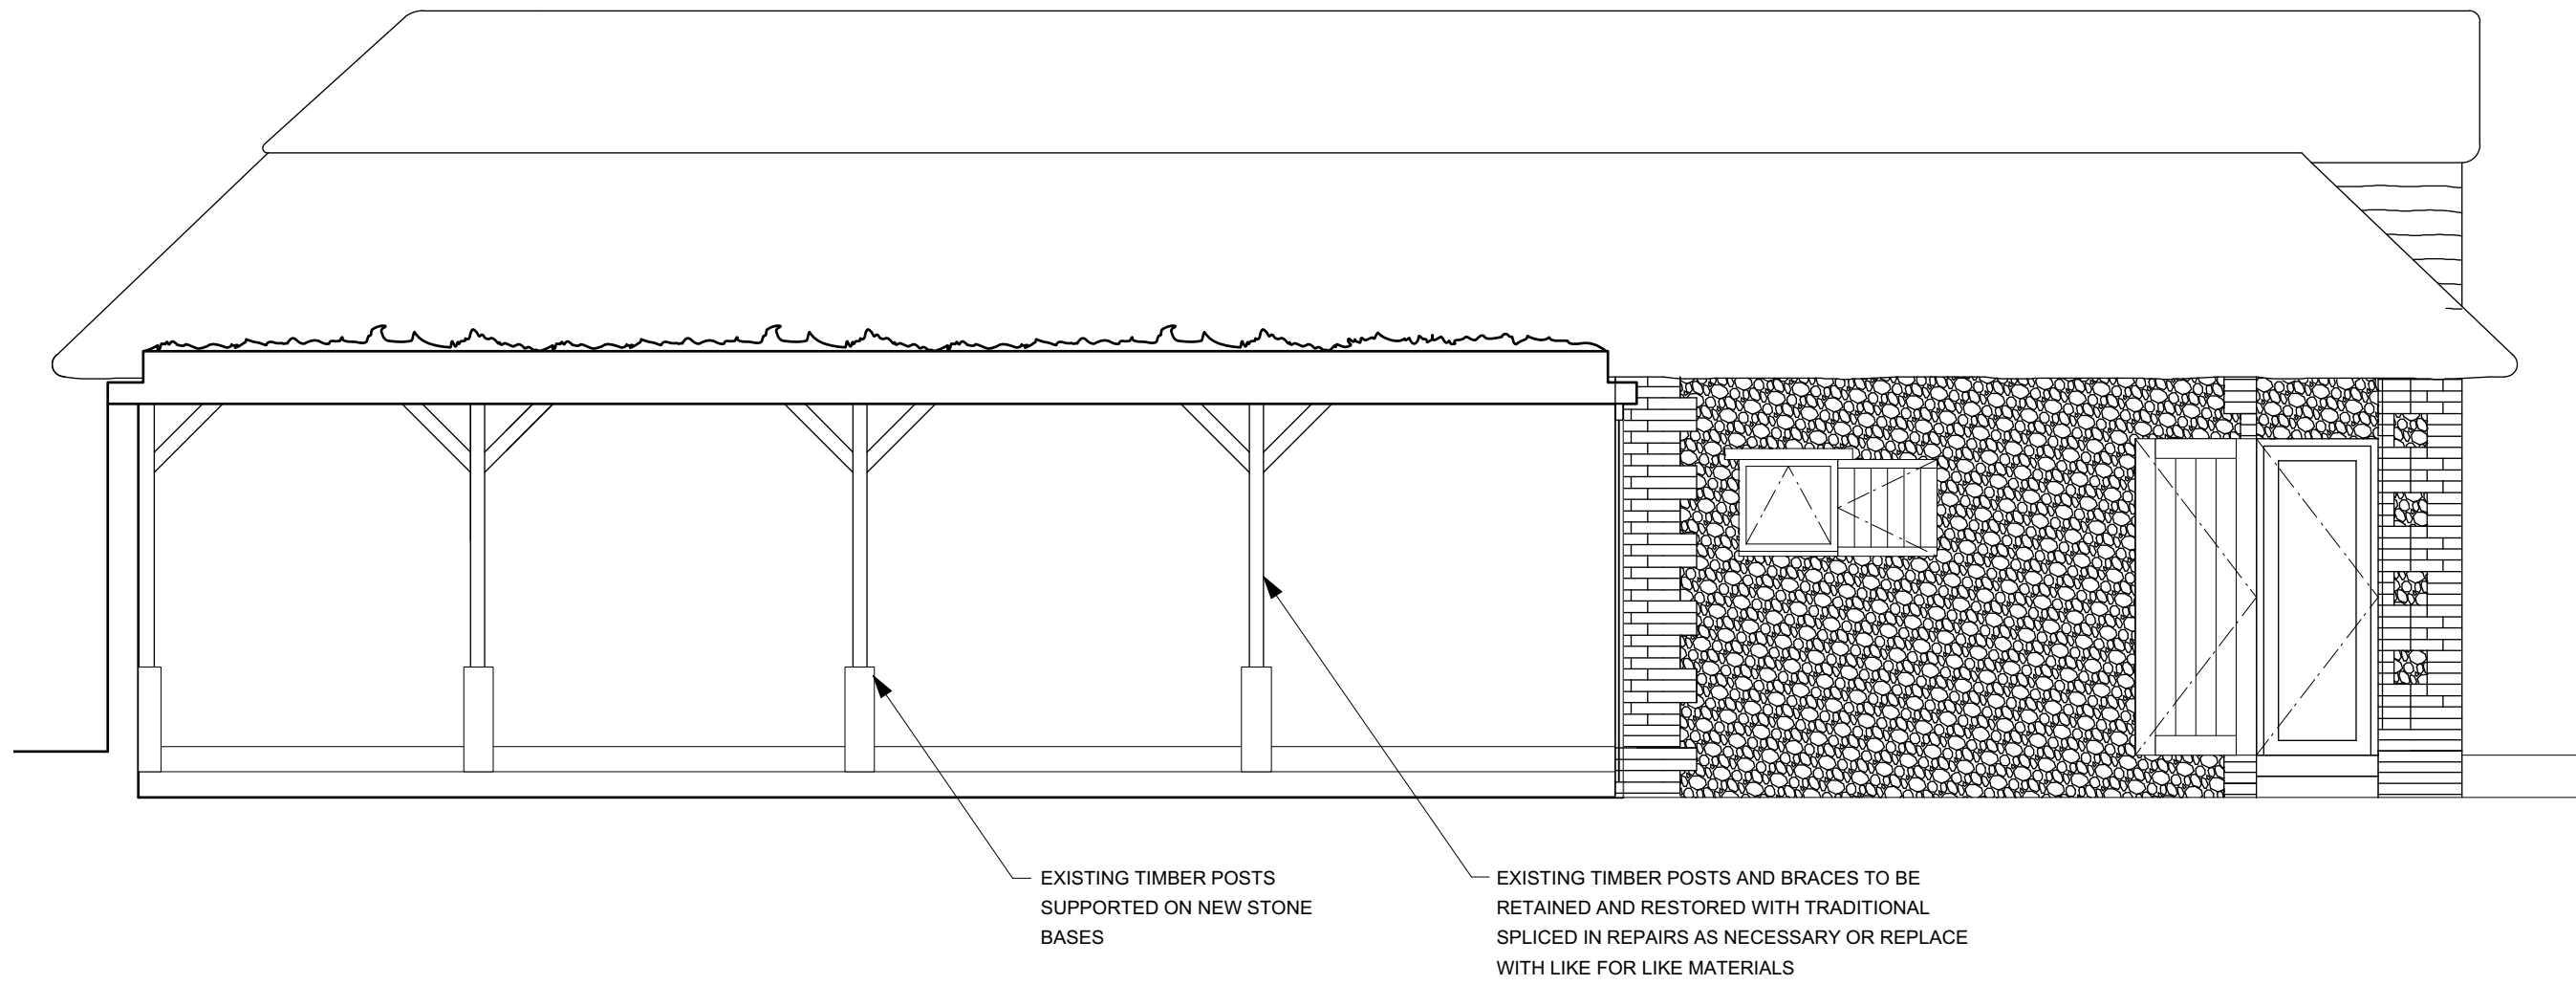

Long Section BB
SCALE 1=50

Scale 1:50 0 1m 2m 3m 4m 5m

status	FOR PLANNING	ARCHITECTS	
revisions	A 29.07.2019	25 Links Yard, Spelman St. London E1 6LX tel 020 7539 3666 fax 020 7539 3687 mail@featherstoneyoung.com www.featherstoneyoung.com	FeatherstoneYoung
job	Thatch Cottage, Clymping Mill		
address	Clymping		
dwg title	Proposed Elevations & Long-Section		
scale	1:50/A1	date	05/19
CLI	02 300		
job reference		drawing number	revision