



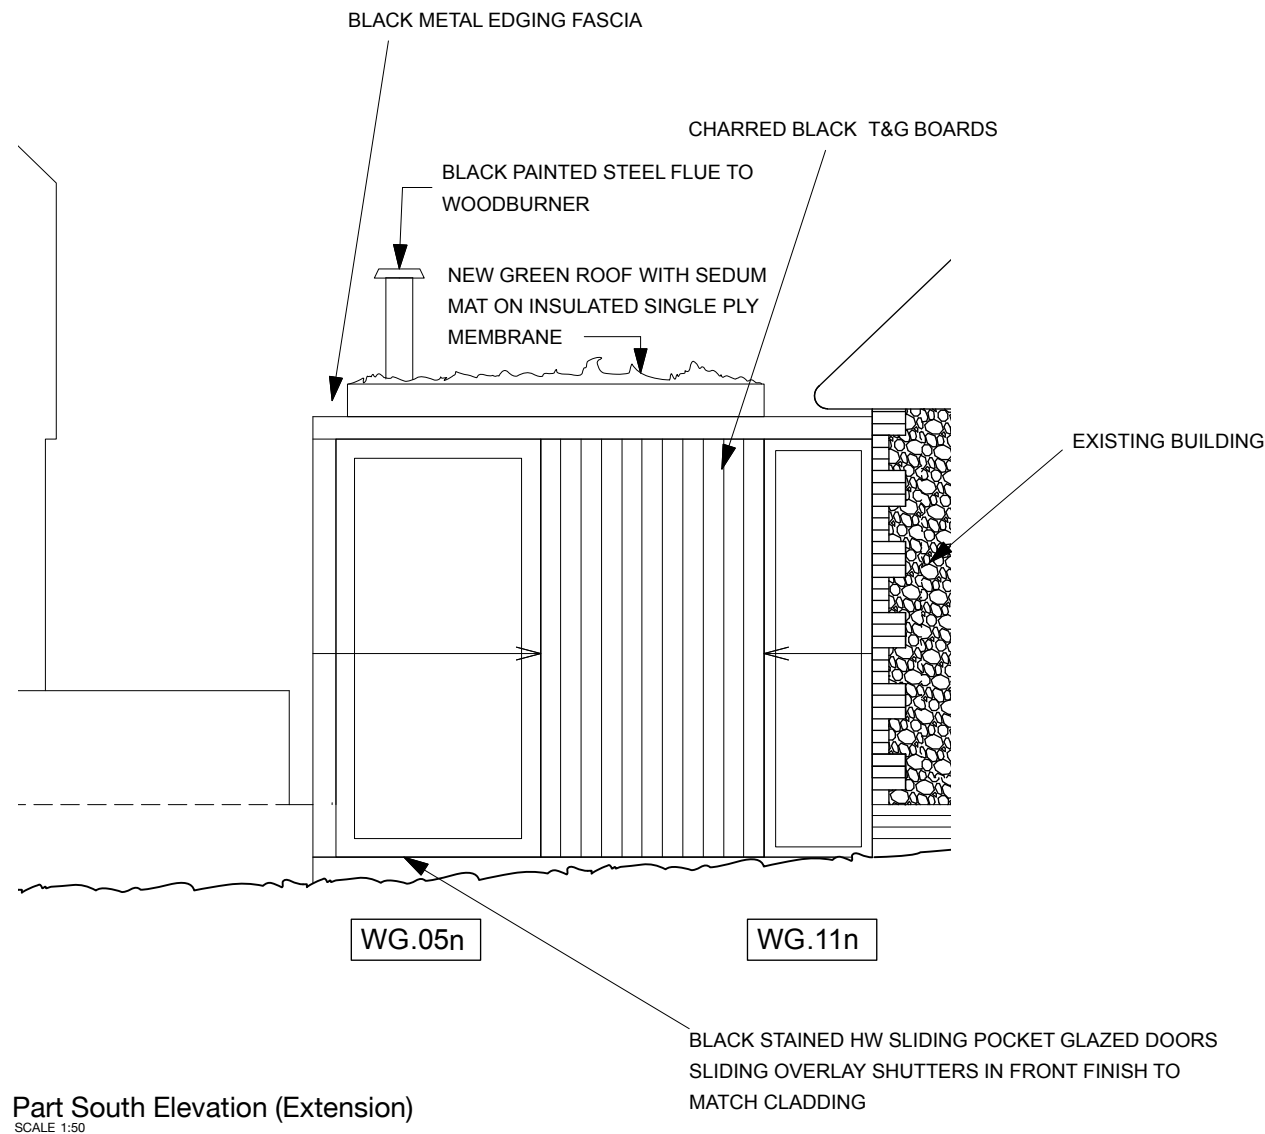


Part South Elevation (Extension)

SCALE 1:50

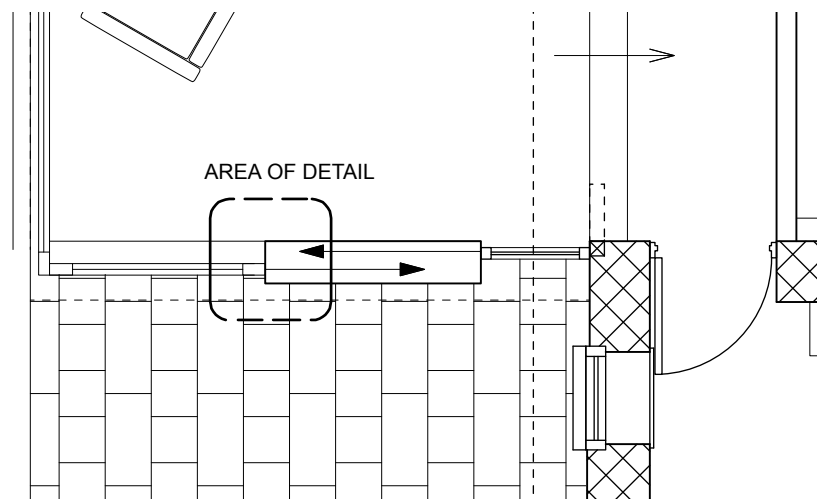

Part Plan of Extension (area correspondent with Elevation Above)

SCALE 1:50

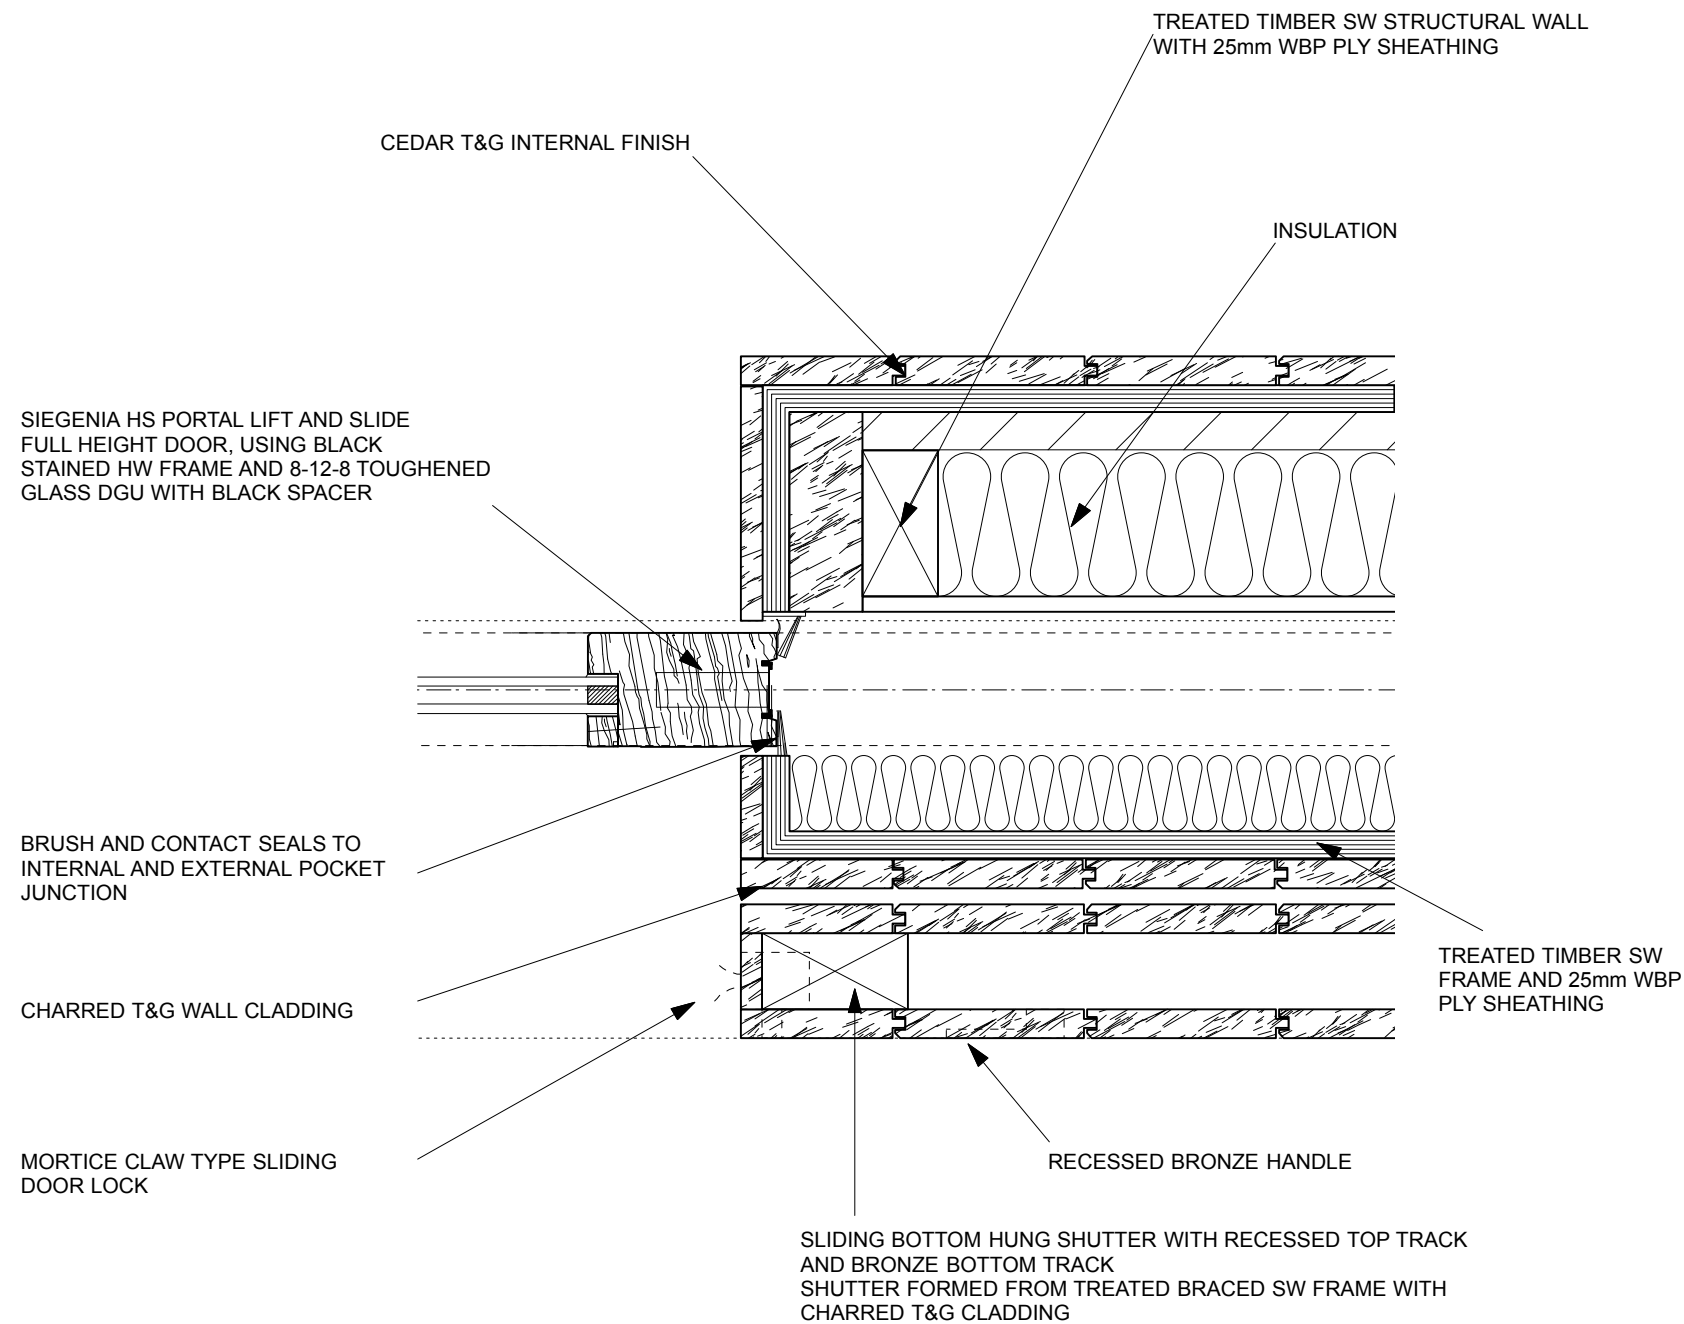

Detail of Pocket Sliding Door and Overlay Sliding Shutter

SCALE 1:5

status	FOR PLANNING		ARCHITECTS	
revisions			25 Links Yard. Spelman St. London E1 5LX tel 020 7539 3686 fax 020 7539 3687 mail@featherstoneyoung .com www.featherstoneyoung .com	 FeatherstoneYoung
		job	Thatch Cottage, Clymping Mill	
		address	Climping	
		dwg title	Proposed Cladding	
		scale	1:50&1:5@A3 10/19	
		CLI	02 305	-
		job reference	drawing number	revision