





SOUTH ELEVATION

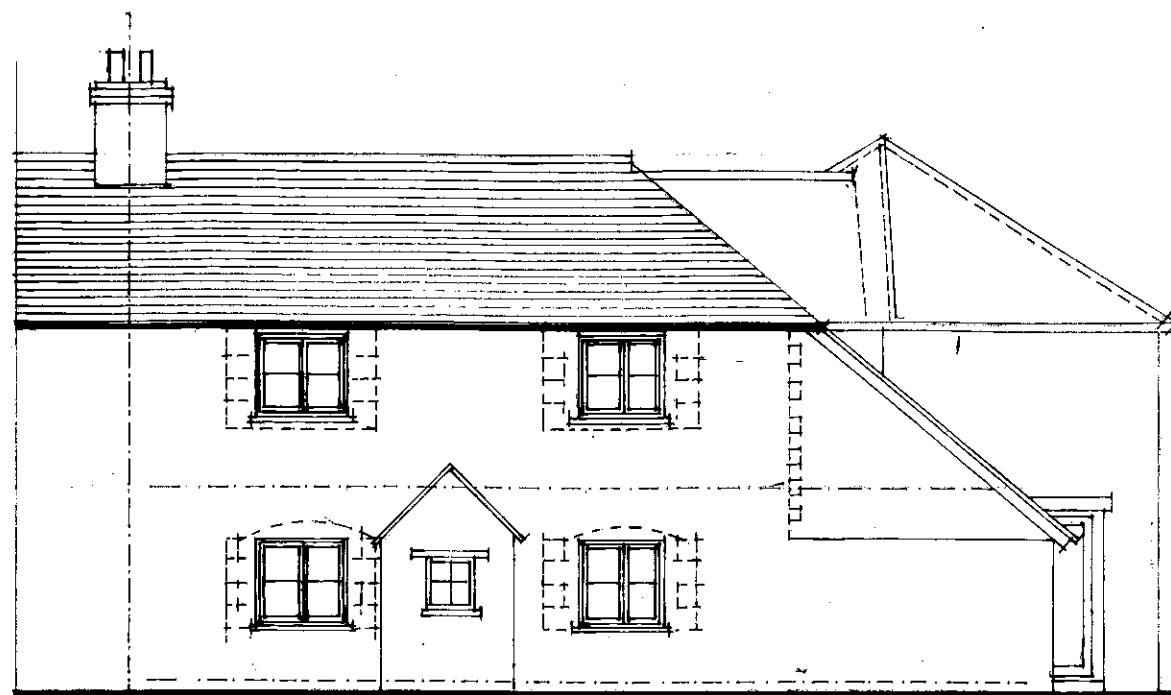

EAST ELEVATION

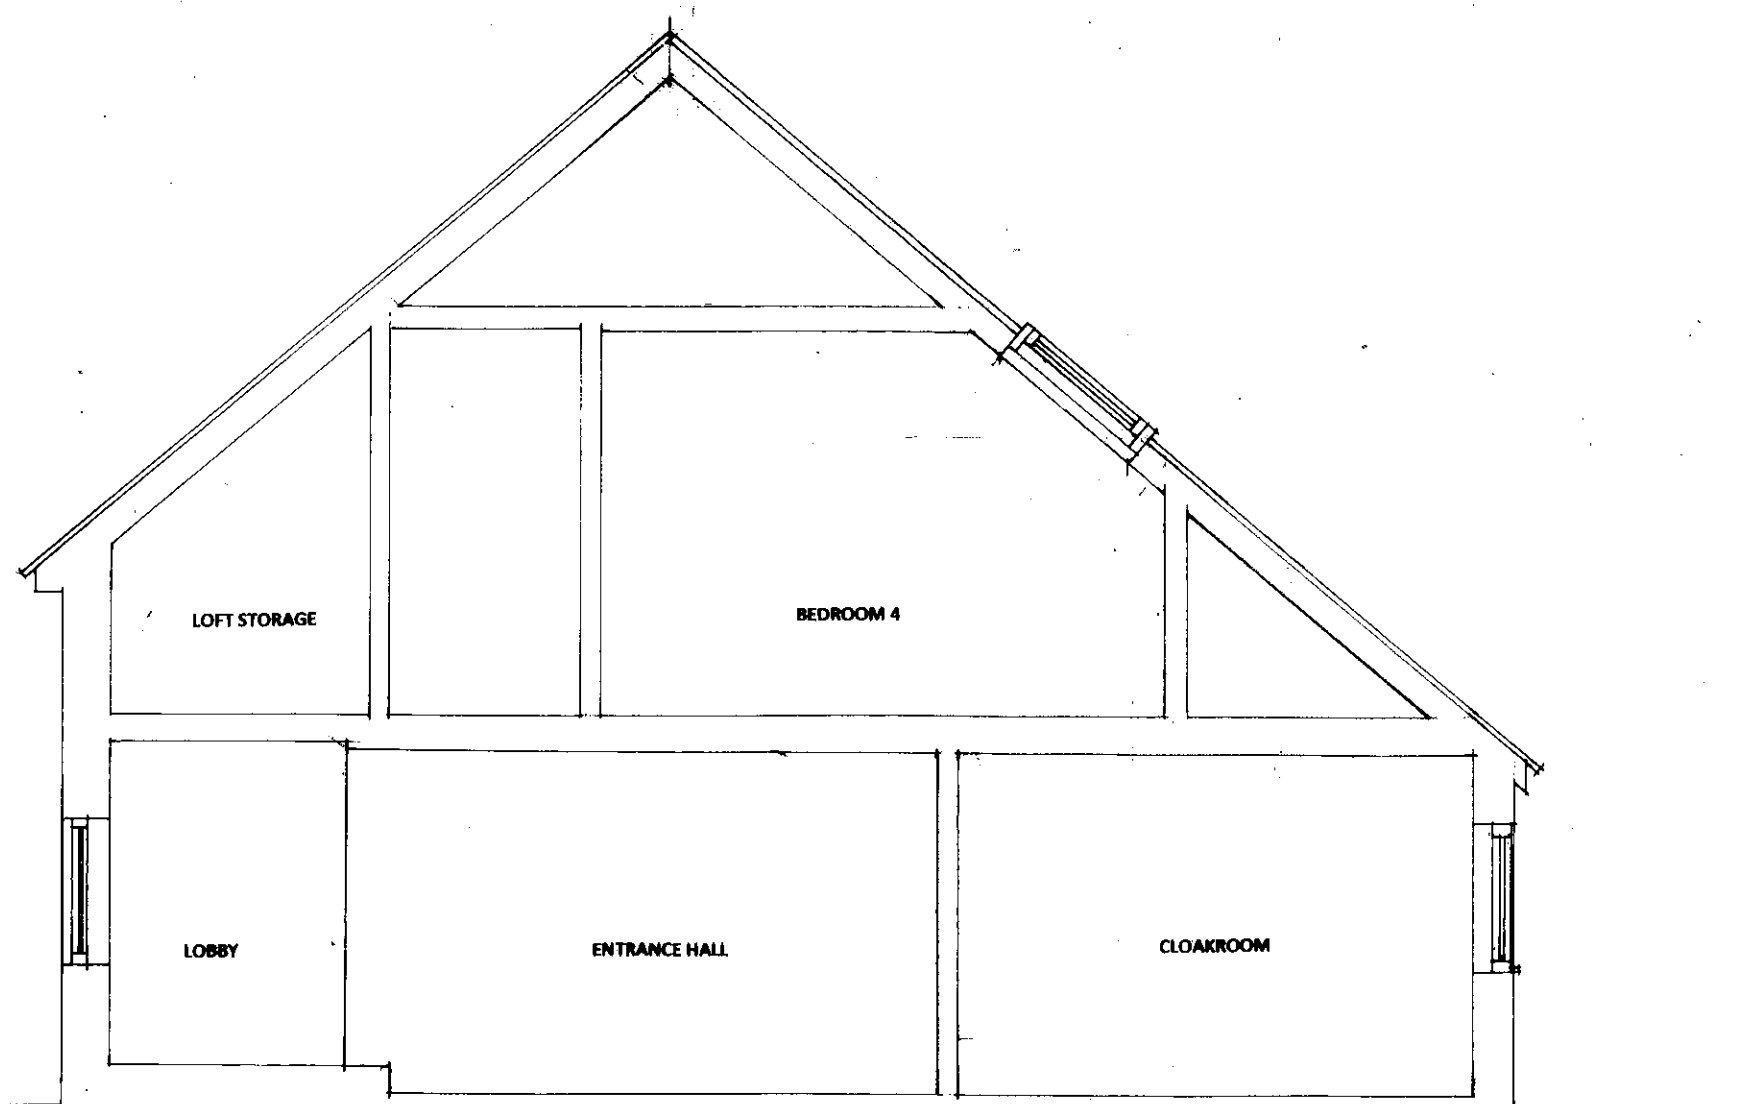

SECTION

DAVID BENNETT ARCHITECT
THE OLD COTTAGE
10 VICARAGE LANE, FELPHAM
WEST SUSSEX PO22 7EA
01243 866279 and 07932 757144
Email:davidkbennett47@gmail.com

CLIENT

S WOLF AND F HOWARD

PROJECT

ALTERATIONS

2 ATHERINGTON COTTAGES, CLIMPING

DRAWING TITLE

EXISTING ELEVATIONS AND SECTION

SCALE

1/50 and 1/100 at A3

REFERENCE

11916.10