


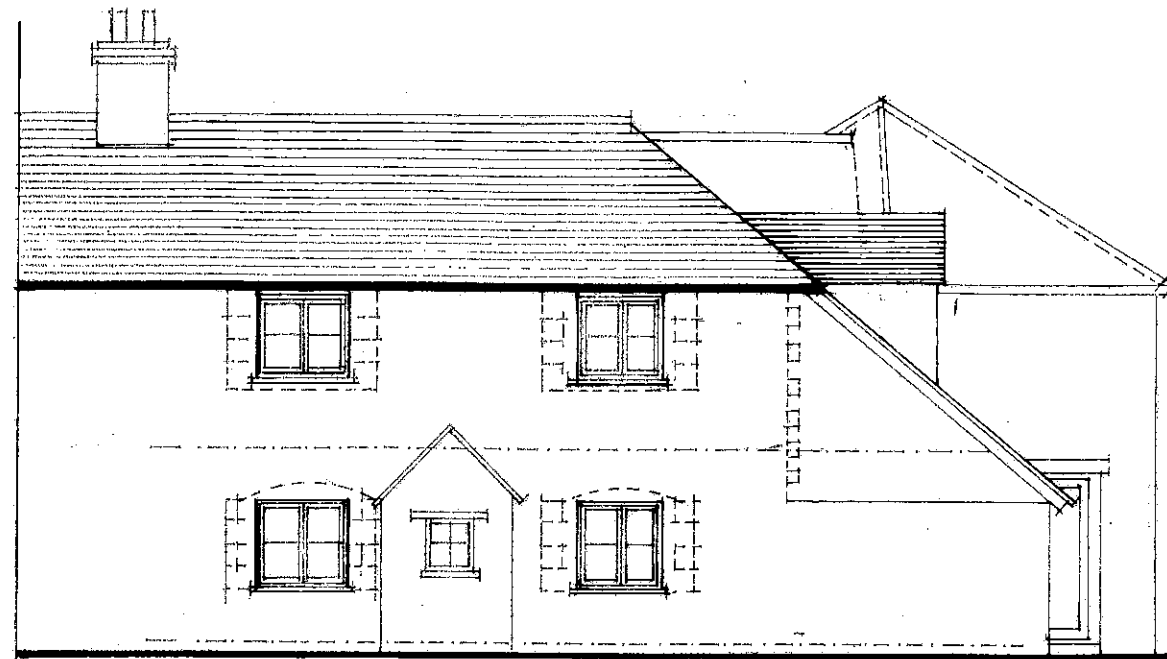


SOUTH ELEVATION



EAST ELEVATION

PROPOSED NEW DORMERS CONSTRUCTED IN TIMBER FRAMING
CLAD IN LEAD SHEET, TILED ROOF IN MATERIALS TO MATCH THE
MAIN ROOF, WINDOWS WHITE PVCU FRAMES WITH DOUBLE
GLAZED CASEMENTS

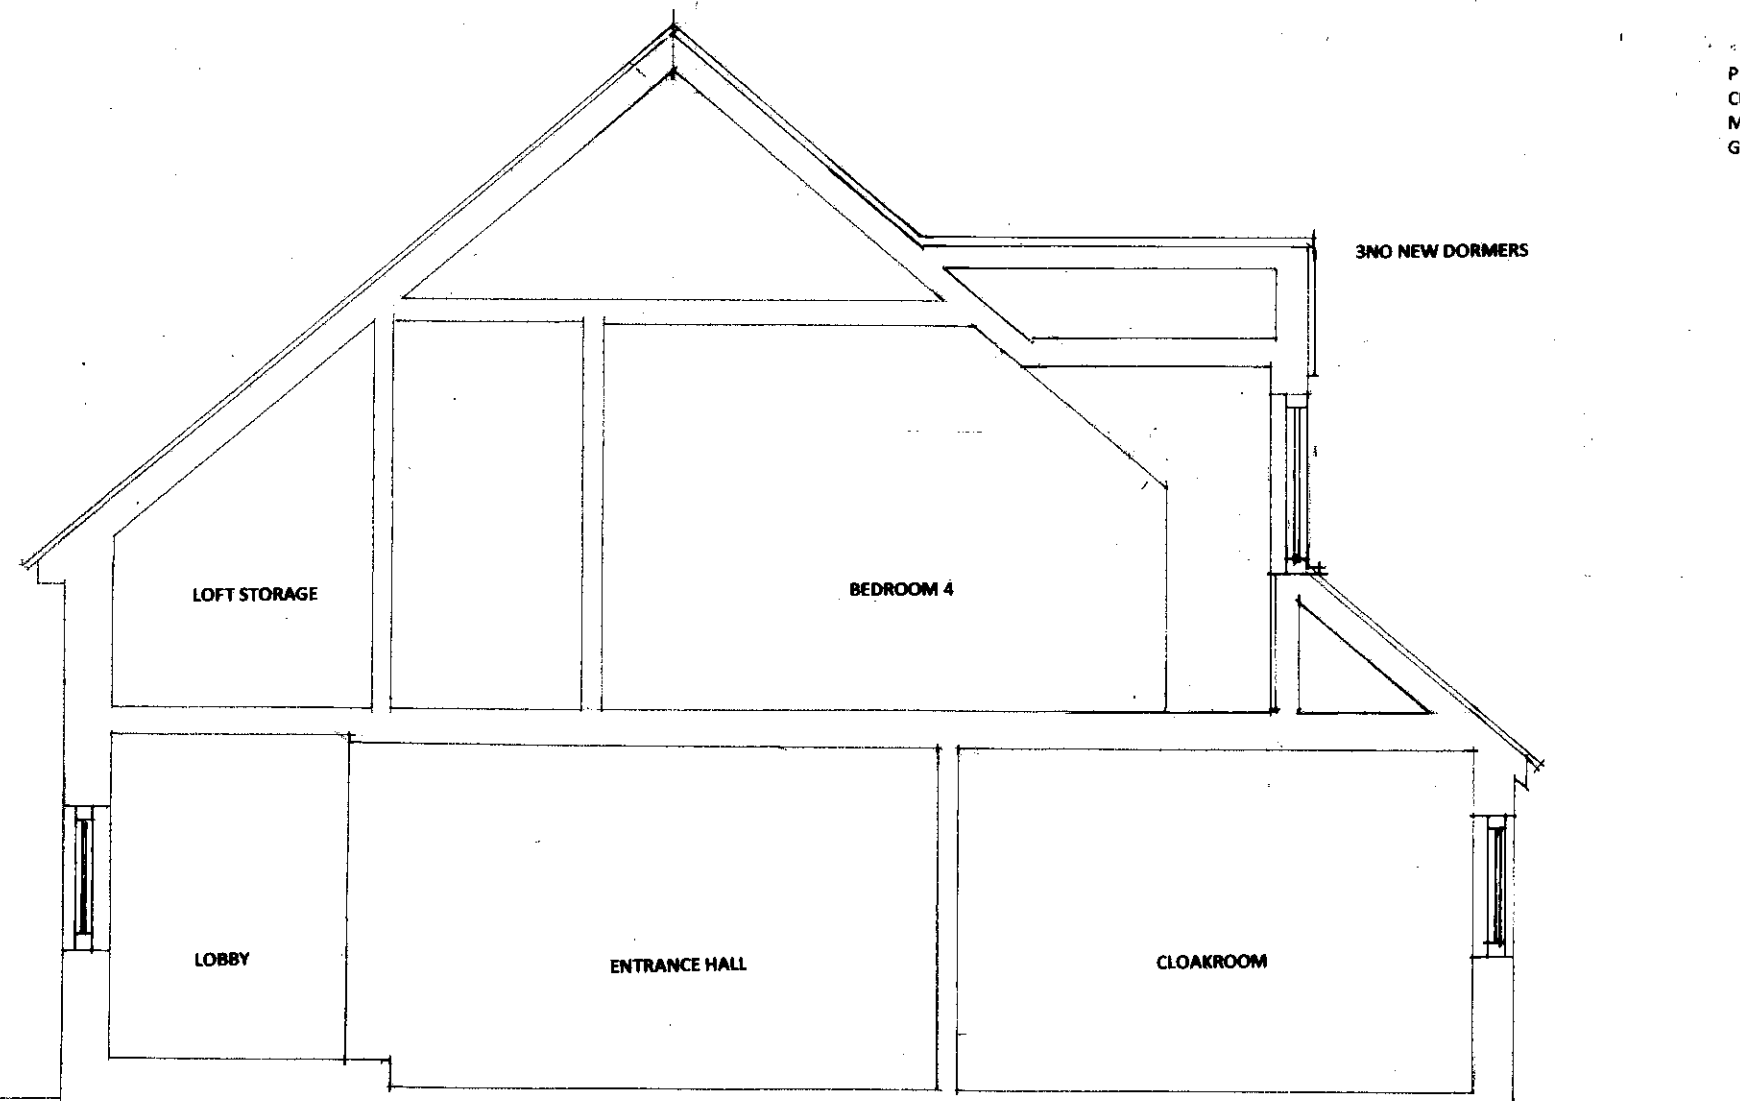

SECTION

DAVID BENNETT ARCHITECT
THE OLD COTTAGE
10 VICARAGE LANE, FELPHAM
WEST SUSSEX PO22 7EA
01243 866279 and 07932 757144
Email: davidkbennett47@gmail.com

CLIENT
S WOLF AND F HOWARD

PROJECT
ALTERATIONS
2 ATHERINGTON COTTAGES, CLIMPING

DRAWING TITLE
PROPOSED ELEVATIONS AND SECTION

SCALE
1/50 and 1/100 at A3

REFERENCE
11916.12