



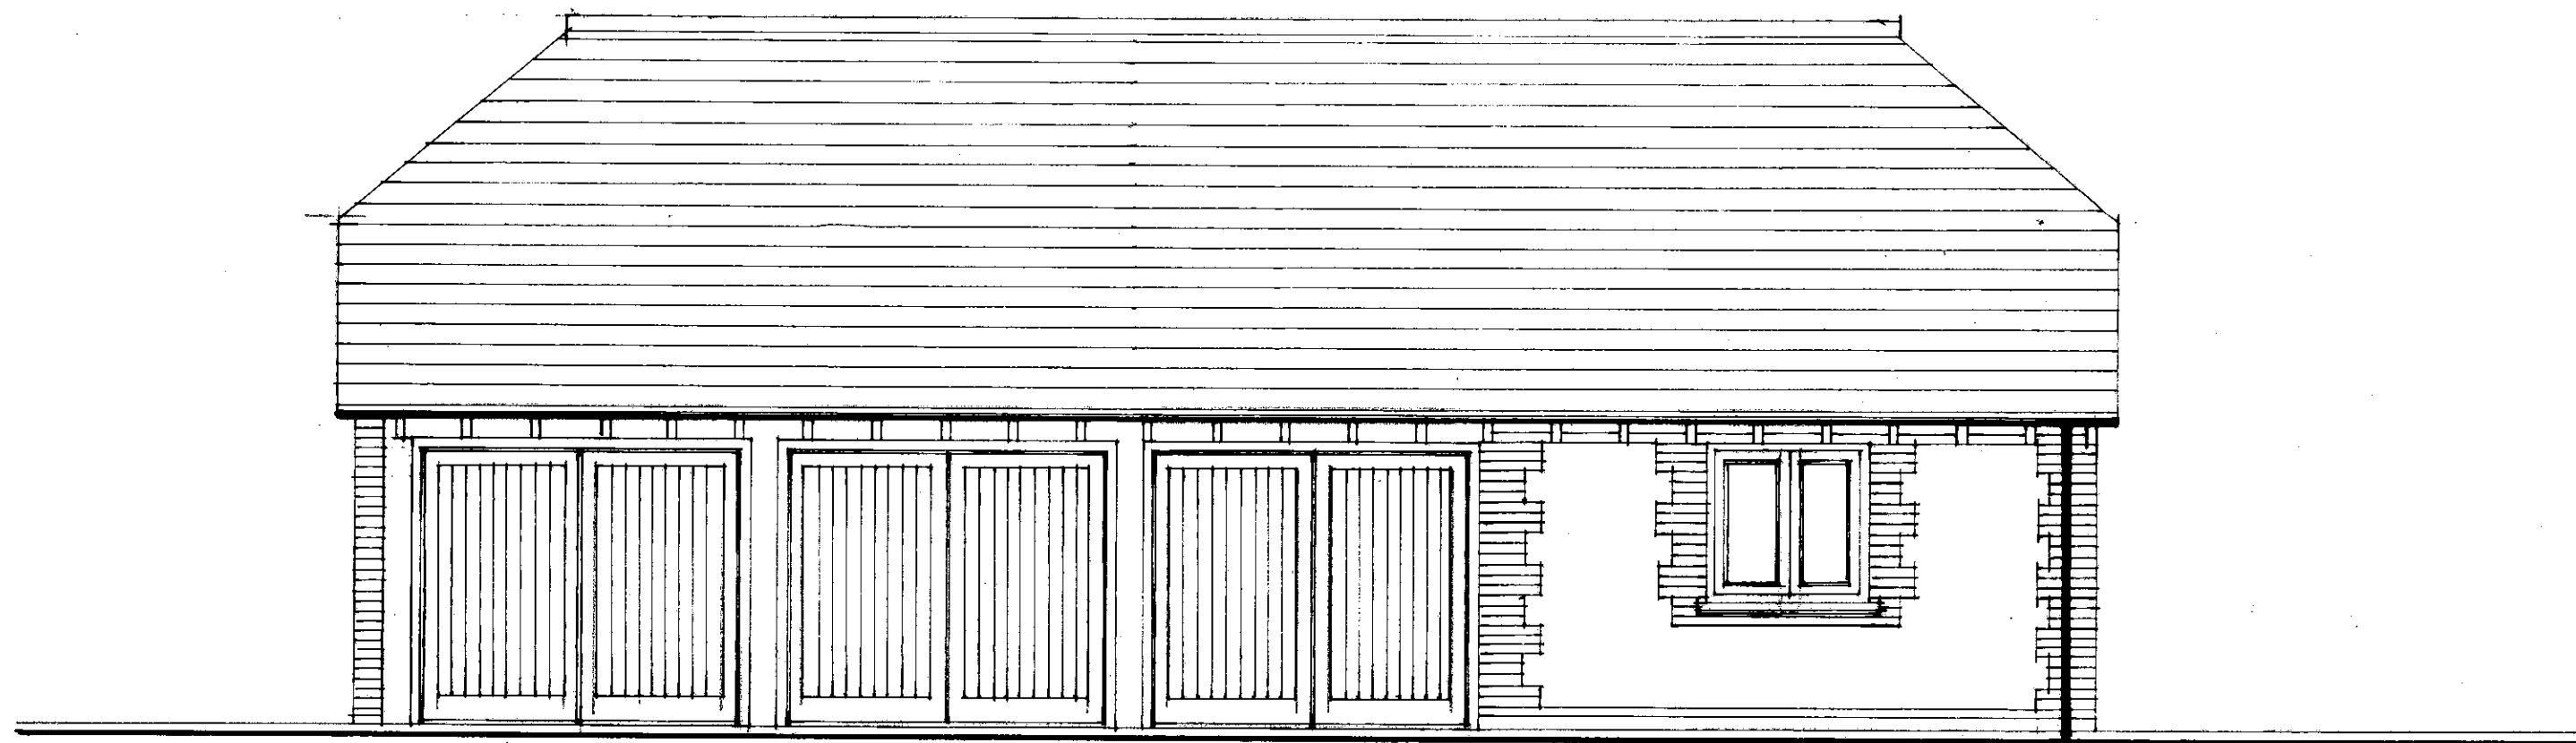

SOUTH ELEVATION

MOTORISED UP AND OVER DOORS WITH TIMBER
VERTICAL BOARDED FACINGS

FLINT AND BRICK ELEVATION TO WORKSHOP

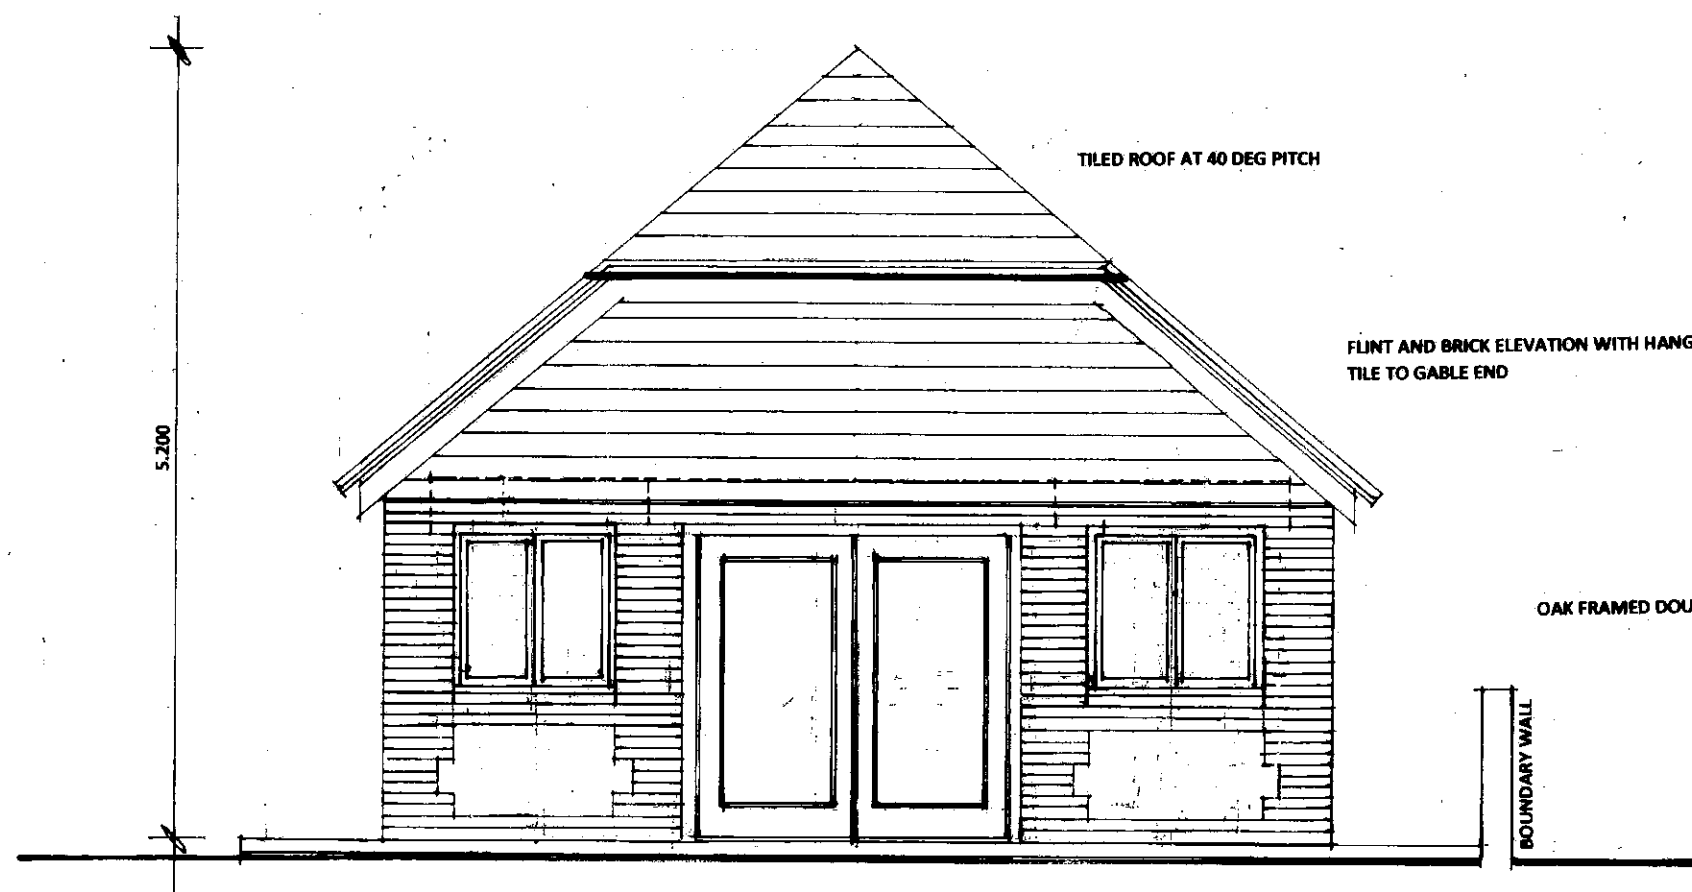

EAST ELEVATION

DAVID BENNETT ARCHITECT
THE OLD COTTAGE
10 VICARAGE LANE, FELPHAM
WEST SUSSEX PO22 7EA
01243 866279 and 07932 757144
Email: davidkbennett47@gmail.com

CLIENT

S WOLF AND F HOWARD

PROJECT

**PROPOSED GARAGE AND WORKSHOP
2 ATHERINGTON COTTAGES, CLIMPING**

DRAWING TITLE

SOUTH AND EAST ELEVATIONS

SCALE

1/50 at A3

REFERENCE

11916.16