


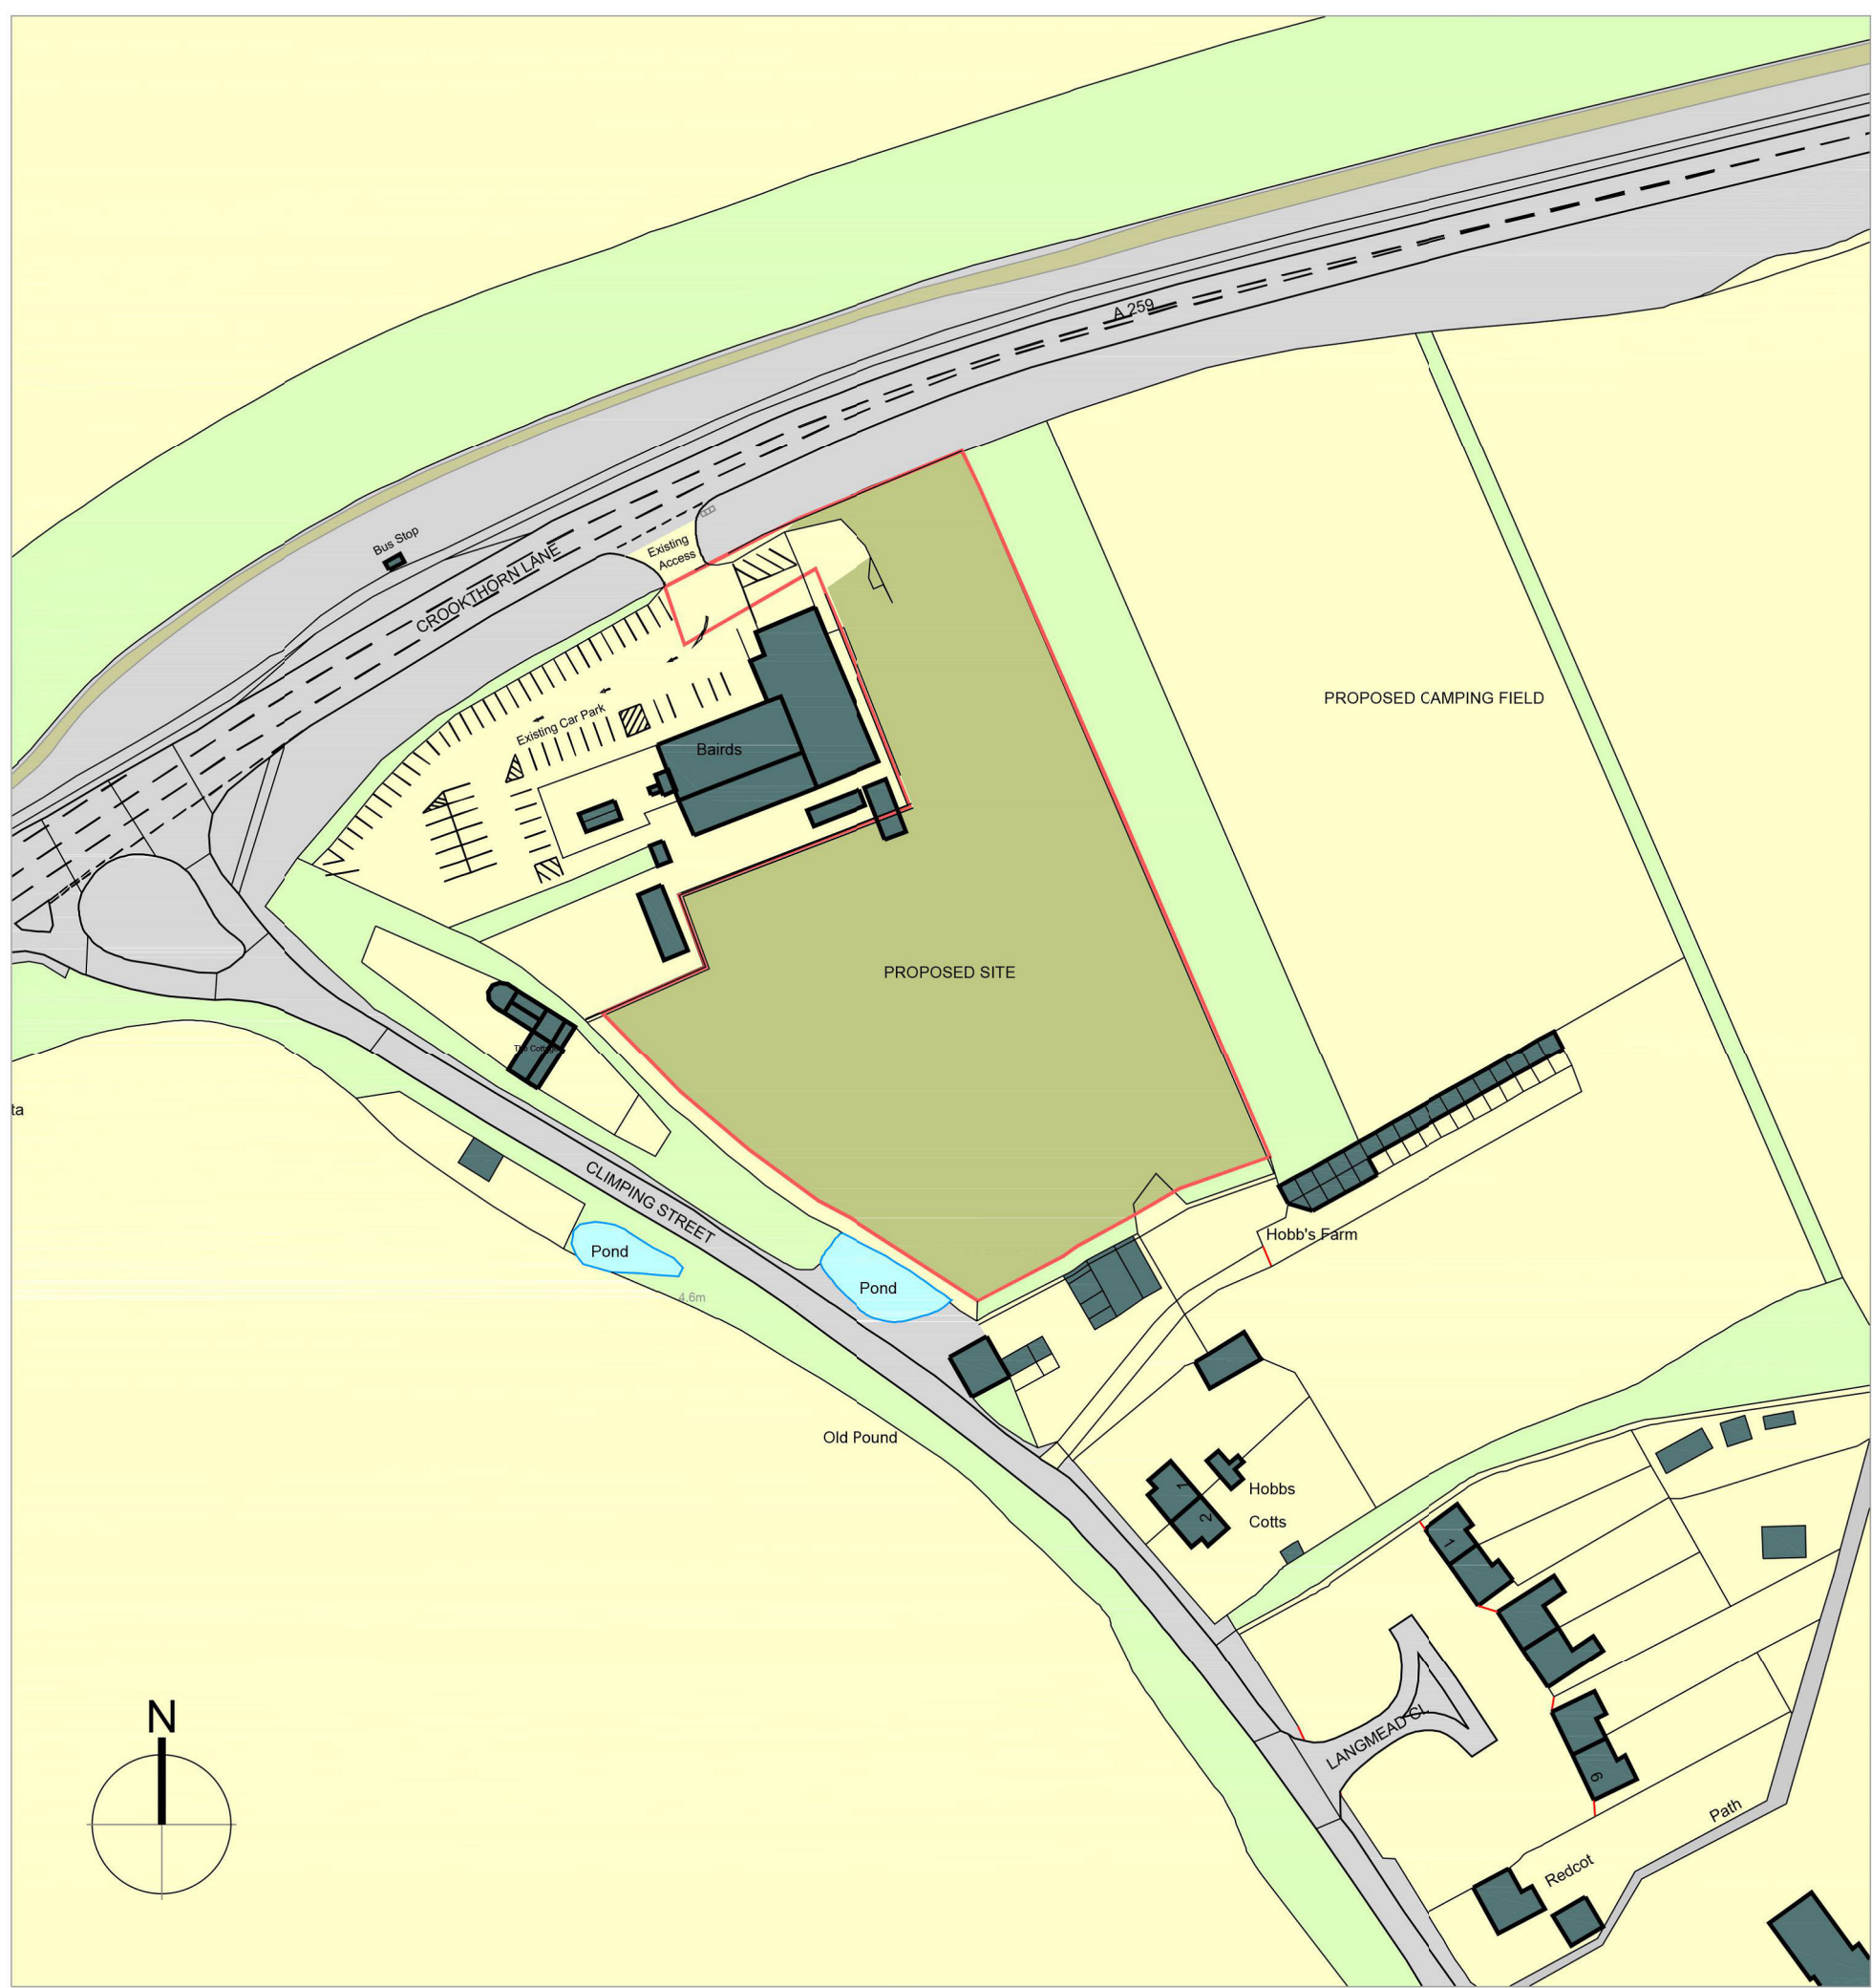

SITE LOCATION PLAN 1:1250

- Legend:**

- | | |
|--|--|
| | 1800mm high black boarded fence with 400mm trellis over |
| | 1500mm high metal railings |
| | 1500mm metal railing with hedge |
| | Raised Allotments planters |
| | Amenity Grass |
| | Raised planter |
| | Mixed species hedging plants |
| | Shrubs / Bedding Plant |
| | Infertile Meadow Grass |
| | Herringbone block paving parking and main obscured driveway paving path with concrete edging |
| | Path - Resident terrace with 450 x 450mm flush paving |
| | Path - E5 pedestrian path: Macadam smooth surface finish flush with concrete edging |
| | Vehicular Access / Activity Areas: Light Buff Coloured Asphalt with concrete edging |
| | Children's Play Area: Wet Four Rubber Surface |

DEMENTIA GARDEN FEATURES



E	2021-08-03	GH	Parking layout revised. Substation added. Rooftop plant shown.
D	2021-06-21	GH	Graphic format emended
C	2021-06-10	GH	Scale bar amended.
B	2021-06-02	GH	Plant enclosure and sub-station omitted.
A	2021-04-07	GH	Plant enclosure and sub-station added.
Revision	Date	Revised by	

Revision History

hunters

Space One Beadon Road
London W6 0EA
T 020 8237 8200
mail@hunters.co.uk
www.hunters.co.uk

Littlehampton

Space One, Hammersmith,
London, W6 0EA

Proposed Site Plan

Issued for


hunters project number:	client project number:	scale:	drawn by	checked by
M9316	A0000	1 : 200 @ A0	Author	Checker

drawing title:

M9316- APL003

revision	date	revised by
F	2021-08-03	GH

Parking layout revised. Substation added. Rooftop plant shown.

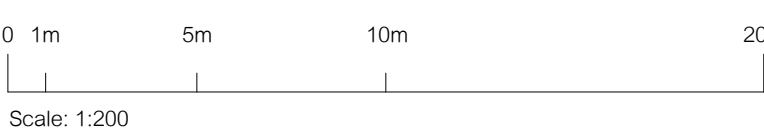

All drawings are to be printed in colour

model ref: C:\Revit Local\M9316-HUN-M3-A-00-0001_g.horfi.rvt

Use figured dimensions only. All levels and dimensions to be checked on site. This drawing is to be read in conjunction with all other relevant drawings and specifications. Hunters is a trading name of Hunter & Partners Limited. © Hunter & Partners Limited. All rights reserved.