


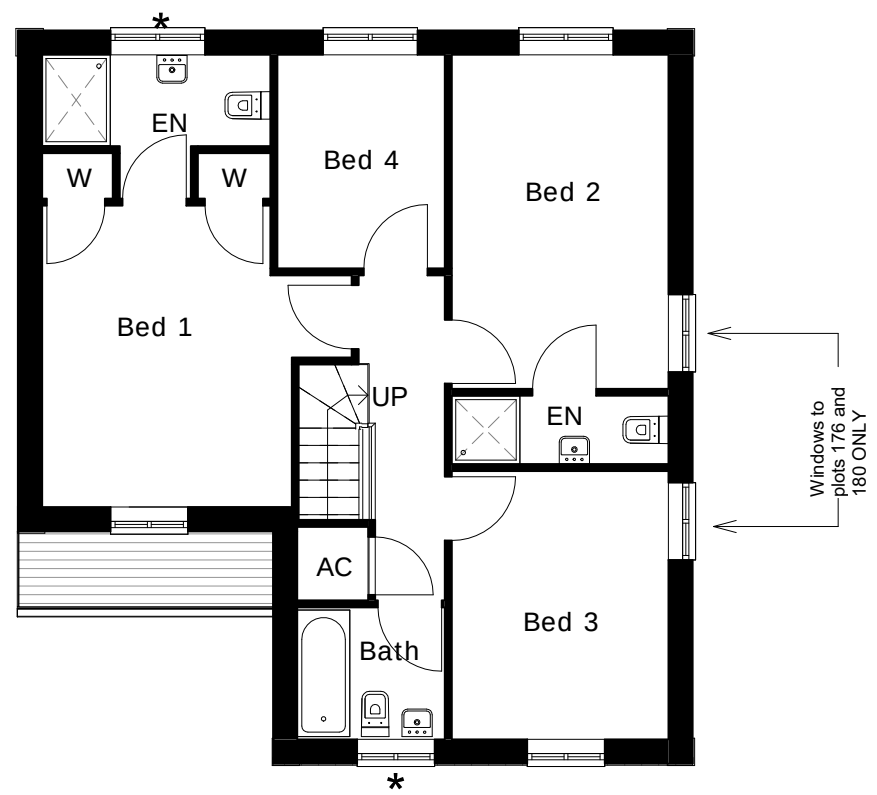


Level 01-First Floor
1 : 100



Front Elevation
1 : 100



Side Elevation A
1 : 100

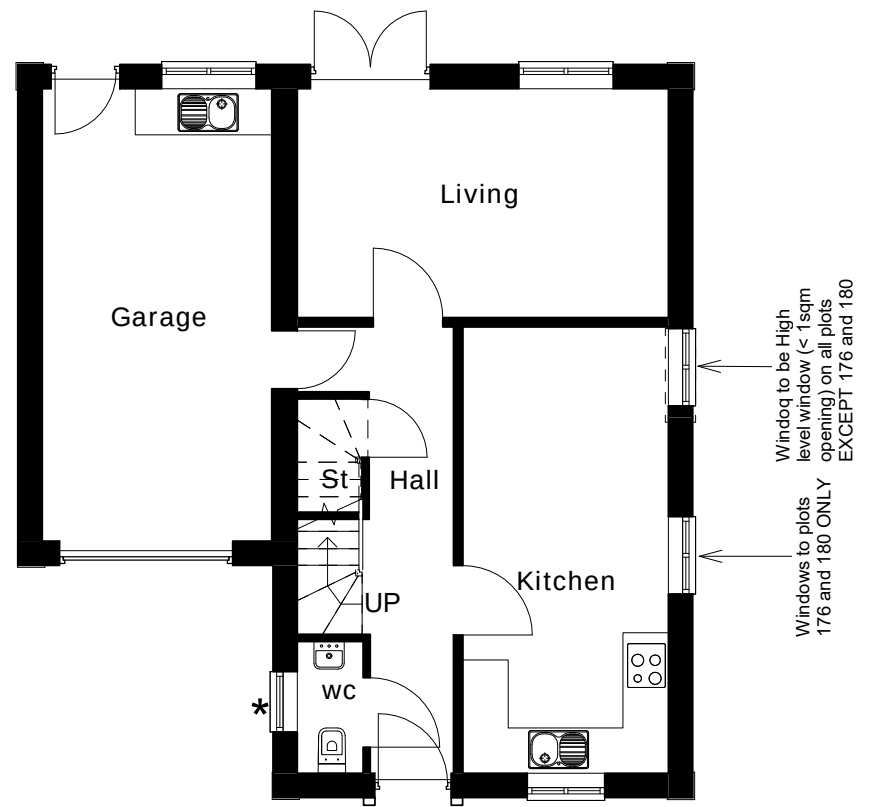


Level 00-Ground Floor
1 : 100



Rear Elevation
1 : 100



Side Elevation B
1 : 100

 

Please Note:

This drawing must not be scaled, dimensions to be checked on site and any discrepancies are to be highlighted to the Architect prior to construction.

Topographical / Ordnance Survey information shown has been prepared by a third party, HGP accept no responsibility for accuracy or completeness of the survey.

This drawing is to be read in conjunction with all other project drawings, construction notes and / or project specifications including those by other project consultants and specialists. All discrepancies should be reported immediately.

Design subject to detail development / approval. Measurements and accommodation schedules subject to amendments following coordinated input by others. Costings cannot be finalised until approval / confirmation by relevant authorities and Client.

Area Schedule		
Name	Level	Net Area
Type A	Level 00-Ground Floor	44 m²
Type A	Level 01-First Floor	65 m²
Garage	Level 00-Ground Floor	19 m²
Grand total		128 m²

Legend

CA2 : Character Area 2, The Avenue

Handing as follows:

As: 73, 75, 176, 228

Handed: 74, 76, 180, 229

★ Obscure glazing

Rev.	Description	DATE	DB	CB
------	-------------	------	----	----

Date Jul '21

Drawn By/Checked By DY/ HJE

Scale 1 : 100@ A2

Revision

Project Land at Climping

Title House Type A (CA2) - Plans and Elevations

Dwg # 20.050.11

Status Planning

hgp

FOREMAN HOMES

Furzehall Farm, Wickham Road
Fareham, Hampshire
PO16 7JH

01529 283 225
email@hgp-architects.co.uk
www.hgp-architects.co.uk

HGP Architects Ltd. Copyright Reserved

Unit 1, Station Industrial Park
Duncan Road, Park Gate,
Hampshire, SO31 1BX
info@foremanhomes.co.uk