




Front Elevation
1:100

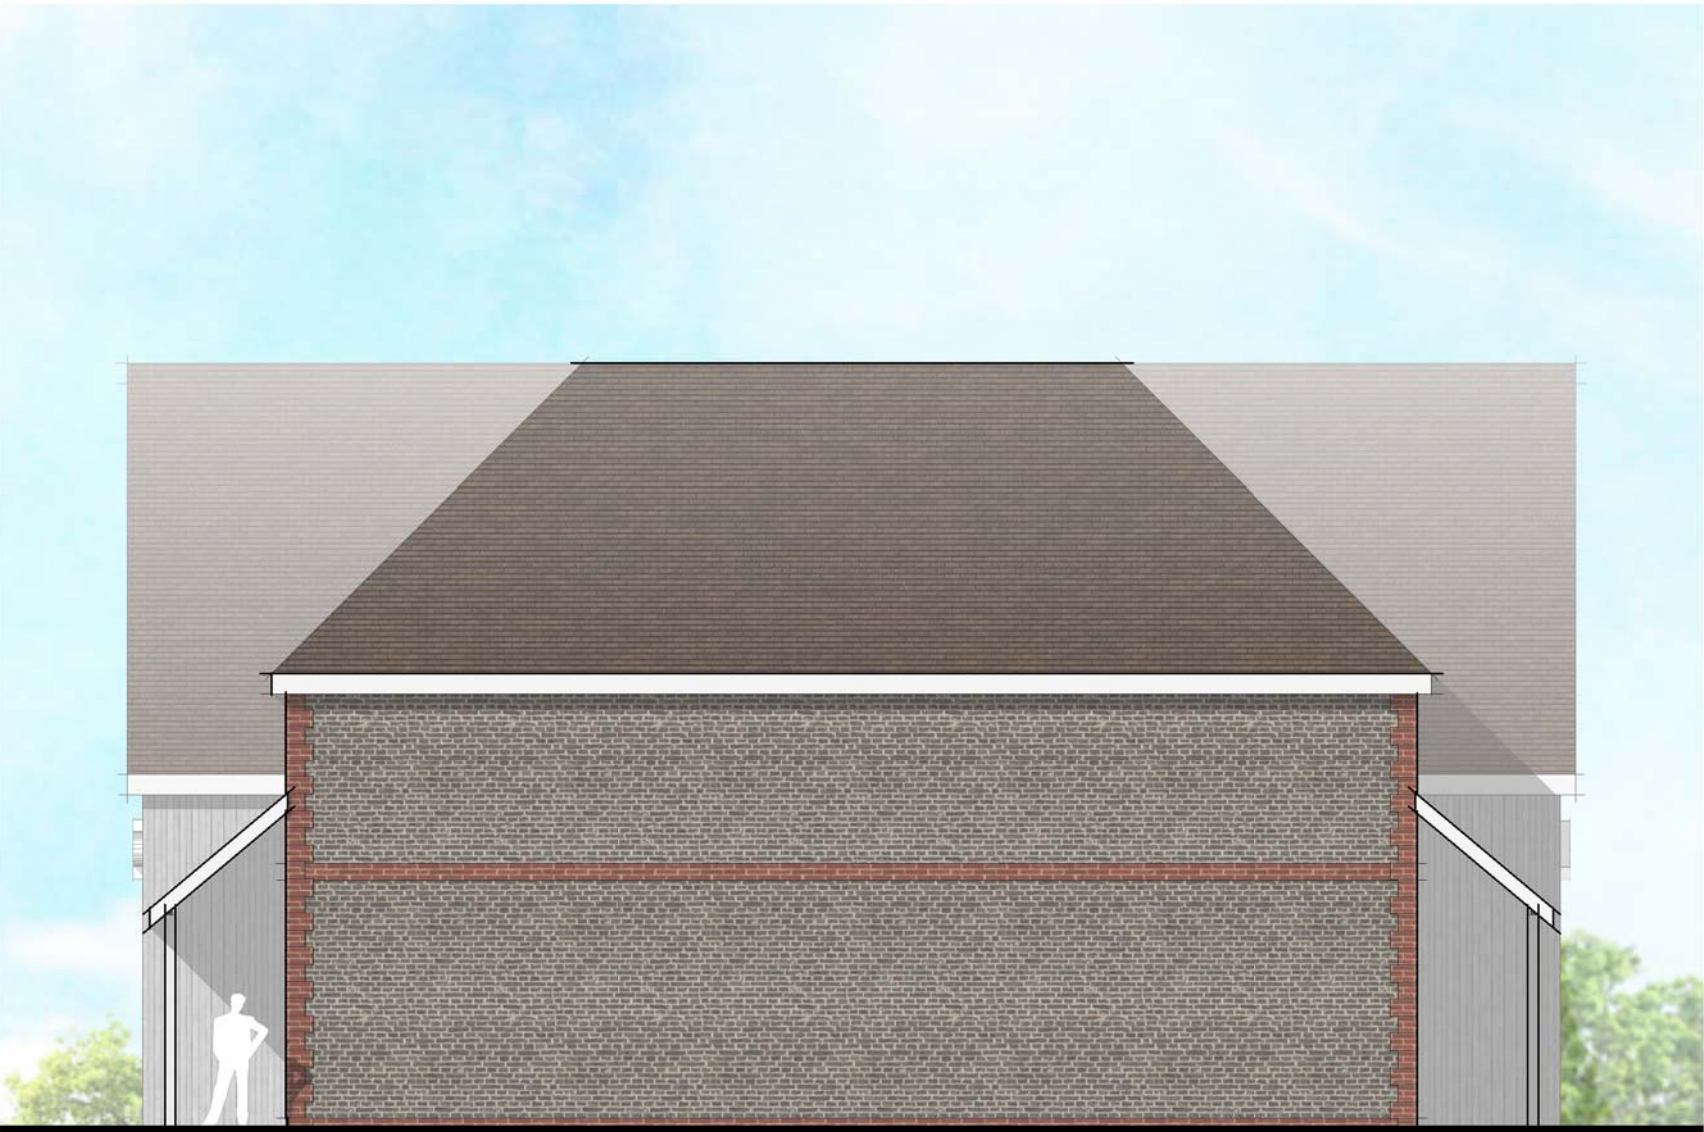


Side Elevation A
1:100



Rear Elevation
1:100



Side Elevation B
1:100

 

Please Note:

This drawing must not be scaled, dimensions to be checked on site and any discrepancies are to be highlighted to the Architect prior to construction.

Topographical / Ordnance Survey information shown has been prepared by a third party. HGP accept no responsibility for accuracy or completeness of the survey.

This drawing is to be read in conjunction with all other project drawings, construction notes and / or project specifications including those by other project consultants and specialists. All discrepancies should be reported immediately.

Design subject to detail development / approval. Measurements and accommodation schedules subject to amendments following coordinated input by others. Costings cannot be finalised until approval / confirmation by relevant authorities and Client.

Legend

Rev.	Description	DATE	DB	CB
A	Roof amended to client's comments	19.08.21	VP	HJE

Date	Aug '21
Drawn By/Checked By	VP / HJE
Scale	1 : 100@ A1
Revision	A
Project	Land at Climping, Littlehampton
Title	Local Centre Building - Elevations
Dwg#	_20.050.09
Status	Planning

hgp

ISO 9001 Quality Management FS 10342

Furzehall Farm, Wickham Road
Fareham, Hampshire
PO16 7JH

01329 283 225
email@hgp-architects.co.uk
www.hgp-architects.co.uk

HGP Architects Ltd. Copyright Reserved

FOREMAN HOMES

Unit 1, Station Industrial Park
Duncan Road, Park Gate,
Hampshire, SO31 1BX

info@foremanhomes.co.uk