
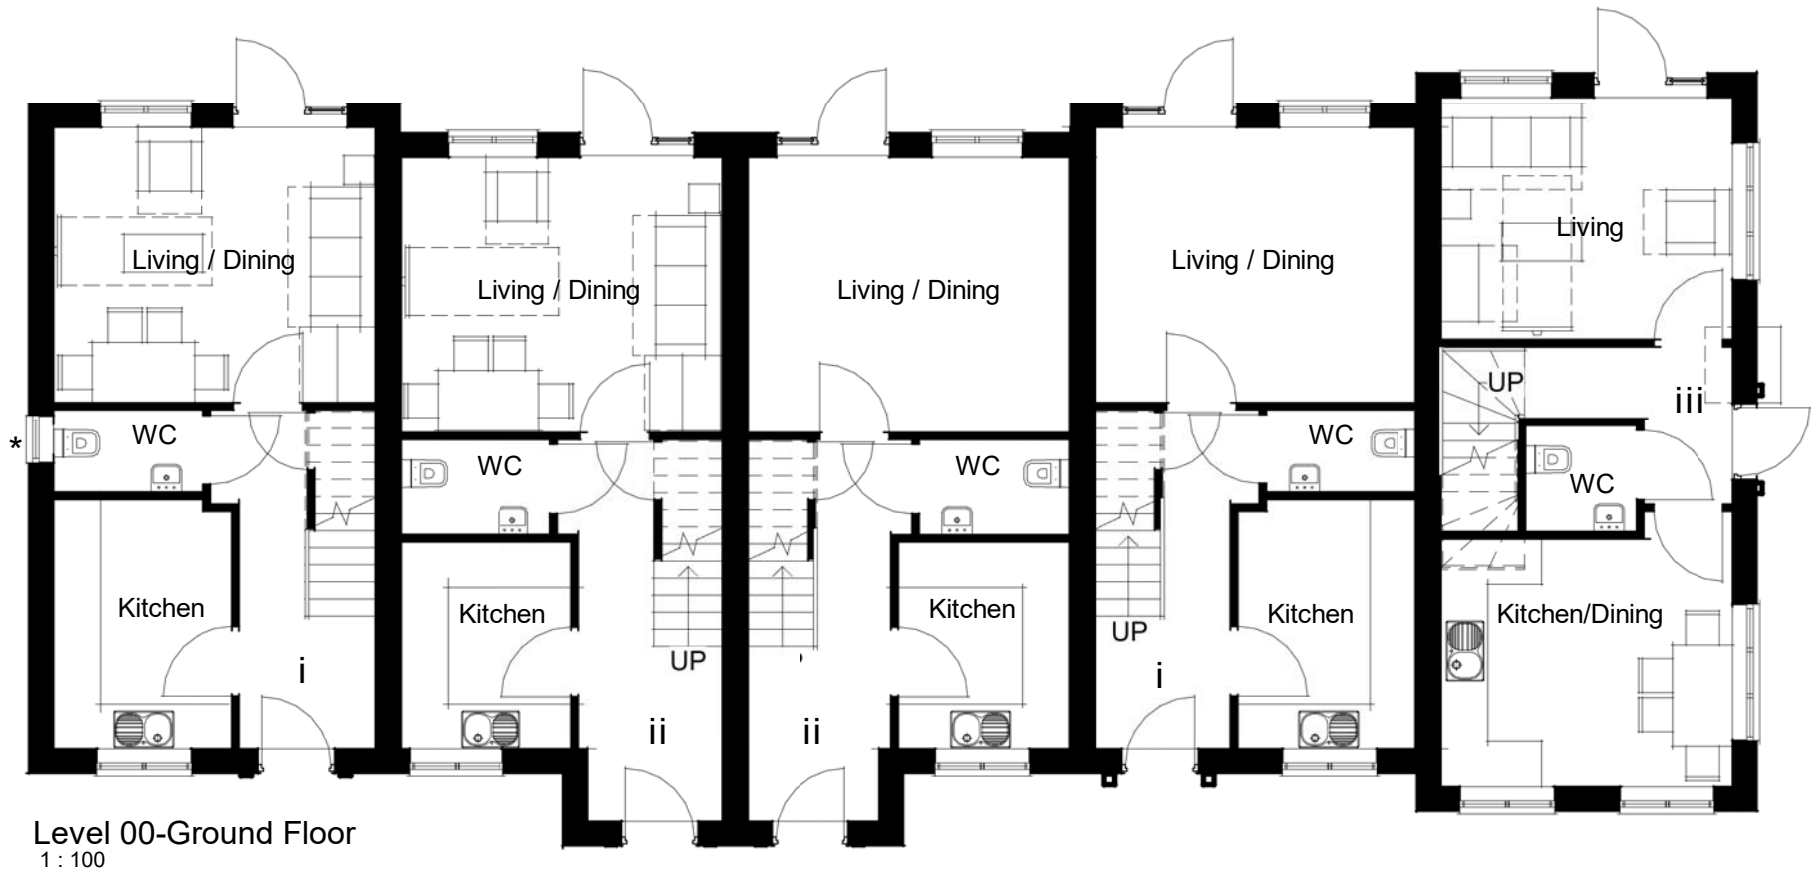


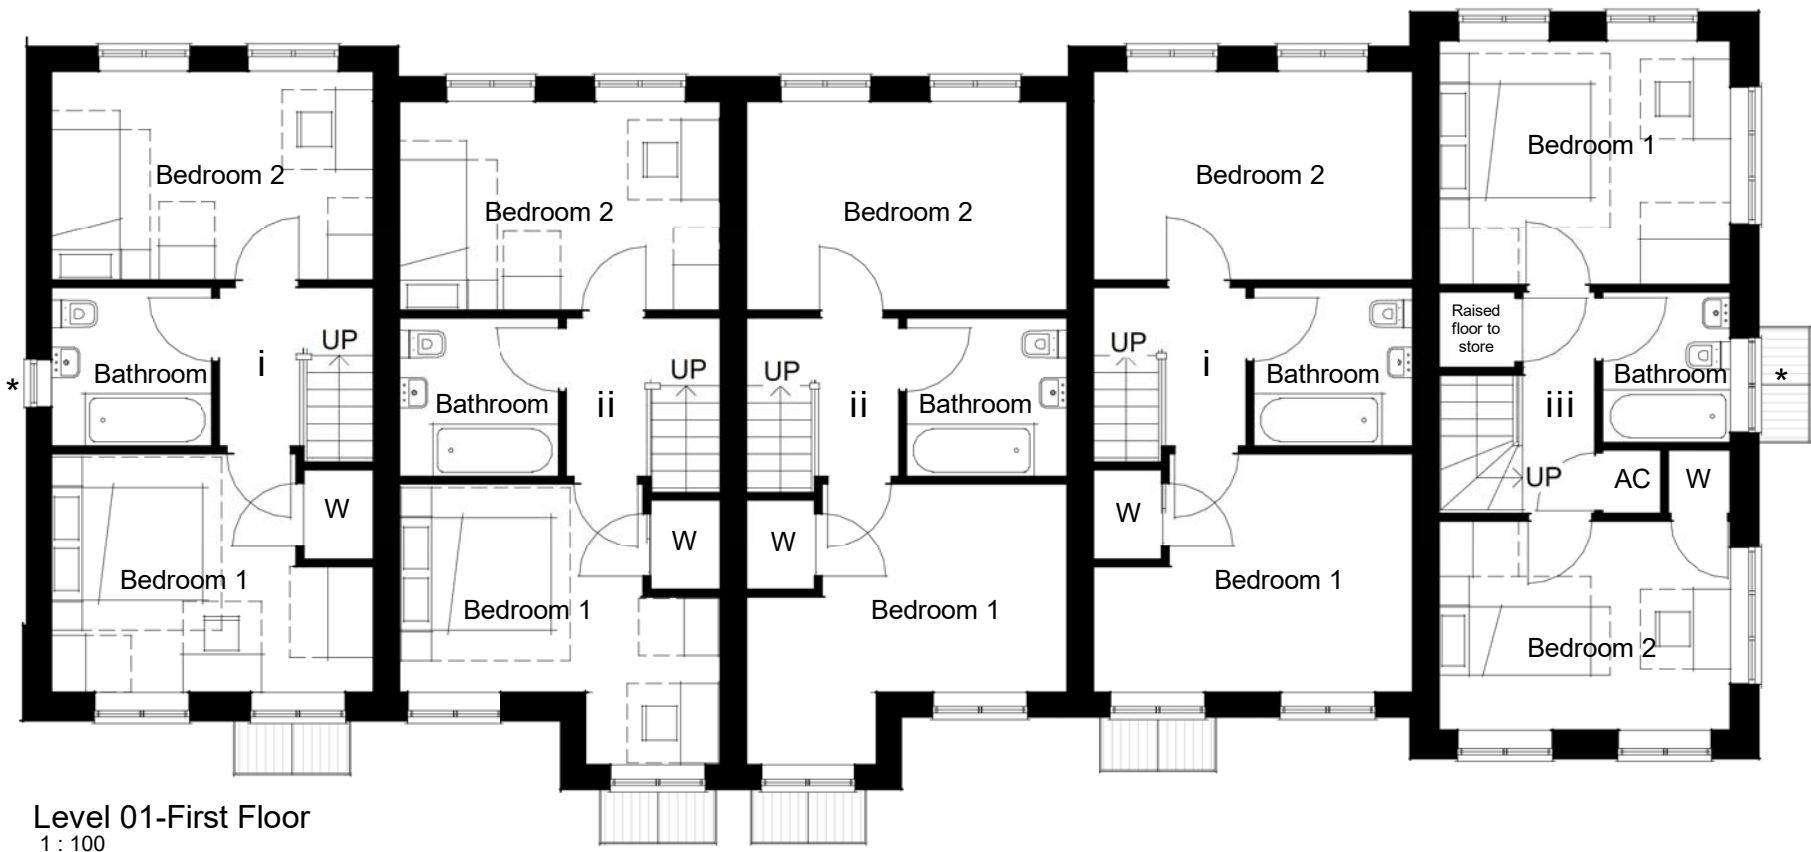

Please Note:

This drawing must not be scaled, dimensions to be checked on site and any discrepancies are to be highlighted to the Architect prior to construction.

Topographical / Ordnance Survey information shown has been prepared by a third party, HGP accept no responsibility for accuracy or completeness of the survey.

This drawing is to be read in conjunction with all other project drawings, construction notes and / or project specifications including those by other project consultants and specialists. All discrepancies should be reported immediately.

Design subject to detail development / approval. Measurements and accommodation schedules subject to amendments following coordinated input by others. Costings cannot be finalised until approval /confirmation by relevant authorities and Client.

Area Schedule		
Name	Level	Area
2 Bed House (i)	Level 00-Ground Floor	35 m²
2 Bed House (i)	Level 01-First Floor	35 m²
		70 m²
2 Bed House (ii)	Level 00-Ground Floor	35 m²
2 Bed House (ii)	Level 01-First Floor	35 m²
		70 m²
2 Bed House (iii)	Level 00-Ground Floor	35 m²
2 Bed House (iii)	Level 01-First Floor	35 m²
		70 m²

Legend

CA3 : Character Area 3, Park View

Handing as follows:

As: 37-41

Handed: 32-36

★ Obscure glazing

A	Furniture layout added	09.08.21	HE	HJE
Rev.	Description	DATE	DB	CB

Date Jul '21

Drawn By/Checked By VP/ HJE

Scale 1 : 100@ A2

Revision A

Project Land at Climping

Title Block N (CA3) - Floor Plans

Dwg # 20.050.37

Status Planning

hgp

FOREMAN
HOMES

Furzehall Farm, Wickham Road
Fareham, Hampshire
PO16 7JH

01329 283 225
email@hgp-architects.co.uk
www.hgp-architects.co.uk

HGP Architects Ltd. Copyright
Reserved

Unit 1, Station Industrial Park
Duncan Road, Park Gate,
Hampshire, SO31 1BX

info@foremanhomes.co.uk