




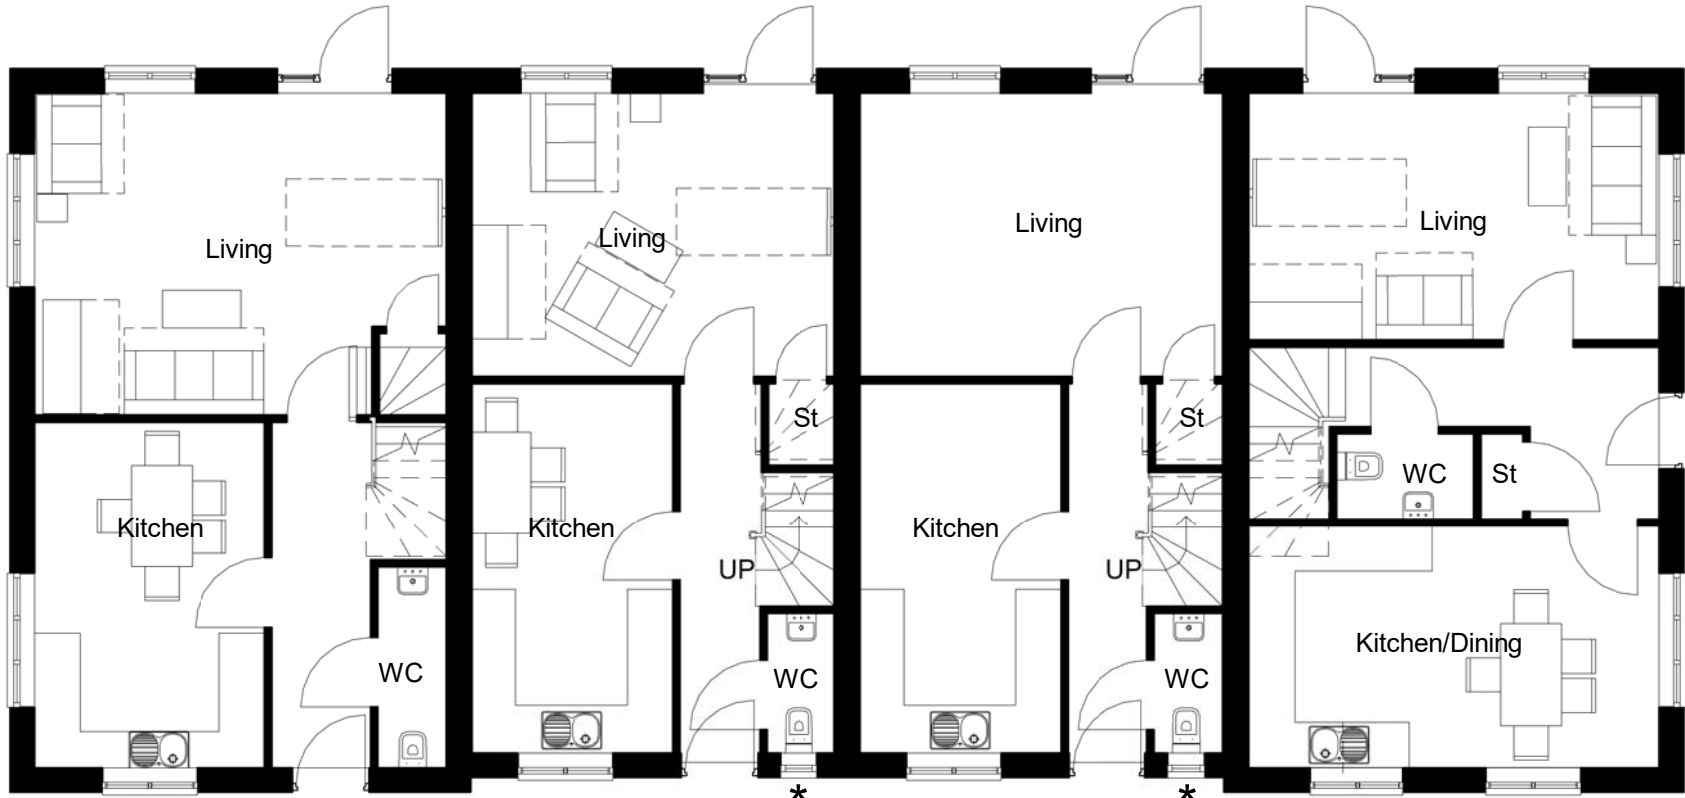

Level 00-Ground Floor
1 : 100

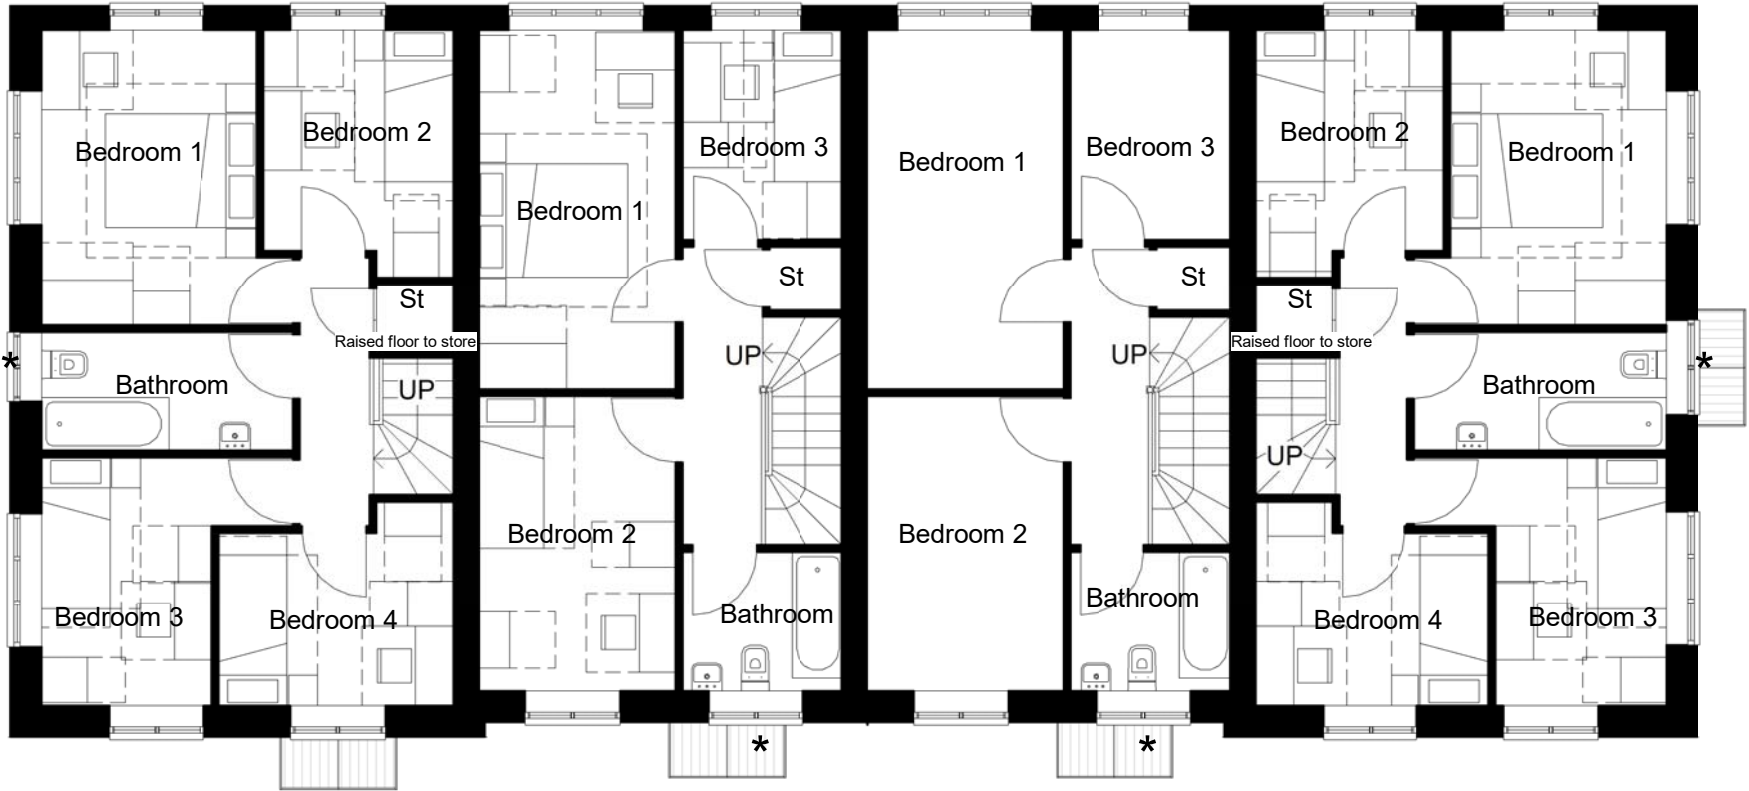

Level 01-First Floor
1 : 100

 

Please Note:

This drawing must not be scaled, dimensions to be checked on site and any discrepancies are to be highlighted to the Architect prior to construction.

Topographical / Ordnance Survey information shown has been prepared by a third party, HGP accept no responsibility for accuracy or completeness of the survey.

This drawing is to be read in conjunction with all other project drawings, construction notes and / or project specifications including those by other project consultants and specialists. All discrepancies should be reported immediately.

Design subject to detail development / approval. Measurements and accommodation schedules subject to amendments following coordinated input by others. Costings cannot be finalised until approval /confirmation by relevant authorities and Client.

Area Schedule		
Name	Level	Area
4 Bed Corner	Level 00-Ground Floor	48 m ²
4 Bed Corner	Level 01-First Floor	48 m ²
		97 m ²
3 Bed Terrace	Level 00-Ground Floor	42 m ²
3 Bed Terrace	Level 01-First Floor	42 m ²
		84 m ²

Legend

CA3 : Character Area 3, Park View

Handing as follows:

As: 213-216

Handed: N/A

★ Obscure glazing

Rev.	Description	DATE	DB	CB
A	Furniture layouts added	10.08.21	HE	HJE

Date	Jul '21
Drawn By/Checked By	DY/ HJE
Scale	1 : 100@ A2
Revision	A
Project	Land at Climping
Title	Block Q (CA3) - Floor Plans
Dwg #	20.050.42
Status	Planning

hgp

FOREMAN
HOMES

Furzehall Farm, Wickham Road
Fareham, Hampshire
PO16 7JH

01529 283 225
email@hgp-architects.co.uk
www.hgp-architects.co.uk

HGP Architects Ltd. Copyright
Reserved

Unit 1, Station Industrial Park
Duncan Road, Park Gate,
Hampshire, SO31 1BX

info@foremanhomes.co.uk