


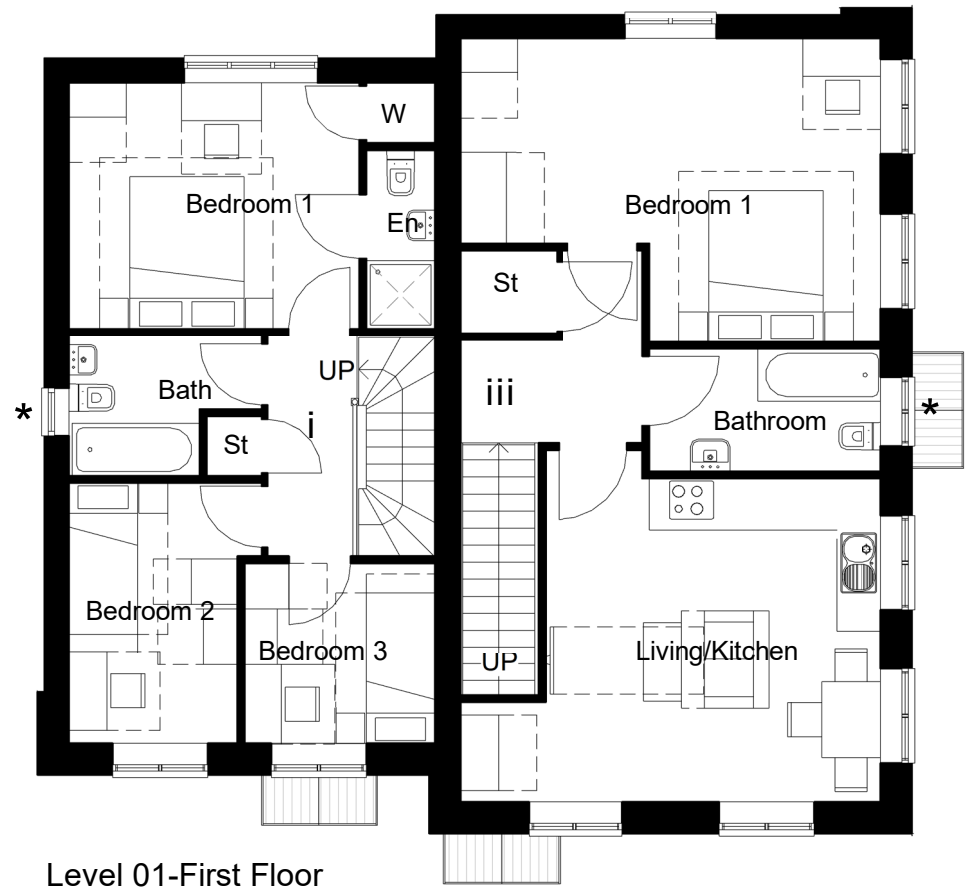


Level 01-First Floor
1 : 100



Front Elevation
1 : 100



Side Elevation A
1 : 100

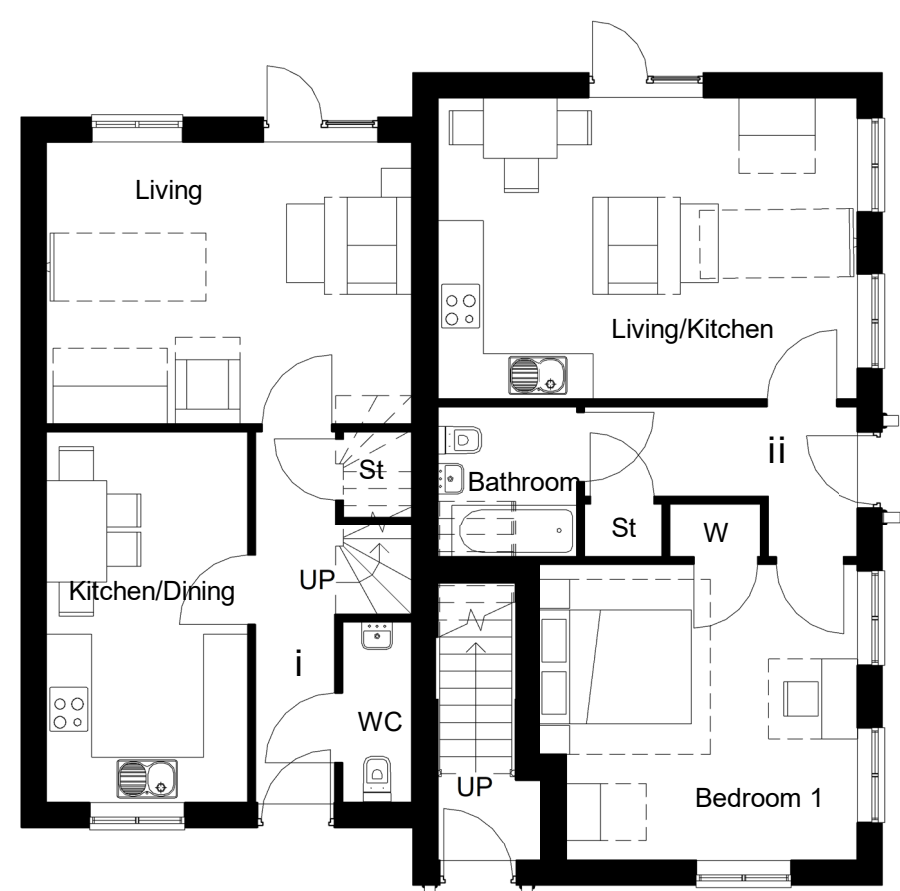

Level 00-Ground Floor
1 : 100



Rear Elevation
1 : 100



Side Elevation B
1 : 100



Please Note:

This drawing must not be scaled, dimensions to be checked on site and any discrepancies are to be highlighted to the Architect prior to construction.

Topographical / Ordnance Survey information shown has been prepared by a third party, HGP accept no responsibility for accuracy or completeness of the survey.

This drawing is to be read in conjunction with all other project drawings, construction notes and / or project specifications including those by other project consultants and specialists. All discrepancies should be reported immediately.

Design subject to detail development / approval. Measurements and accommodation schedules subject to amendments following coordinated input by others. Costings cannot be finalised until approval / confirmation by relevant authorities and Client.

Area Schedule		
Name	Level	Area
3 Bed House (i)	Level 00-Ground Floor	42 m ²
3 Bed House (i)	Level 01-First Floor	42 m ²
		84 m ²
1 Bed Flat (iii)	Level 01-First Floor	52 m ²
		52 m ²
1 Bed Flat (ii)	Level 00-Ground Floor	50 m ²
		50 m ²

Legend

CA3 : Character Area 3, Park View

Handing as follows:

As: 46-48

Handed: 67-69

Ensuite deleted for plot: 67

★ Obscure glazing

Rev.	Description	DATE	DB	CB
A	Furniture layout added	11.08.21	HE	HJE

Date: Jul '21

Drawn By/Checked By: DY/ HJE

Scale: 1 : 100@ A2

Revision: A

Project: Land at Climping

Title: Block P (CA3) - Floor Plans and Elevations

Dwg#: 20.050.40

Status: Planning

Furzehall Farm, Wickham Road
Fareham, Hampshire
PO16 7JH

01329 383 225
email@hgp-architects.co.uk
www.hgp-architects.co.uk

HGP Architects Ltd. Copyright
Reserved

Unit 1, Station Industrial Park
Duncan Road, Park Gate,
Hampshire, SO31 1BX

info@foremanhomes.co.uk