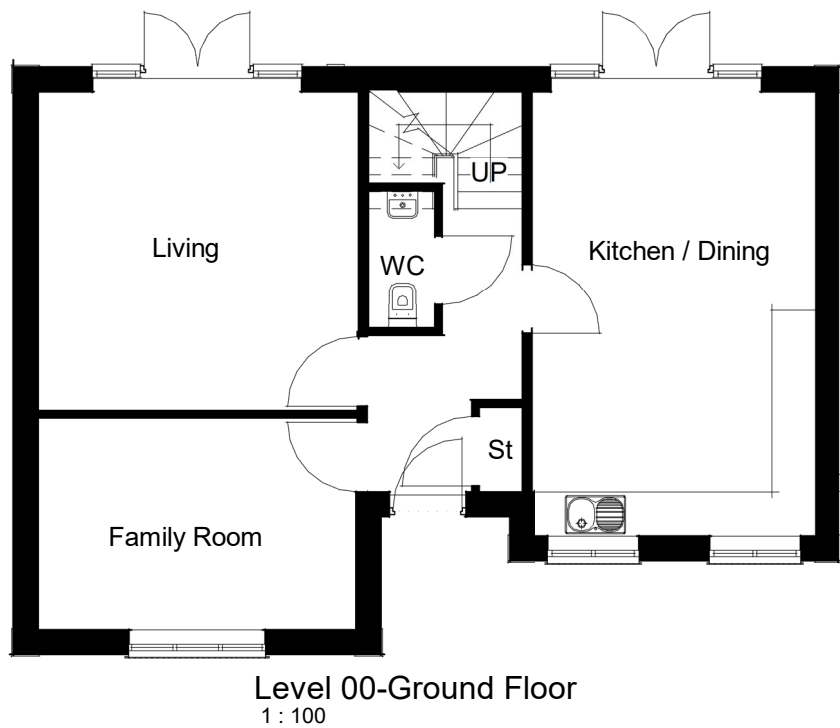
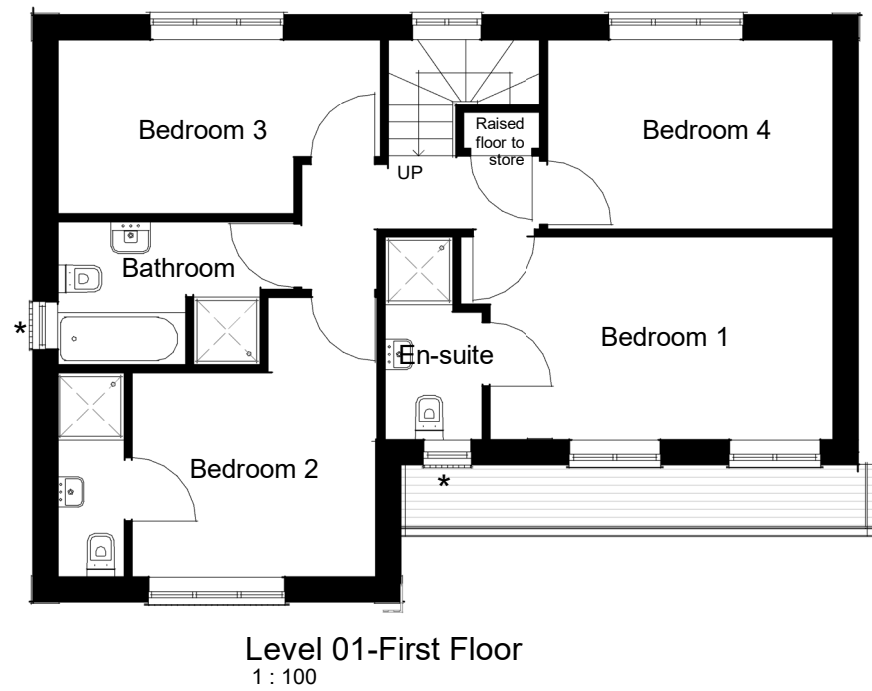


Please Note:

This drawing must not be scaled, dimensions to be checked on site and any discrepancies are to be highlighted to the Architect prior to construction.

Topographical / Ordnance Survey information shown has been prepared by a third party, HGP accept no responsibility for accuracy or completeness of the survey.

This drawing is to be read in conjunction with all other project drawings, construction notes and / or project specifications including those by other project consultants and specialists. All discrepancies should be reported immediately.

Design subject to detail development / approval. Measurements and accommodation schedules subject to amendments following coordinated input by others. Costings cannot be finalised until approval / confirmation by relevant authorities and Client.

Area Schedule (Net Internal Area)		
Name	Level	Area
HT B	Level 00-Ground Floor	65 m ²
HT B	Level 01-First Floor	62 m ²
		127 m ²

Legend

CA4 : Character Area 4, Countryside Cottages

Handing as follows:

As: 237

Handed: N/A

★ Obscure glazing

Rev.	Description	DATE	DB	CB
------	-------------	------	----	----

Date Jul '21

Drawn By/Checked By VP/ HJE

Scale 1 : 100@ A2

Revision

Project Land at Climping

Title House Type B (CA4) - Floor Plans and Elevations

Dwg# 20.050.44

Status Planning

hgp

FOREMAN HOMES

Furzehall Farm, Wickham Road
Fareham, Hampshire
PO16 7JH

01329 383 225
email@hgp-architects.co.uk
www.hgp-architects.co.uk

HGP Architects Ltd. Copyright Reserved

Unit 1, Station Industrial Park
Duncan Road, Park Gate,
Hampshire, SO31 1BX
info@foremanhomes.co.uk