


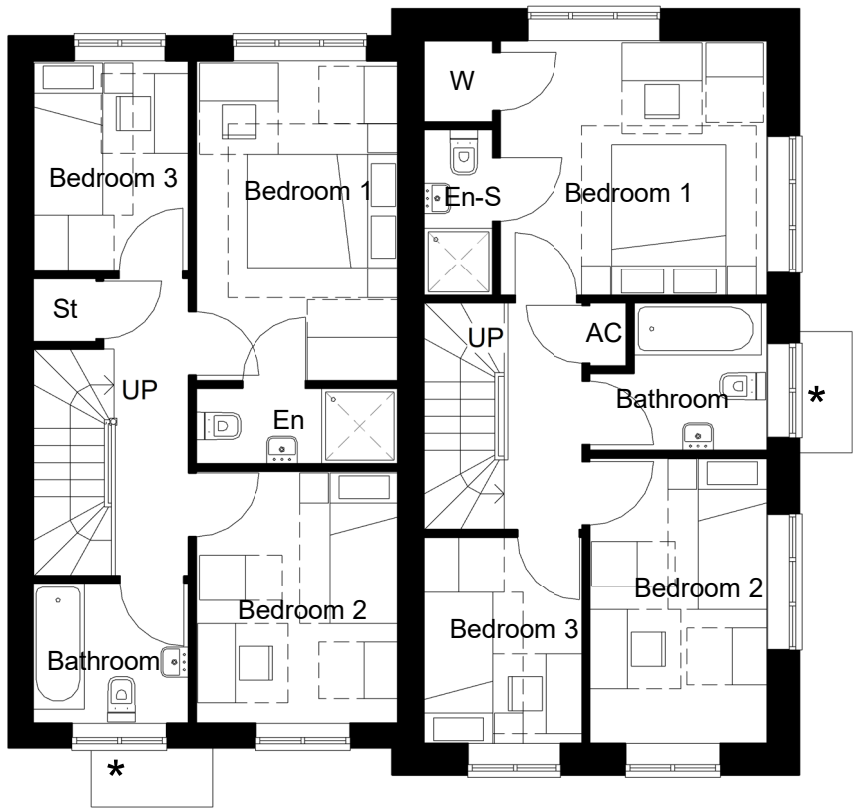


Level 01-First Floor
1 : 100



Front Elevation
1 : 100



Side Elevation A
1 : 100

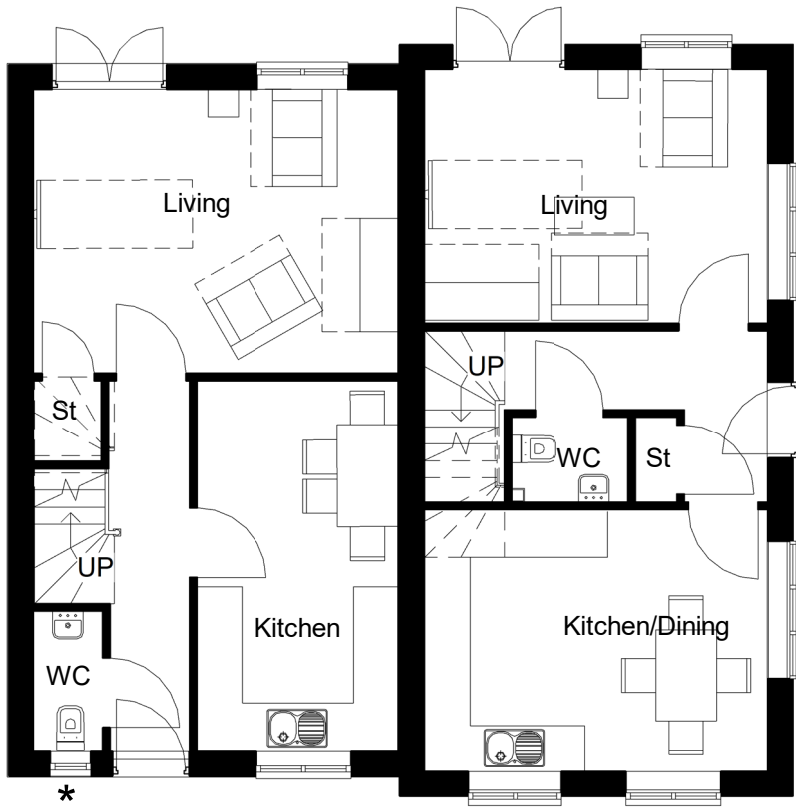


Level 00-Ground Floor
1 : 100



Rear Elevation
1 : 100



Side Elevation B
1 : 100

 

Please Note:

This drawing must not be scaled, dimensions to be checked on site and any discrepancies are to be highlighted to the Architect prior to construction.

Topographical / Ordnance Survey information shown has been prepared by a third party, HGP accept no responsibility for accuracy or completeness of the survey.

This drawing is to be read in conjunction with all other project drawings, construction notes and / or project specifications including those by other project consultants and specialists. All discrepancies should be reported immediately.

Design subject to detail development / approval. Measurements and accommodation schedules subject to amendments following coordinated input by others. Costings cannot be finalised until approval / confirmation by relevant authorities and Client.

Area Schedule Block A		
Name	Level	Area
3 Bed Semi	Level 00-Ground Floor	42 m ²
3 Bed Semi	Level 01-First Floor	42 m ²
		84 m ²

Legend

CA5: Character Area 5, The Lanes

Handing as follows:

As: 187-188

Handed: N/A

★ Obscure glazing

Rev.	Description	DATE	DB	CB
A	Indicative furniture added to layouts	10.08.2021	DY	HJE

Date: Jul '21
Drawn By/Checked By: DY/ HJE
Scale: 1 : 100@ A2
Revision: A
Project: Land at Climping
Title: Block A (CA5) - Floor Plans and Elevations
Dwg#: 20.050.59
Status: Planning

Unit 1, Station Industrial Park
Duncan Road, Park Gate,
Hampshire, SO31 1BX
info@foremanhomes.co.uk