



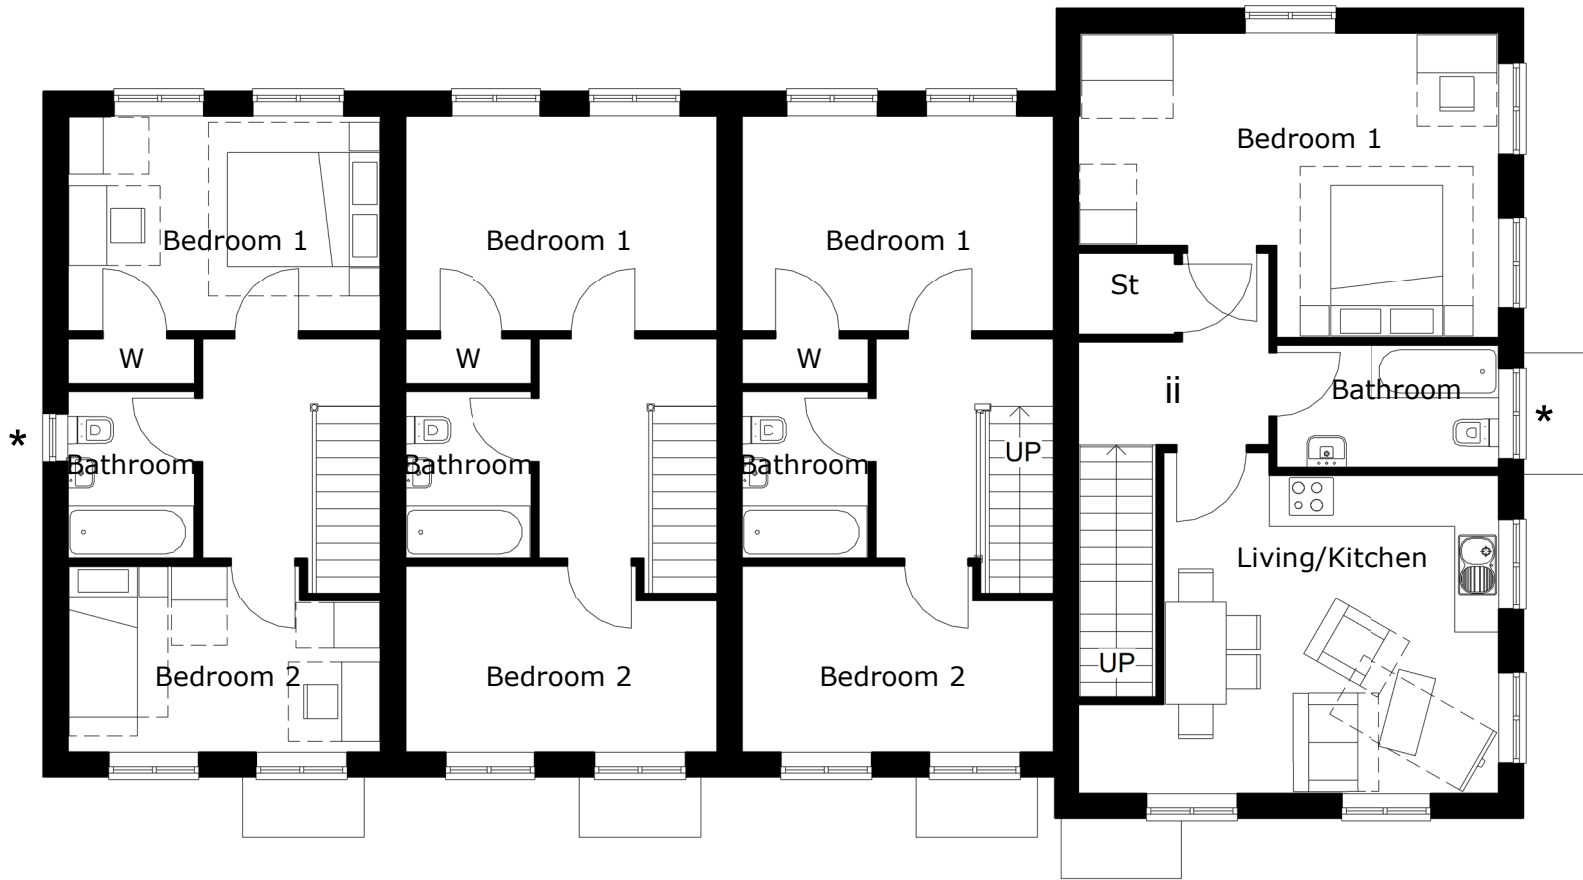

Level 01-First Floor
1 : 100

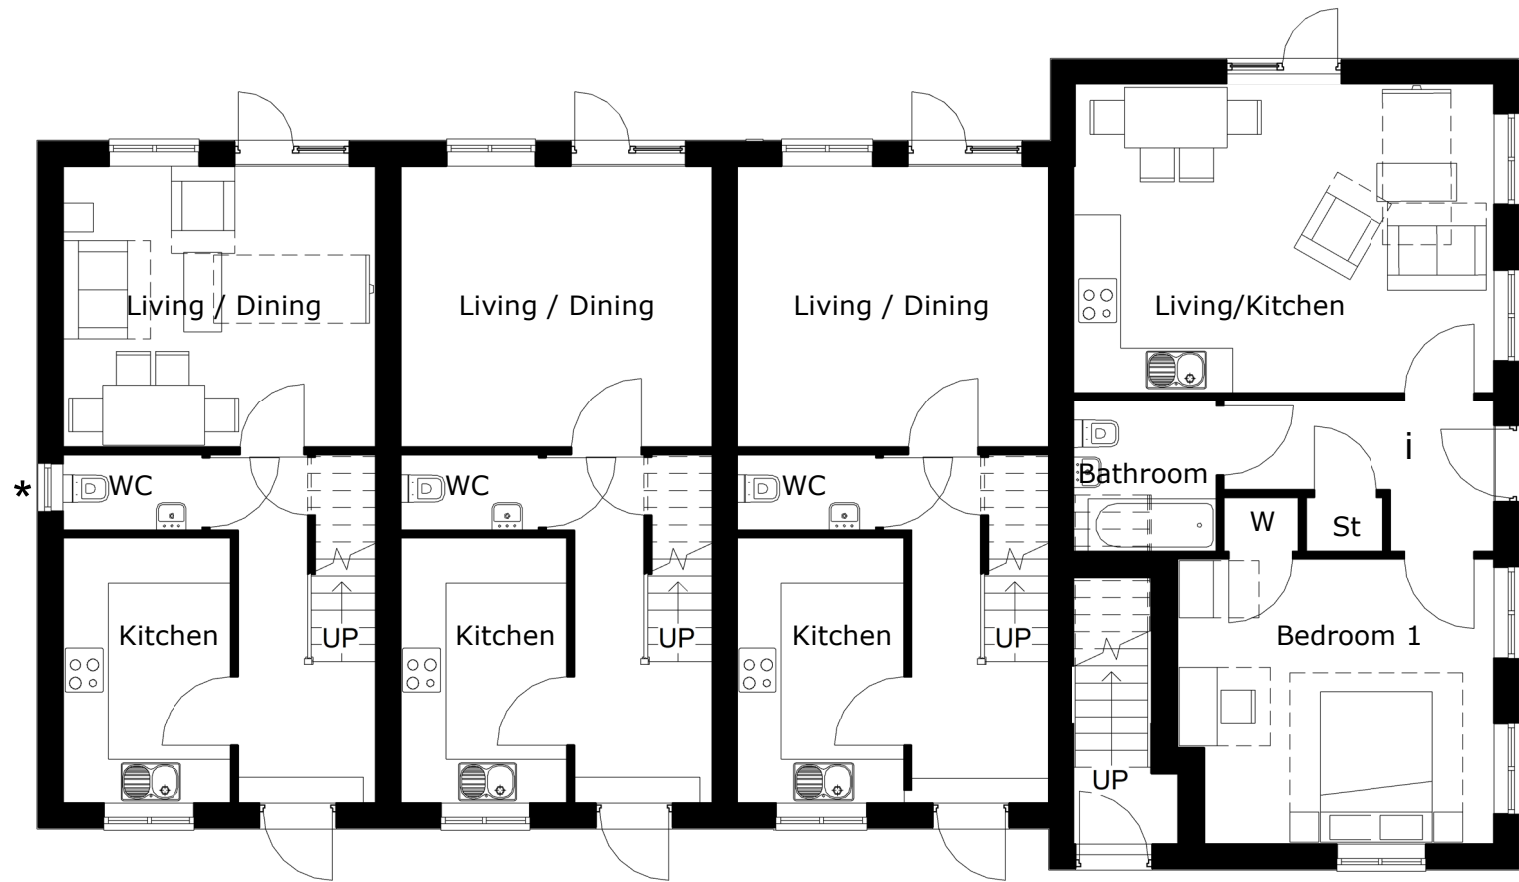

Level 00-Ground Floor
1 : 100



Please Note:

This drawing must not be scaled, dimensions to be checked on site and any discrepancies are to be highlighted to the Architect prior to construction.

Topographical / Ordnance Survey information shown has been prepared by a third party, HGP accept no responsibility for accuracy or completeness of the survey.

This drawing is to be read in conjunction with all other project drawings, construction notes and / or project specifications including those by other project consultants and specialists. All discrepancies should be reported immediately.

Design subject to detail development / approval. Measurements and accommodation schedules subject to amendments following coordinated input by others. Costings cannot be finalised until approval /confirmation by relevant authorities and Client.

Area Schedule		
Name	Level	Net Area
2 Bed House	Level 00-Ground Floor	35 m²
2 Bed House	Level 01-First Floor	35 m²
		70 m²
i	Level 00-Ground Floor	50 m²
		50 m²
ii	Level 01-First Floor	52 m²
		52 m²

Legend

CA4 : Character Area 5, Farmyard Lanes

Handing as follows:

As: 189-193, 207-211

Handed: N/A

★ Obscure glazing

Rev.	Description	DATE	DB	CB
A	Indicative furniture added to layouts	11.08.21	DY	HJE

Date July '21
Drawn By/Checked By DY/ HJE
Scale 1 : 100@ A2
Revision
Project Land at Climping
Title Block I (CA5) - Floor Plans
Dwg# 20.050.68
Status Planning

hgp

FOREMAN
HOMES

Furzehall Farm, Wickham Road
Fareham, Hampshire
PO16 7JH
01329 383 325
email@hgp-architects.co.uk
www.hgp-architects.co.uk
HGP Architects Ltd. Copyright
Reserved
Unit 1, Station Industrial Park
Duncan Road, Park Gate,
Hampshire, SO31 1BX
info@foremanhomes.co.uk