


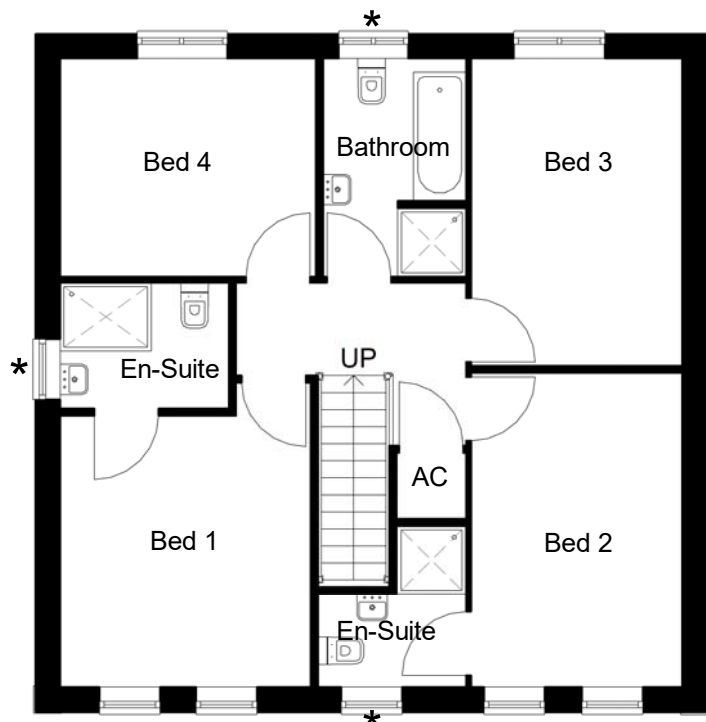


Level 01-First Floor
1 : 100



Front Elevation
1 : 100




Side Elevation A
1 : 100

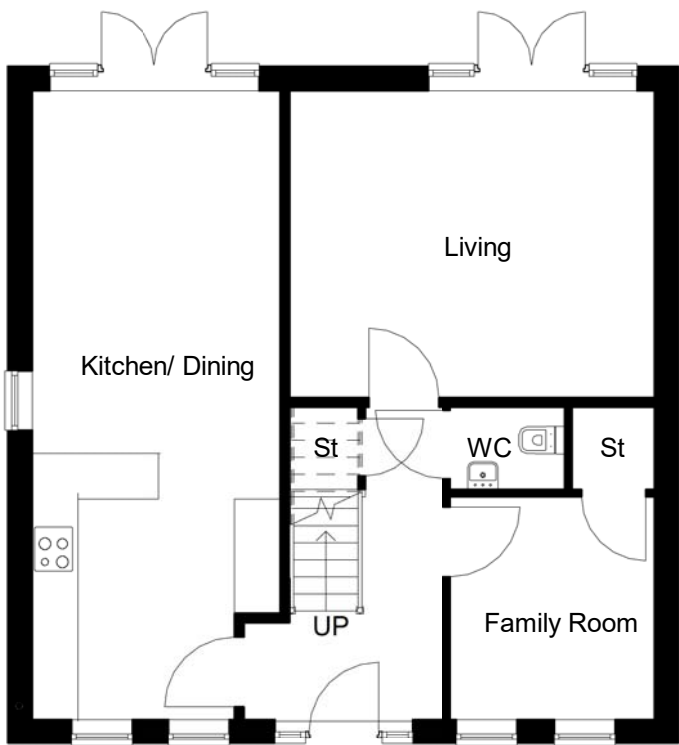


Level 00-Ground Floor
1 : 100



Rear Elevation
1 : 100

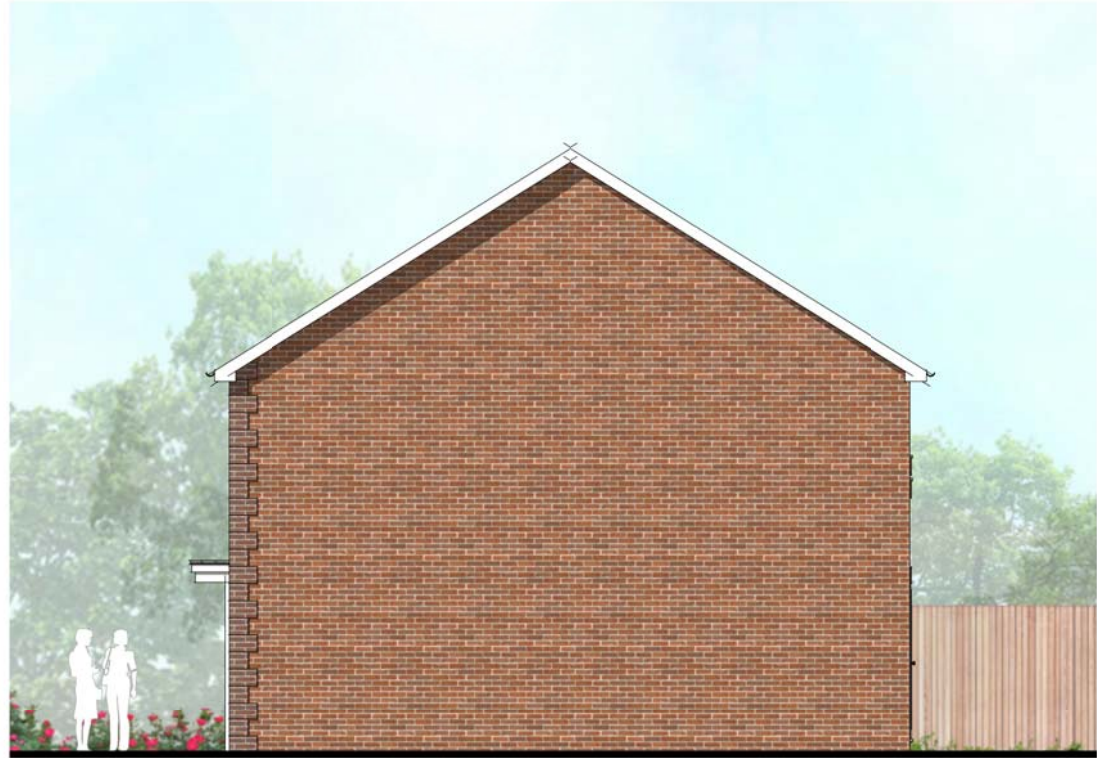

Side Elevation B
1 : 100

 

Please Note:

This drawing must not be scaled, dimensions to be checked on site and any discrepancies are to be highlighted to the Architect prior to construction.

Topographical / Ordnance Survey information shown has been prepared by a third party, HGP accept no responsibility for accuracy or completeness of the survey.

This drawing is to be read in conjunction with all other project drawings, construction notes and / or project specifications including those by other project consultants and specialists. All discrepancies should be reported immediately.

Design subject to detail development / approval. Measurements and accommodation schedules subject to amendments following coordinated input by others. Costings cannot be finalised until approval /confirmation by relevant authorities and Client.

Area Schedule (Net Internal Area)		
Name	Level	Area
Type F	Level 00-Ground Floor	69 m ²
Type F	Level 01-First Floor	69 m ²
		137 m ²

Legend

CA2 : Character Area 2, The Avenue

Handing as follows:

As: 85, 286

Handed: N/A

★ Obscure Glazing

Rev.	Description	DATE	DB	CB
------	-------------	------	----	----

Date Jul '21

Drawn By/Checked By VP/ HJE

Scale 1 : 100@ A2

Revision

Project Land at Climping

Title Key Building Type F (CA2) - Floor Plans and Elevations

Dwg # 20.050.75

Status Planning

hgp

FOREMAN HOMES

Furzehall Farm, Wickham Road
Fareham, Hampshire
PO16 7JH

01529 283 225
email@hgp-architects.co.uk
www.hgp-architects.co.uk

HGP Architects Ltd. Copyright Reserved

Unit 1, Station Industrial Park
Duncan Road, Park Gate,
Hampshire, SO31 1BX
info@foremanhomes.co.uk