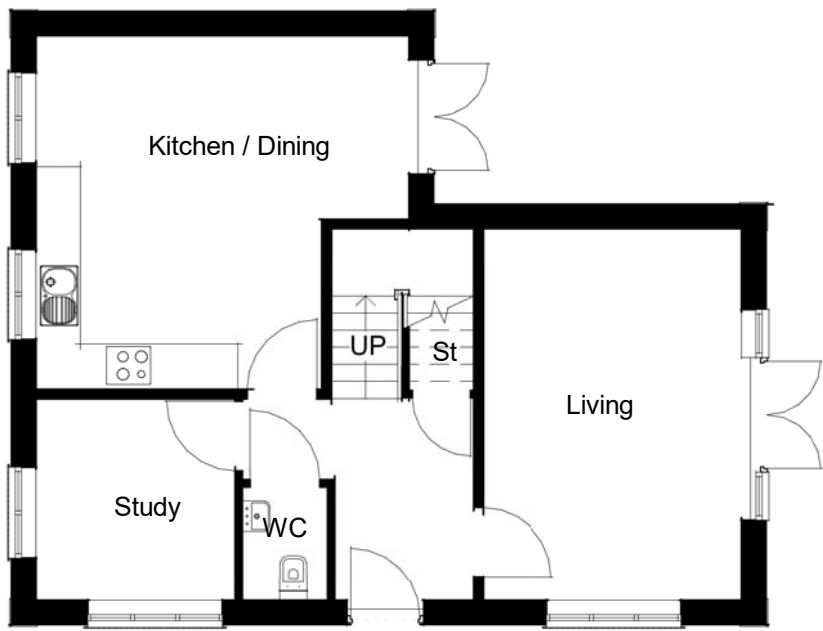
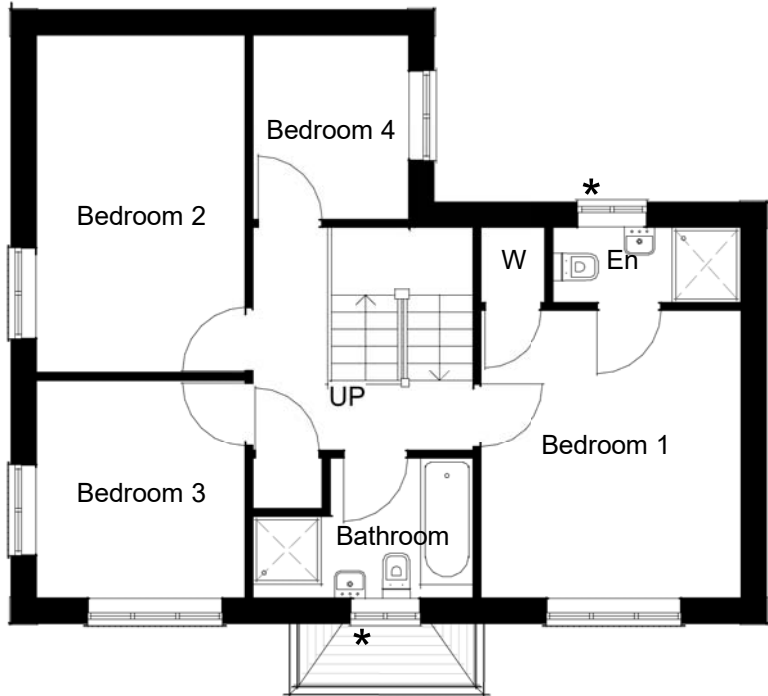


Please Note:

This drawing must not be scaled, dimensions to be checked on site and any discrepancies are to be highlighted to the Architect prior to construction.

Topographical / Ordnance Survey information shown has been prepared by a third party, HGP accept no responsibility for accuracy or completeness of the survey.

This drawing is to be read in conjunction with all other project drawings, construction notes and / or project specifications including those by other project consultants and specialists. All discrepancies should be reported immediately.

Design subject to detail development / approval. Measurements and accommodation schedules subject to amendments following coordinated input by others. Costings cannot be finalised until approval /confirmation by relevant authorities and Client.

Area Schedule (Net Internal Area)		
Name	Level	Area
HT Cv	Level 00-Ground Floor	58 m ²
HT Cv	Level 01-First Floor	58 m ²
		117 m ²

Legend

CA4 : Character Area 4, Countryside Cottages

Hanging as follows:

As: 252

Handed: N/A

★ Obscure glazing

Please note: This house type is a corner-turning unit, and therefore Side Elevation B faces the rear garden.

A Rear Elevation and Side Elevation B labels switched. 06.09.21 VP HJE Note added.

Rev. Description DATE DB CB

Date July '21
Drawn By/Checked By VP/ HJE
Scale 1 : 100@ A2
Revision A
Project Land at Climping
Title House Type C Variant (CA4) - Plans and Elevations
Dwg # 20.050.46
Status Planning

hgp

FOREMAN HOMES

Furzehall Farm, Wickham Road
Fareham, Hampshire
PO16 7JH

01529 283 225
email@hgp-architects.co.uk
www.hgp-architects.co.uk

HGP Architects Ltd. Copyright
Reserved

Unit 1, Station Industrial Park
Duncan Road, Park Gate,
Hampshire, SO31 1BX
info@foremanhomes.co.uk