


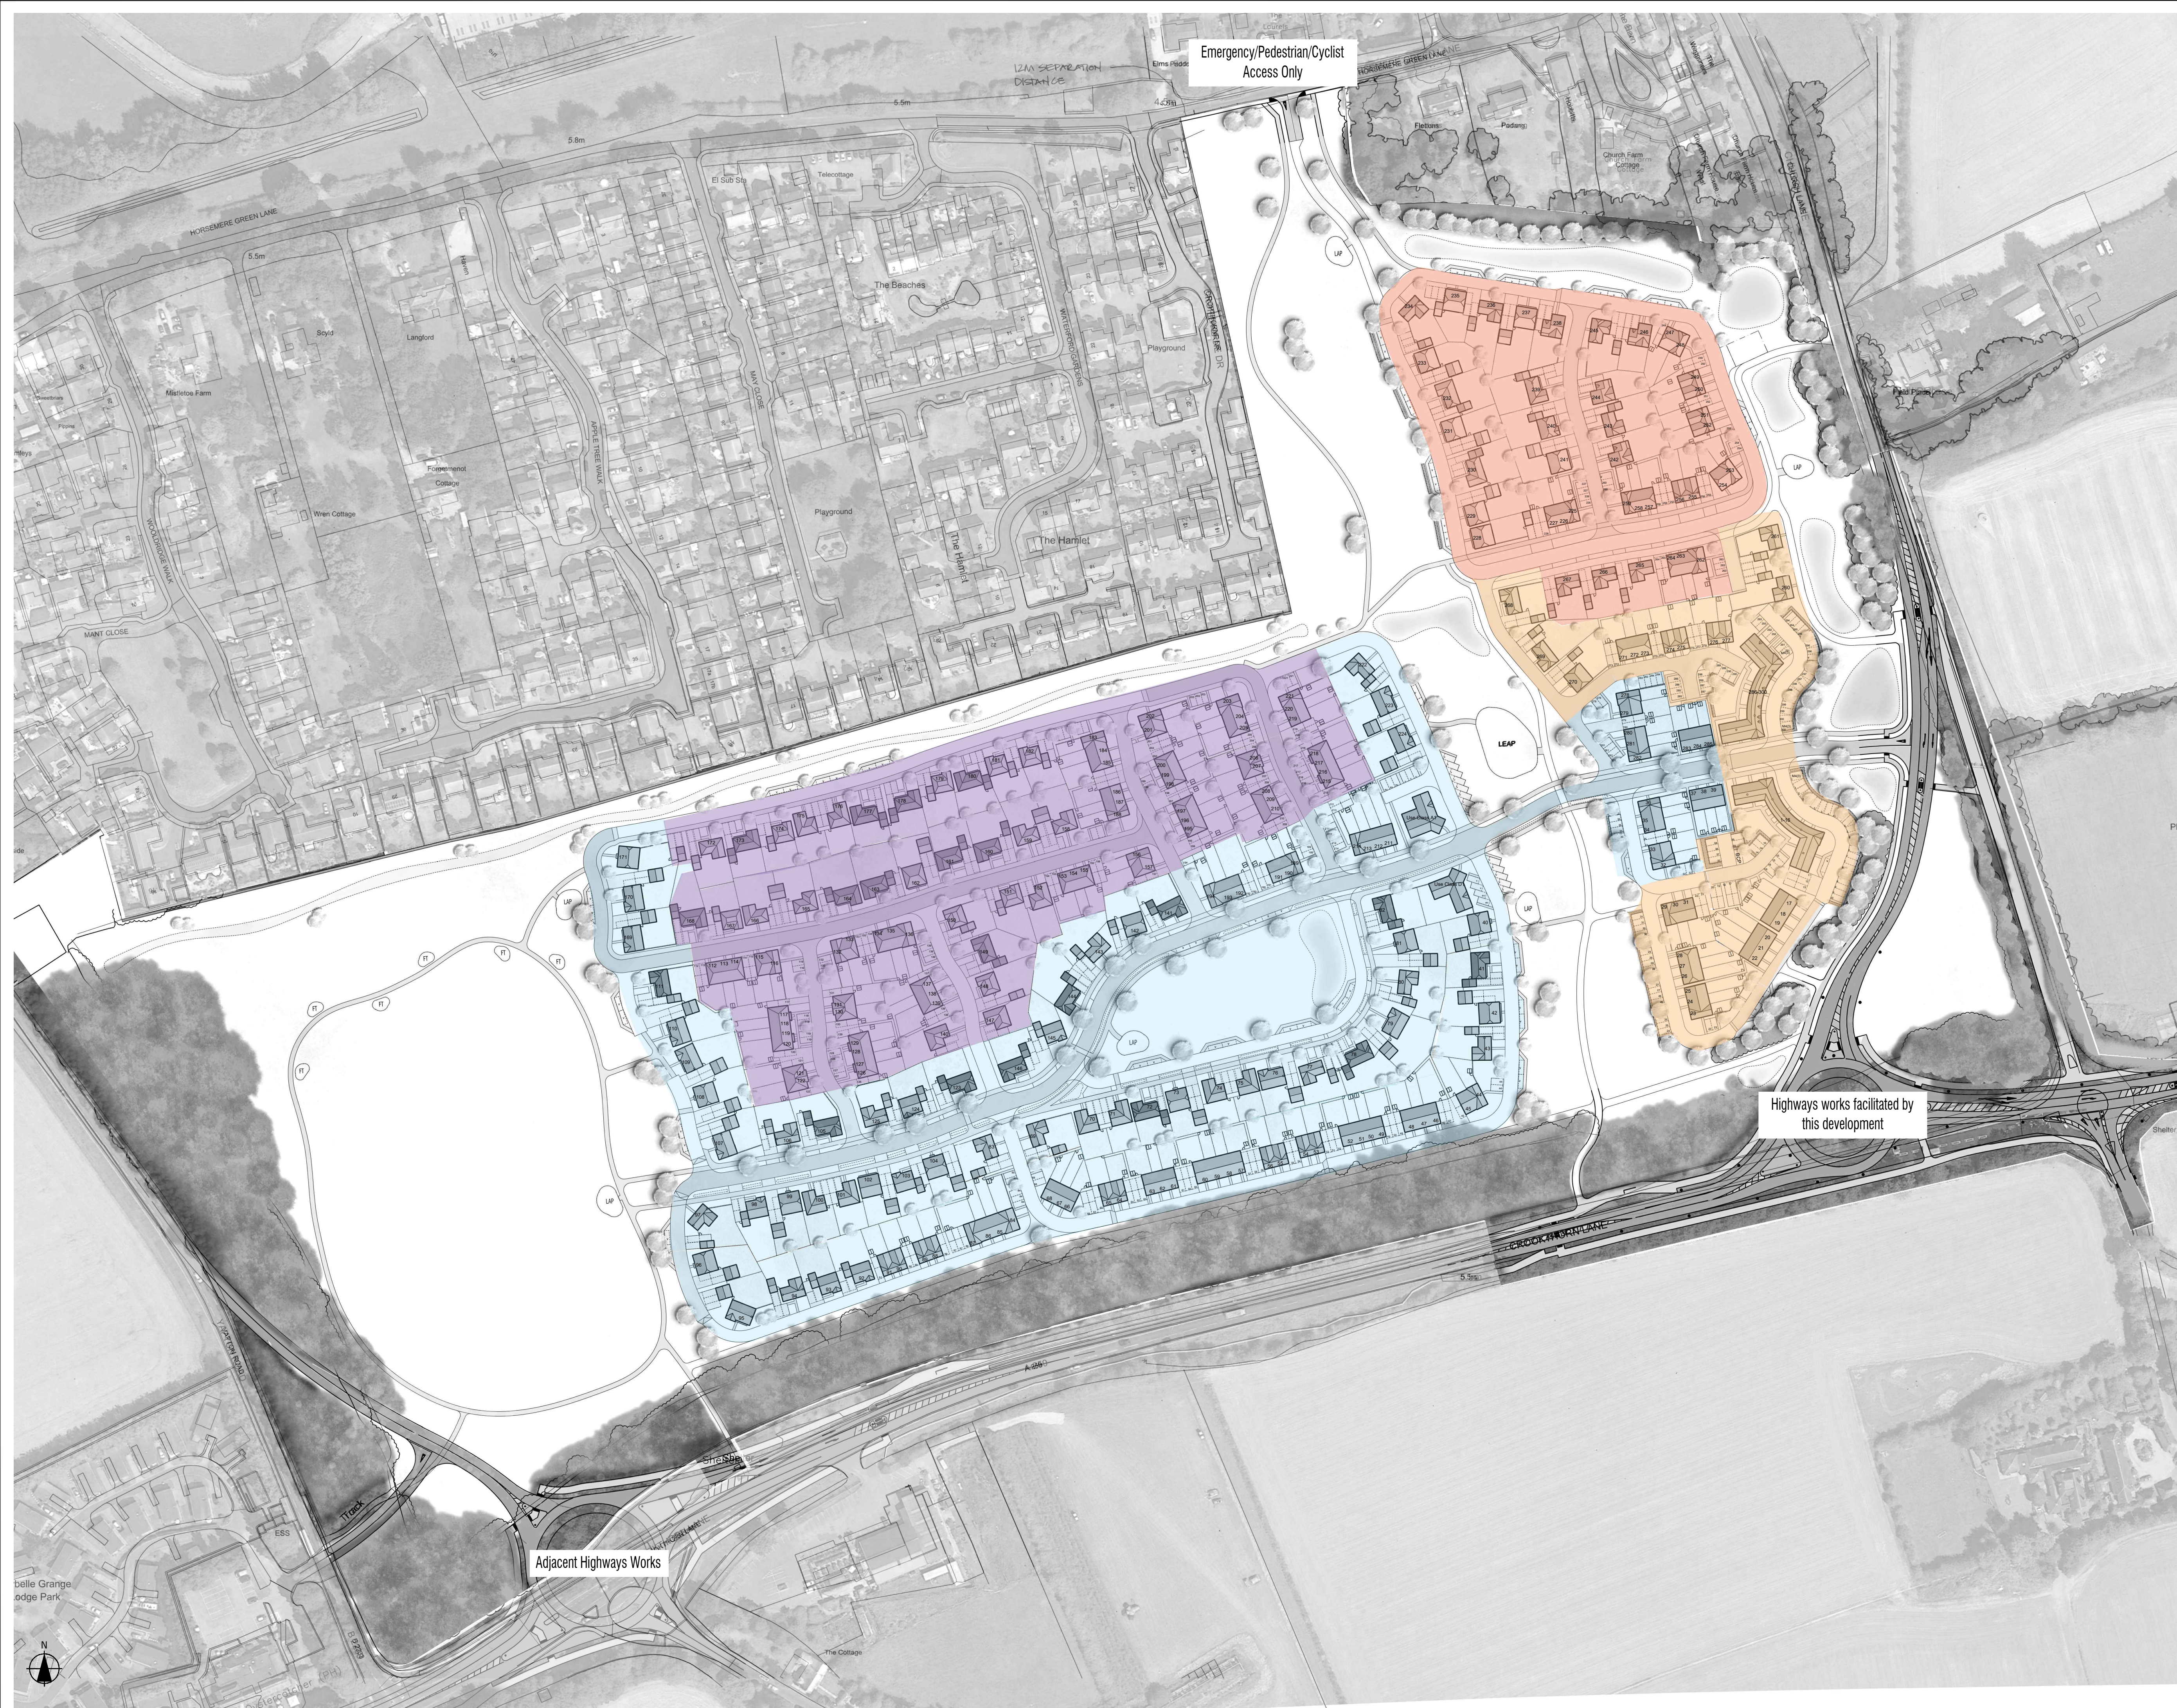

Please Note:

This drawing must not be scaled, dimensions to be checked on site and any discrepancies are to be highlighted to the Architect prior to construction.

Prior to the commencement of any works, the Contractor is to check and / or determine all construction details including checking existing site levels and dimensions.

This drawing is to be read in conjunction with all other project drawings, construction notes and / or project specifications including those by other project consultants and specialists. All discrepancies should be reported immediately.

Design subject to detail development / approval. Measurements and accommodation schedules subject to amendments following coordinated input by others. Costings cannot be finalised until approval / confirmation by relevant authorities and Client.

- Character Area 1 (CA1) - Arrival
- Character Area 2 (CA2) - The Avenue
- Character Area 3 (CA3) - Countryside Cottages
- Character Area 4 (CA4) - Farmyard Lanes

C	Amended to client comments	08.06.22	DY/HJE
B	Amended to client's comments	27.05.22	VP/HJE
A	Updated to revised site plan	11.05.22	VP/HJE

Rev.	Description	DATE	DB / CB
------	-------------	------	---------

Date Apr '22
Drawn By/Checked By VP / HJE
Scale 1:1250 @ A1

Revision C

Project Land at Climping Littlehampton

Title Character Areas Plan

Dwg# 20.050.89

Status Planning

hgp
01329 283 225
email@hgp-architects.co.uk
www.hgp-architects.co.uk

HGP Architects Ltd.
Copyright Reserved

FOREMAN HOMES
Unit 1, Station Industrial Park
Duncan Road, Park Gate
SO31 1BX
0330 333 7365
info@foremanhomes.co.uk