


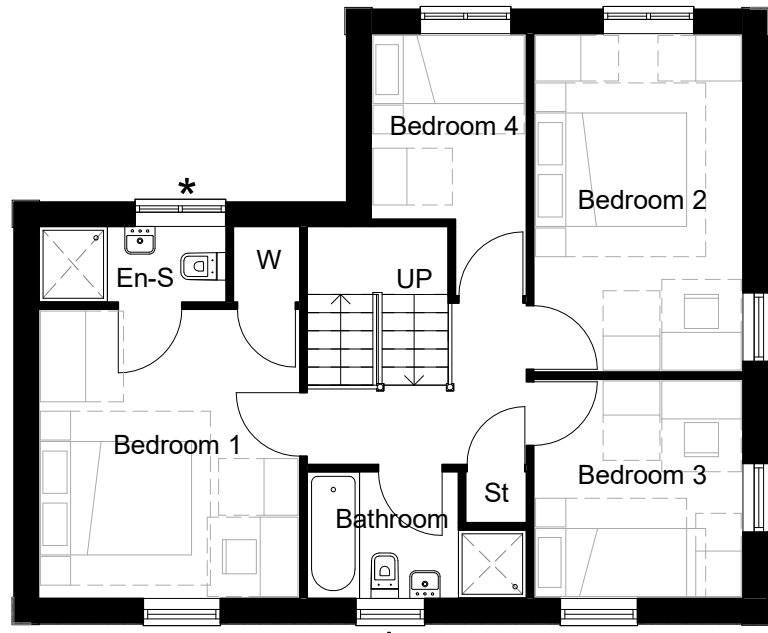


Level 01-First Floor
1 : 100



Front Elevation
1 : 100



Side Elevation B
1 : 100

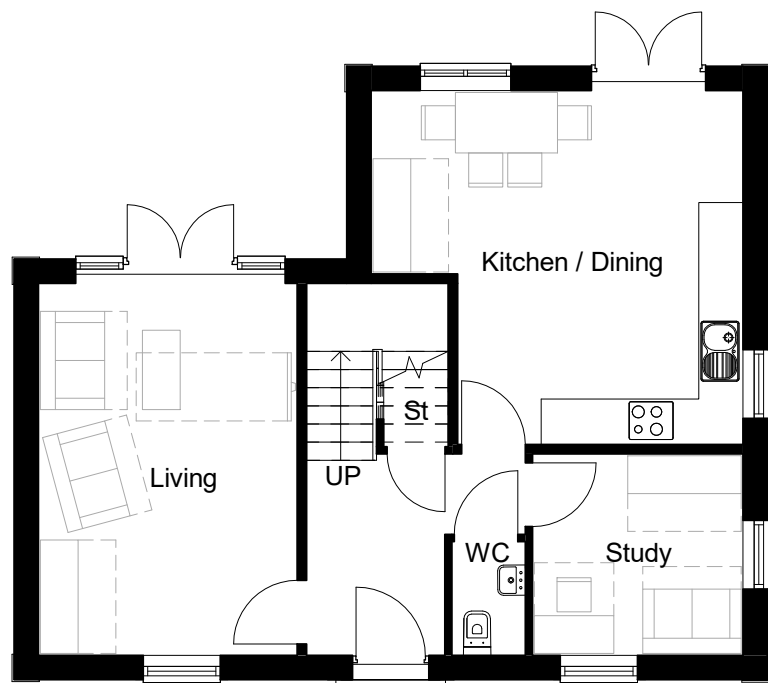


Level 00-Ground Floor
1 : 100



Rear Elevation
1 : 100



Side Elevation A
1 : 100

 

Please Note:

This drawing must not be scaled, dimensions to be checked on site and any discrepancies are to be highlighted to the Architect prior to construction.

Topographical / Ordnance Survey information shown has been prepared by a third party, HGP accept no responsibility for accuracy or completeness of the survey.

This drawing is to be read in conjunction with all other project drawings, construction notes and / or project specifications including those by other project consultants and specialists. All discrepancies should be reported immediately.

Design subject to detail development / approval. Measurements and accommodation schedules subject to amendments following coordinated input by others. Costings cannot be finalised until approval /confirmation by relevant authorities and Client.

Area Schedule		
Name	Level	Area
HT C	Level 00-Ground Floor	58 m ²
HT C	Level 01-First Floor	58 m ²
		117 m ²

Legend

CA1 : Character Area 1, Arrival

Handing as follows:

As: 222, 260

Handed: 261

★ Obscure glazing

Brick to be English bond of a sympathetic colour to local buildings

Rev.	Description	DATE	DB	CB
D	Amended to client comments	23.05.22	DY	HJE
C	Door amended	25.04.22	VP	HJE
B	Design amended	16.03.22	VP	HJE
A	Amended to client's comments	25.08.21	DY	HJE

Date Jul '21

Drawn By/Checked By VP/ HJE

Scale 1 : 100@ A2

Revision

Project Land at Climping

Title House Type C (CA1) - Floor Plans and Elevations

Dwg# 20.050.10

Status Planning



Unit 1, Station Industrial Park
Duncan Road, Park Gate,
Hampshire, SO31 1BX
info@foremanhomes.co.uk



Unit 1, Station Industrial Park
Duncan Road, Park Gate,
Hampshire, SO31 1BX
info@foremanhomes.co.uk