




Front Elevation
1 : 100

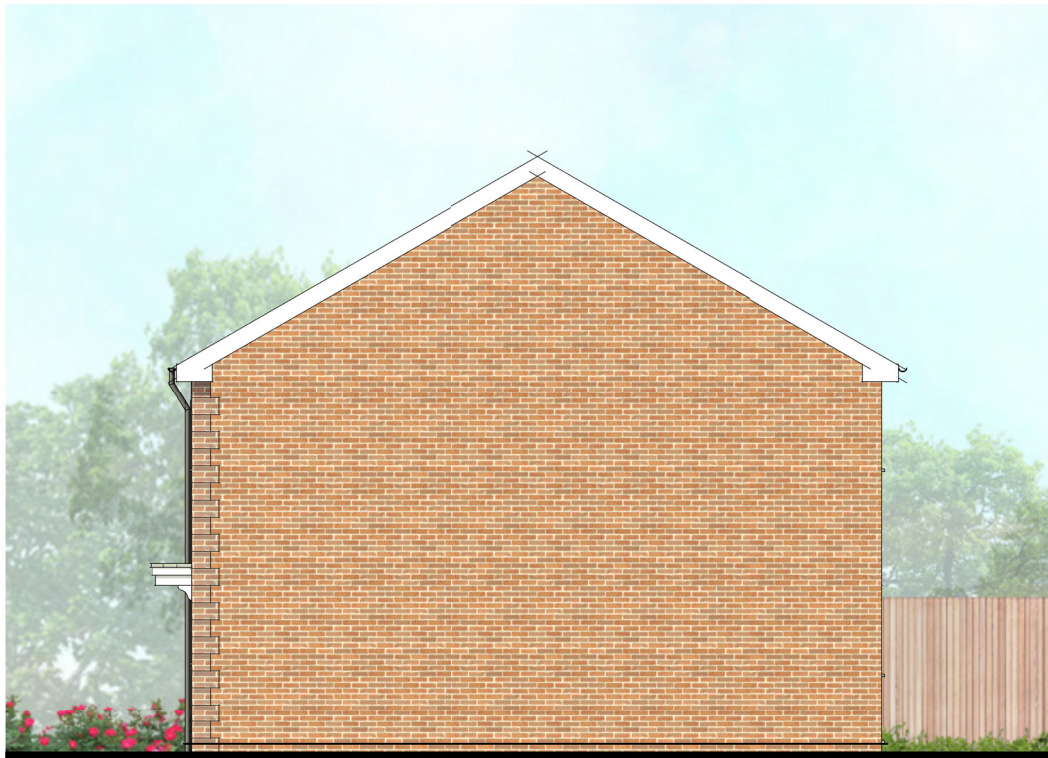


Side Elevation A
1 : 100



Side Elevation B
1 : 100



Rear Elevation
1 : 100

 

Please Note:

This drawing must not be scaled, dimensions to be checked on site and any discrepancies are to be highlighted to the Architect prior to construction.

Topographical / Ordnance Survey information shown has been prepared by a third party, HGP accept no responsibility for accuracy or completeness of the survey.

This drawing is to be read in conjunction with all other project drawings, construction notes and / or project specifications including those by other project consultants and specialists. All discrepancies should be reported immediately.

Design subject to detail development / approval. Measurements and accommodation schedules subject to amendments following coordinated input by others. Costings cannot be finalised until approval /confirmation by relevant authorities and Client.

Area Schedule		
Name	Level	Area
2 Bed Terrace	Level 00-Ground Floor	35 m²
2 Bed Terrace	Level 01-First Floor	35 m²
		70 m²

Legend

CA2: Character Area 2, The Avenue

Handing as follows:

As: 49-52

Handed: N/A

★ Obscure glazing

Brick to be Stretcher bond of a sympathetic colour to local buildings Dwellings to be M4(2) compliant

Rev.	Description	DATE	DB	CB
C	Amended to client comments	23.05.22	DY	HJE
B	Amended to client comments	10.03.21	DY	HJE
A	Design amended	02.02.21	DY	HJE

Date Jul '21
Drawn By/Checked By DY/ HJE
Scale 1 : 100@ A2
Revision c
Project Land at Climping
Title Block H (CA2) - Elevations
Dwg# 20.050.32
Status Planning



Unit 1, Station Industrial Park
Duncan Road, Park Gate,
Hampshire, SO31 1BX
info@foremanhomes.co.uk



Unit 1, Station Industrial Park
Duncan Road, Park Gate,
Hampshire, SO31 1BX
info@foremanhomes.co.uk