





Front Elevation
1 : 100

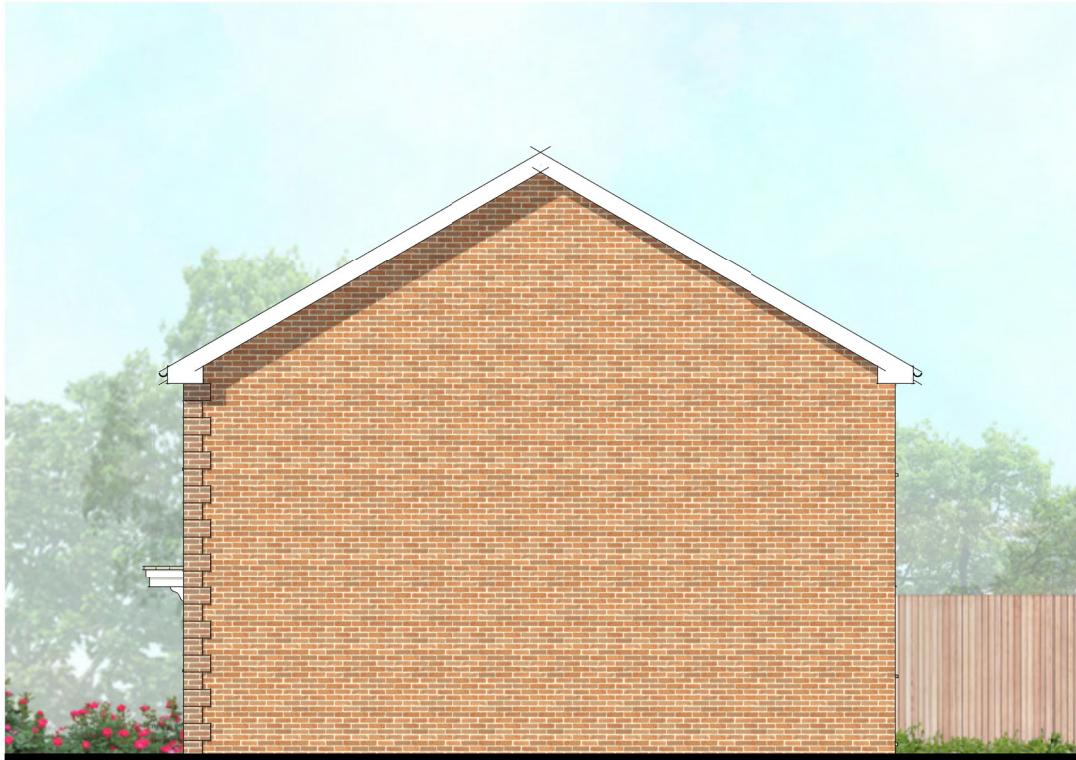


Side Elevation A
1 : 100



Rear Elevation
1 : 100

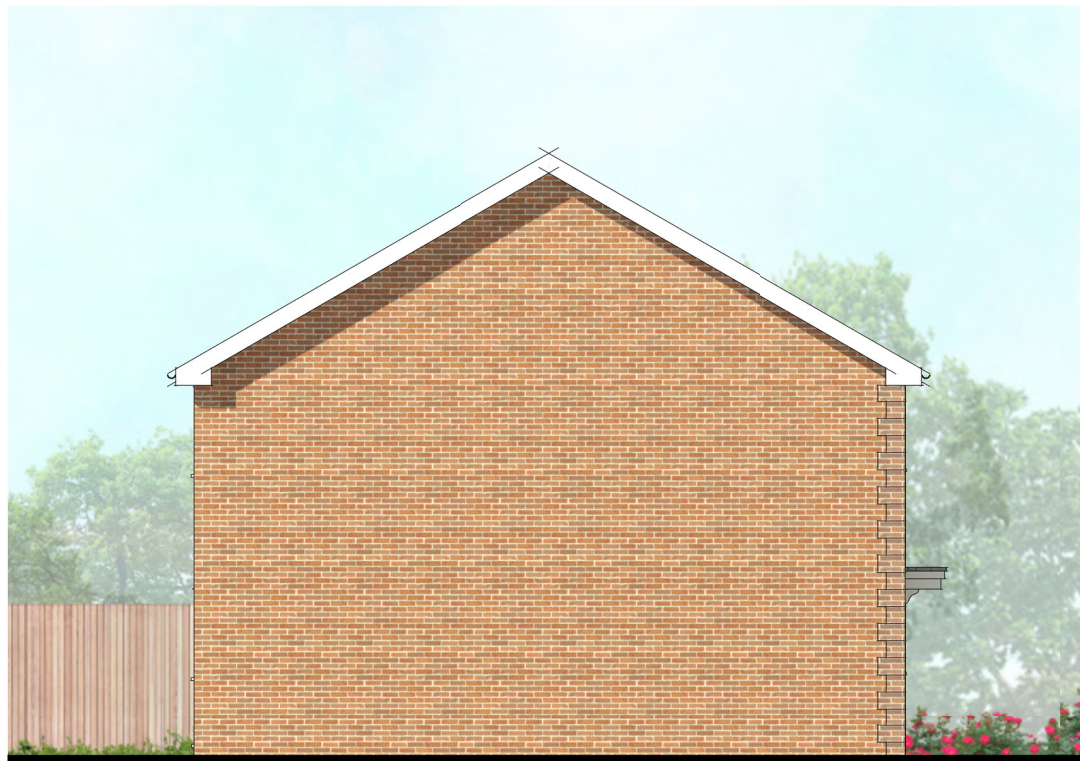

Side Elevation B
1 : 100

 

Please Note:

This drawing must not be scaled, dimensions to be checked on site and any discrepancies are to be highlighted to the Architect prior to construction.

Topographical / Ordnance Survey information shown has been prepared by a third party, HGP accept no responsibility for accuracy or completeness of the survey.

This drawing is to be read in conjunction with all other project drawings, construction notes and / or project specifications including those by other project consultants and specialists. All discrepancies should be reported immediately.

Design subject to detail development / approval. Measurements and accommodation schedules subject to amendments following coordinated input by others. Costings cannot be finalised until approval /confirmation by relevant authorities and Client.

Area Schedule		
Name	Level	Area
3 Bed Terrace	Level 00-Ground Floor	42 m²
3 Bed Terrace	Level 01-First Floor	42 m²
		84 m²

Legend

CA2 : Character Area 2, The Avenue

Handing as follows:

As: 57-60

Handed: N/A

★ Obscure glazing

Brick to be stretcher bond of a sympathetic colour to local buildings

B	Amended as per client comments	27.05.22	DY	HJE
A	Design amended	10.03.22	DY	HJE
Rev.	Description	DATE	DB	CB

Date Jul '21
Drawn By/Checked By DY/ HJE
Scale 1 : 100@ A2
Revision B
Project Land at Climping
Title Block O (CA2) - Elevations
Dwg# 20.050.38
Status Planning



Unit 1, Station Industrial Park
Duncan Road, Park Gate,
Hampshire, SO31 1BX
info@foremanhomes.co.uk



Unit 1, Station Industrial Park
Duncan Road, Park Gate,
Hampshire, SO31 1BX
info@foremanhomes.co.uk