


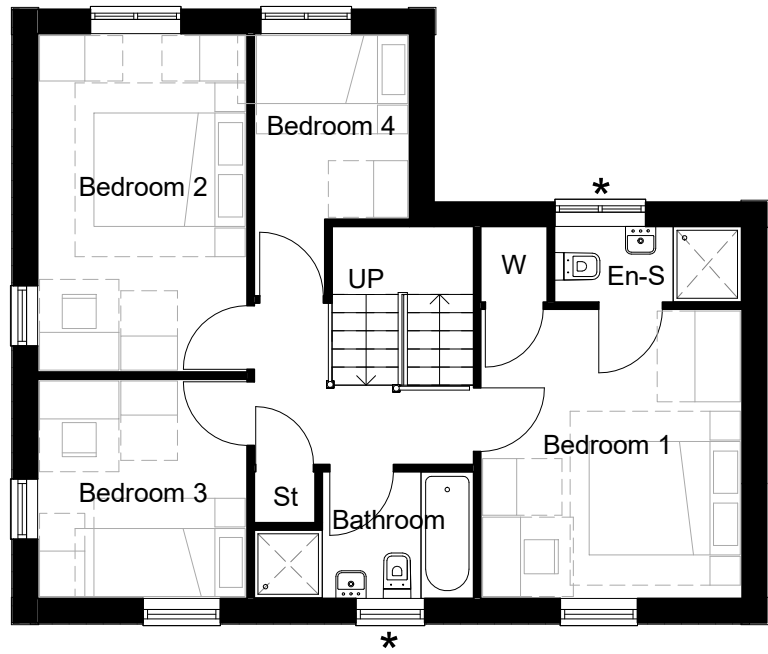


Level 01-First Floor
1 : 100



Front Elevation
1 : 100



Side Elevation B
1 : 100

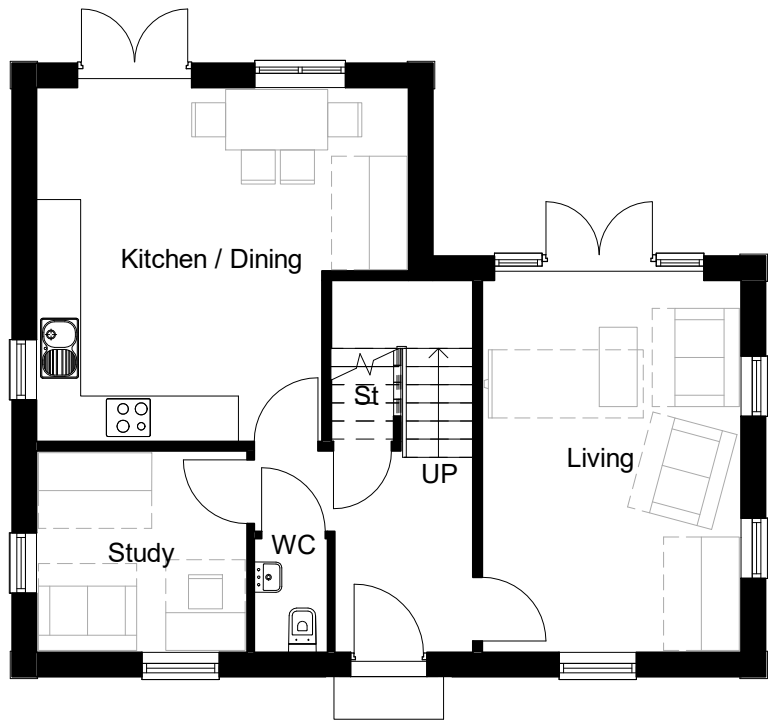


Level 00-Ground Floor
1 : 100



Rear Elevation
1 : 100



Side Elevation A
1 : 100

 

Please Note:

This drawing must not be scaled, dimensions to be checked on site and any discrepancies are to be highlighted to the Architect prior to construction.

Topographical / Ordnance Survey information shown has been prepared by a third party, HGP accept no responsibility for accuracy or completeness of the survey.

This drawing is to be read in conjunction with all other project drawings, construction notes and / or project specifications including those by other project consultants and specialists. All discrepancies should be reported immediately.

Design subject to detail development / approval. Measurements and accommodation schedules subject to amendments following coordinated input by others. Costings cannot be finalised until approval /confirmation by relevant authorities and Client.

Area Schedule		
Name	Level	Area
HT C	Level 00-Ground Floor	58 m ²
HT C	Level 01-First Floor	58 m ²
		117 m ²

Legend

CA2 : Character Area 2, The Avenue

Handing as follows:

As: 97

Handed: N/A

★ Obscure glazing

Brick to be stretcher bond of a sympathetic colour to local buildings

Front elevation to be flint

Rev.	Description	DATE	DB	CB
C	Amended as per client comments	23.05.22	DY	HJE
B	Door amended	25.04.22	VP	HJE
A	Design amended	28.01.22	VP	HJE

Date Jul '21

Drawn By/Checked By VP/ HJE

Scale 1 : 100@ A2

Revision c

Project Land at Climping

Title Wayfinding Building HT C (CA2) - Floor Plans and Elevations

Dwg # 20.050.40

Status Planning



Unit 1, Station Industrial Park
Duncan Road, Park Gate,
Hampshire, SO31 1BX
info@foremanhomes.co.uk



Unit 1, Station Industrial Park
Duncan Road, Park Gate,
Hampshire, SO31 1BX
info@foremanhomes.co.uk