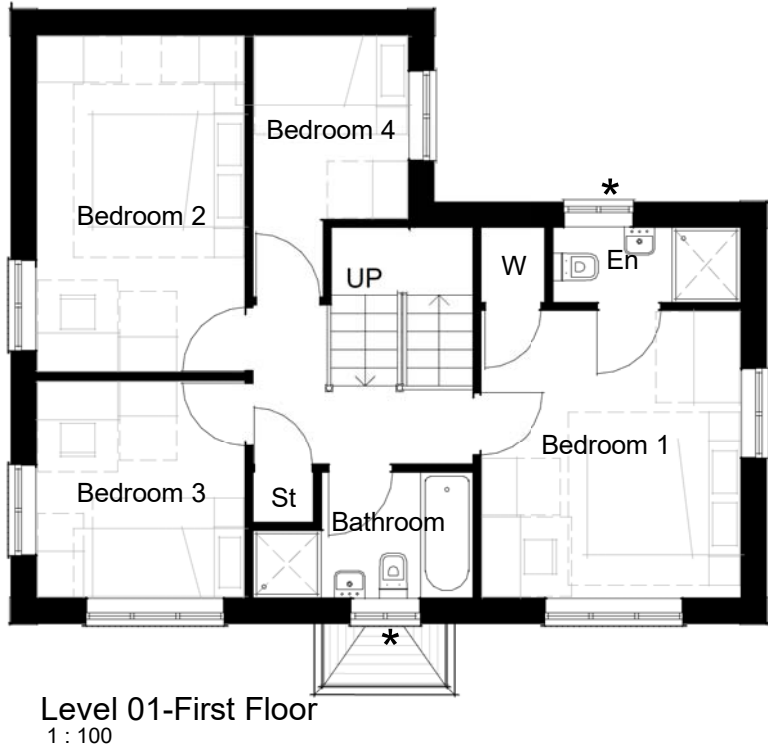


Please Note:

This drawing must not be scaled, dimensions to be checked on site and any discrepancies are to be highlighted to the Architect prior to construction.

Topographical / Ordnance Survey information shown has been prepared by a third party, HGP accept no responsibility for accuracy or completeness of the survey.

This drawing is to be read in conjunction with all other project drawings, construction notes and / or project specifications including those by other project consultants and specialists. All discrepancies should be reported immediately.

Design subject to detail development / approval. Measurements and accommodation schedules subject to amendments following coordinated input by others. Costings cannot be finalised until approval /confirmation by relevant authorities and Client.

Area Schedule		
Name	Level	Area
HT Cv	Level 00-Ground Floor	58 m ²
HT Cv	Level 01-First Floor	58 m ²
		117 m ²

Legend

CA3 : Character Area 3, Countryside Cottages

Handing as follows:

As: 245

Handed: N/A

★ Obscure glazing

Please note: This house type is a corner-turning unit, and therefore Side Elevation B faces the rear garden.

F	Amended to clients comments	07.06.22	HE	HJE
E	Amended to client comments	24.0.5.22	DY	HJE
D	Tax window removed	25.04.22	VP	HJE
C	Additional windows added to Rear Elevation and Side Elevation B	18.03.22	VP	HJE
B	Design amended	02.02.22	VP	HJE
A	Rear Elevation and Side Elevation B labels switched. Note added.	06.09.21	VP	HJE

Rev.	Description	DATE	DB	CB
------	-------------	------	----	----

Date July '21

Drawn By/Checked By VP/ HJE

Scale 1 : 100@ A2

Revision F

Project Land at Climping

Title House Type C Variant (CA3) - Plans and Elevations

Dwg # 20.050.46

Status Planning

Furzehall Farm, Wickham Road
Fareham, Hampshire
PO16 7JH

01529 283 225
email@hgp-architects.co.uk
www.hgp-architects.co.uk

HGP Architects Ltd. Copyright Reserved

Unit 1, Station Industrial Park
Duncan Road, Park Gate,
Hampshire, SO31 1BX

info@foremanhomes.co.uk