


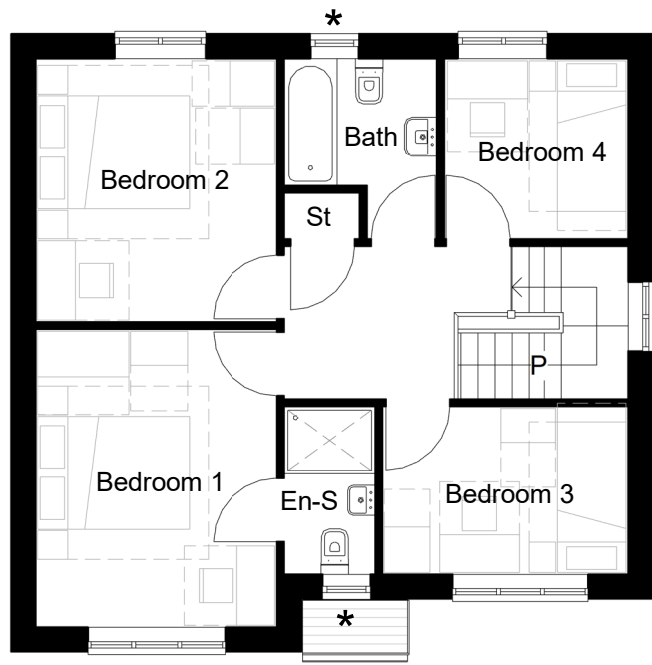


Level 01-First Floor
1 : 100



Front Elevation
1 : 100



Side Elevation A
1 : 100

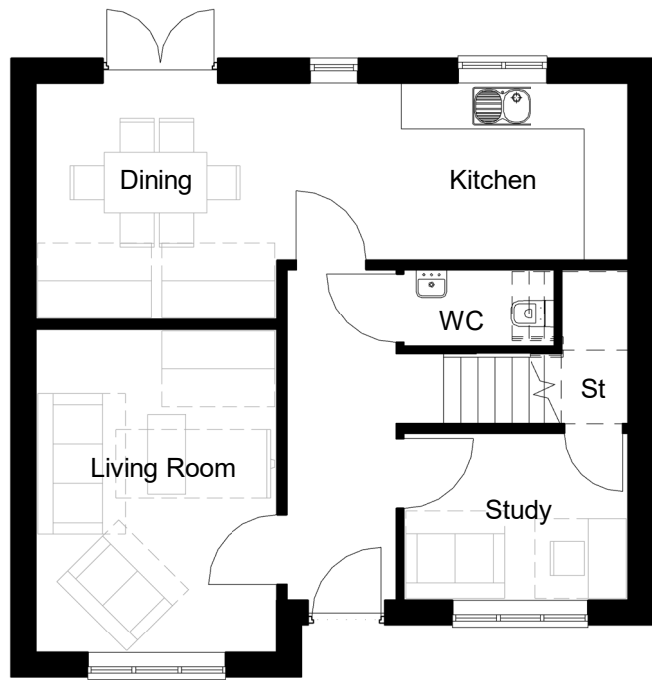


Level 00-Ground Floor
1 : 100



Side Elevation B
1 : 100



Rear Elevation
1 : 100

 

Please Note:

This drawing must not be scaled, dimensions to be checked on site and any discrepancies are to be highlighted to the Architect prior to construction.

Topographical / Ordnance Survey information shown has been prepared by a third party, HGP accept no responsibility for accuracy or completeness of the survey.

This drawing is to be read in conjunction with all other project drawings, construction notes and / or project specifications including those by other project consultants and specialists. All discrepancies should be reported immediately.

Design subject to detail development / approval. Measurements and accommodation schedules subject to amendments following coordinated input by others. Costings cannot be finalised until approval / confirmation by relevant authorities and Client.

Area Schedule		
Name	Level	Area
HT E	Level 00-Ground Floor	56 m ²
HT E	Level 01-First Floor	56 m ²
		112 m ²

Legend

CA3 : Character Area 3, Countryside Cottages

Handing as follows:

As: 240

Handed: N/A

★ Obscure glazing

Brick to be stretcher bond of a sympathetic colour to local buildings

Rev.	Description	DATE	DB	CB
C	Amended to client comments	24.05.22	DY	HJE
B	Design amended	02.02.22	VP	HJE
A	Plans amended to clarify window above stair	06.09.21	VP	HJE

Date: Jul '21

Drawn By/Checked By: VP/ HJE

Scale: 1 : 100@ A2

Revision: c

Project: Land at Climping

Title: House Type E (CA3) - Floor Plans and Elevations

Dwg#: 20.050.47

Status: Planning



hgp

Unit 1, Station Industrial Park
Duncan Road, Park Gate,
Hampshire, SO31 1BX
info@foremanhomes.co.uk

Unit 1, Station Industrial Park
Duncan Road, Park Gate,
Hampshire, SO31 1BX
info@foremanhomes.co.uk

Unit 1, Station Industrial Park
Duncan Road, Park Gate,
Hampshire, SO31 1BX
info@foremanhomes.co.uk