


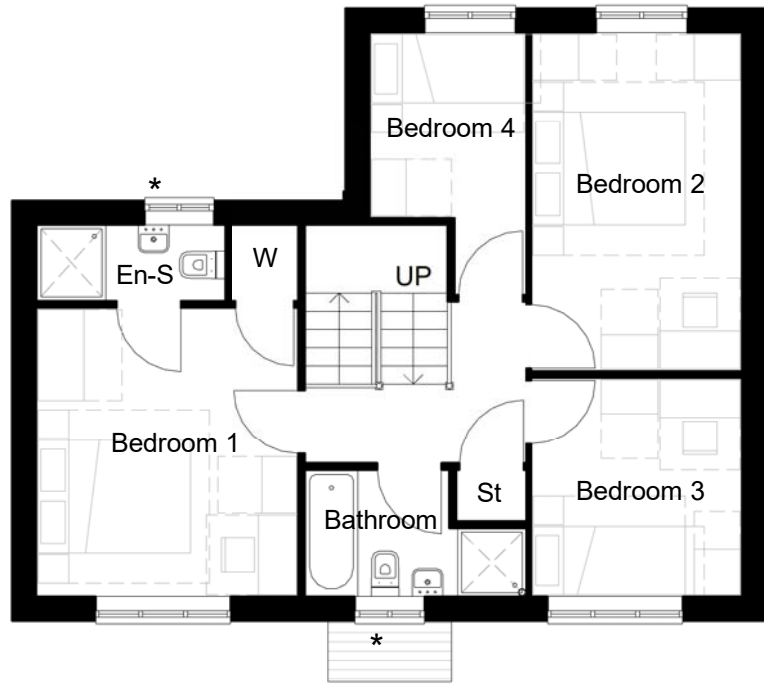


Level 01-First Floor
1 : 100



Front Elevation
1 : 100



Rear Elevation
1 : 100

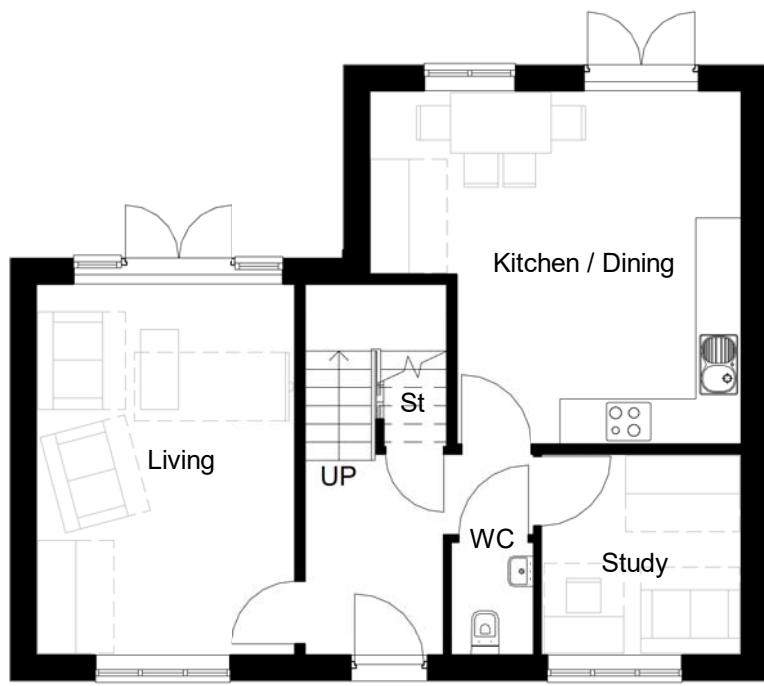


Level 00-Ground Floor
1 : 100



Side Elevation B
1 : 100



Side Elevation A
1 : 100

 

Please Note:

This drawing must not be scaled, dimensions to be checked on site and any discrepancies are to be highlighted to the Architect prior to construction.

Topographical / Ordnance Survey information shown has been prepared by a third party, HGP accept no responsibility for accuracy or completeness of the survey.

This drawing is to be read in conjunction with all other project drawings, construction notes and / or project specifications including those by other project consultants and specialists. All discrepancies should be reported immediately.

Design subject to detail development / approval. Measurements and accommodation schedules subject to amendments following coordinated input by others. Costings cannot be finalised until approval /confirmation by relevant authorities and Client.

Area Schedule		
Name	Level	Area
HT C	Level 00-Ground Floor	58 m²
HT C	Level 01-First Floor	58 m²
		117 m²

Legend

CA4 : Character Area 4, The Lanes

Handing as follows:

As: 158

Handed: 159, 166, 172

★ Obscure glazing

Brick to be Stretcher bond of a sympathetic colour to local buildings

Rev.	Description	DATE	DB	CB
C	Amended to client comments	26.05.22	DY	HJE
B	Door amended	25.04.22	DY	VP
A	Design amended	02.02.22	DY	HJE

Date: Jul '21

Drawn By/Checked By: DY/ HJE

Scale: 1 : 100@ A2

Revision: C

Project: Land at Climping

Title: House Type C (CA4) Plans and Elevations

Dwg #: 20.050.57

Status: Planning

Furzehall Farm, Wickham Road
Fareham, Hampshire
PO16 7JH

01529 283 225
email@hgp-architects.co.uk
www.hgp-architects.co.uk

HGP Architects Ltd. Copyright Reserved

Unit 1, Station Industrial Park
Duncan Road, Park Gate,
Hampshire, SO31 1BX

info@foremanhomes.co.uk