


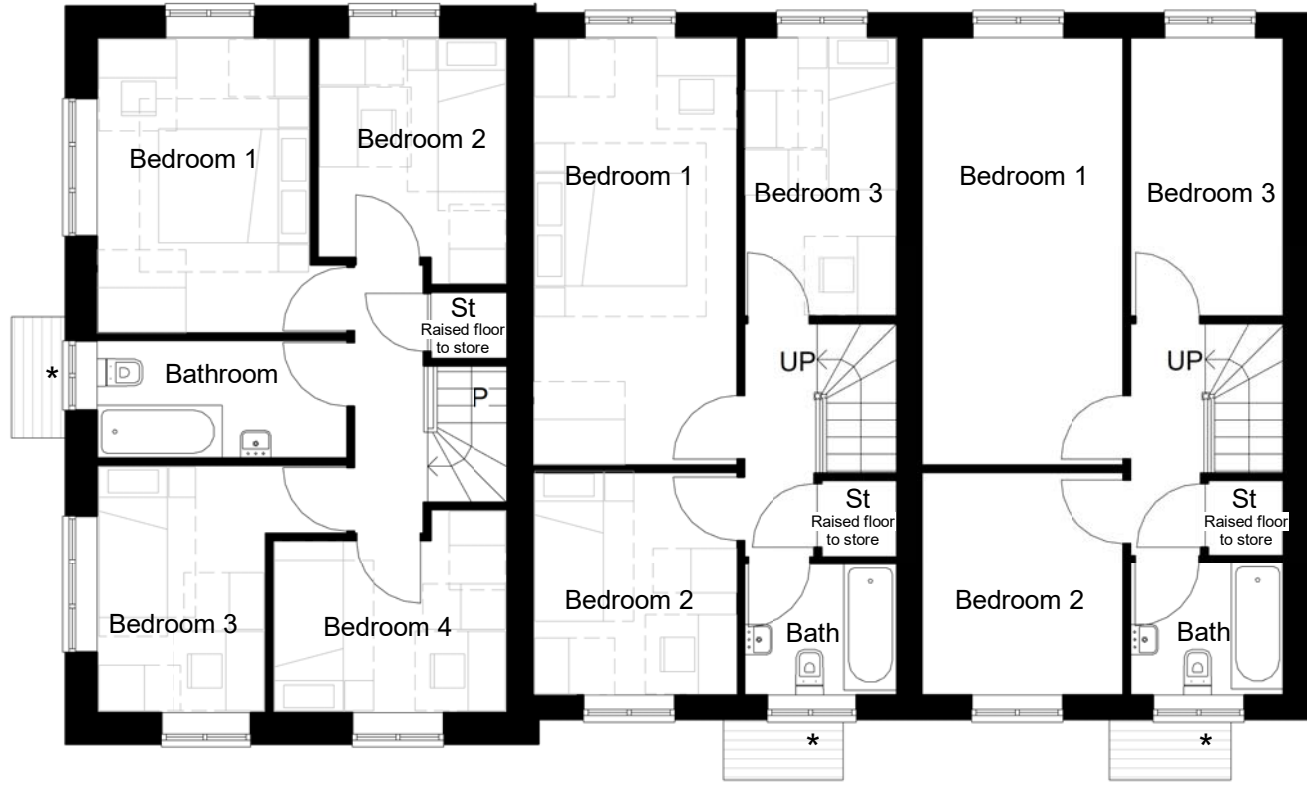


Level 01-First Floor
1 : 100



Front Elevation
1 : 100



Side Elevation A
1 : 100

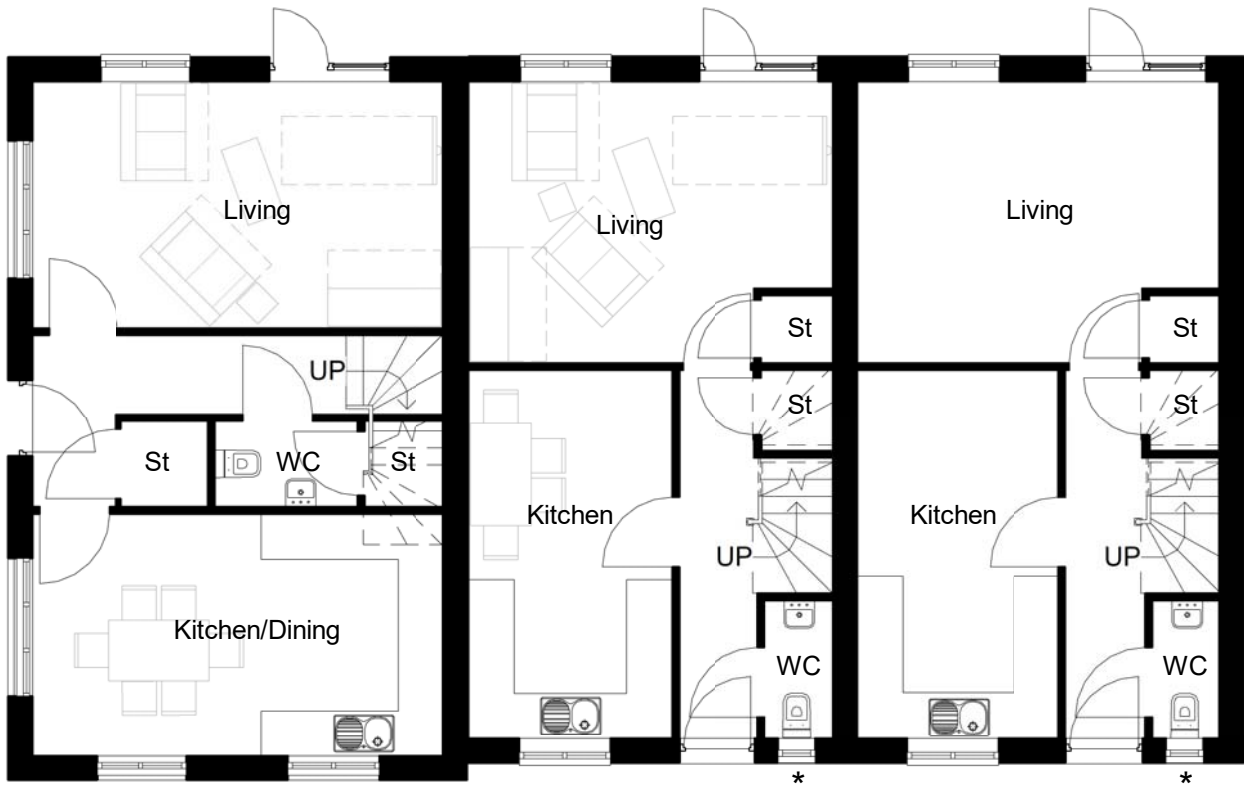


Level 00-Ground Floor
1 : 100



Side Elevation B
1 : 100



Rear Elevation
1 : 100

 

Please Note:

This drawing must not be scaled, dimensions to be checked on site and any discrepancies are to be highlighted to the Architect prior to construction.

Topographical / Ordnance Survey information shown has been prepared by a third party, HGP accept no responsibility for accuracy or completeness of the survey.

This drawing is to be read in conjunction with all other project drawings, construction notes and / or project specifications including those by other project consultants and specialists. All discrepancies should be reported immediately.

Design subject to detail development / approval. Measurements and accommodation schedules subject to amendments following coordinated input by others. Costings cannot be finalised until approval /confirmation by relevant authorities and Client.

Area Schedule		
Name	Level	Area
3 Bed Terrace	Level 00-Ground Floor	42 m ²
3 Bed Terrace	Level 01-First Floor	42 m ²
		84 m ²
4 Bed Corner	Level 00-Ground Floor	49 m ²
4 Bed Corner	Level 01-First Floor	49 m ²
		97 m ²

Legend

CA4: Character Area 4, The Lanes

Handing as follows:

As: 134-136

Handed: 203-205

★ Obscure glazing

Brick to be Stretcher bond of a sympathetic colour to local buildings

Rev.	Description	DATE	DB	CB
E	Amended as clients comments	25.05.22	HE	HJE
D	Doors amended	25.04.22	DY	VP
C	Design amended	10.03.22	DY	HJE
B	Amended as per client comments	18.08.21	DY	HJE
A	Indicative furniture added to layout	11.08.2021	DY	HJE

Date: July '21

Drawn By/Checked By: VP/ HJE

Scale: 1 : 100@ A2

Revision: E

Project: Land at Climping

Title: Block G (CA4) - Floor Plans and Elevations

Dwg #: 20.050.64

Status: Planning

Unit 1, Station Industrial Park
Duncan Road, Park Gate,
Hampshire, SO31 1BX
info@foremanhomes.co.uk

Furzehall Farm, Wickham Road
Fareham, Hampshire
PO16 7JH
01529 383 225
email@hgp-architects.co.uk
www.hgp-architects.co.uk
HGP Architects Ltd. Copyright
Reserved