




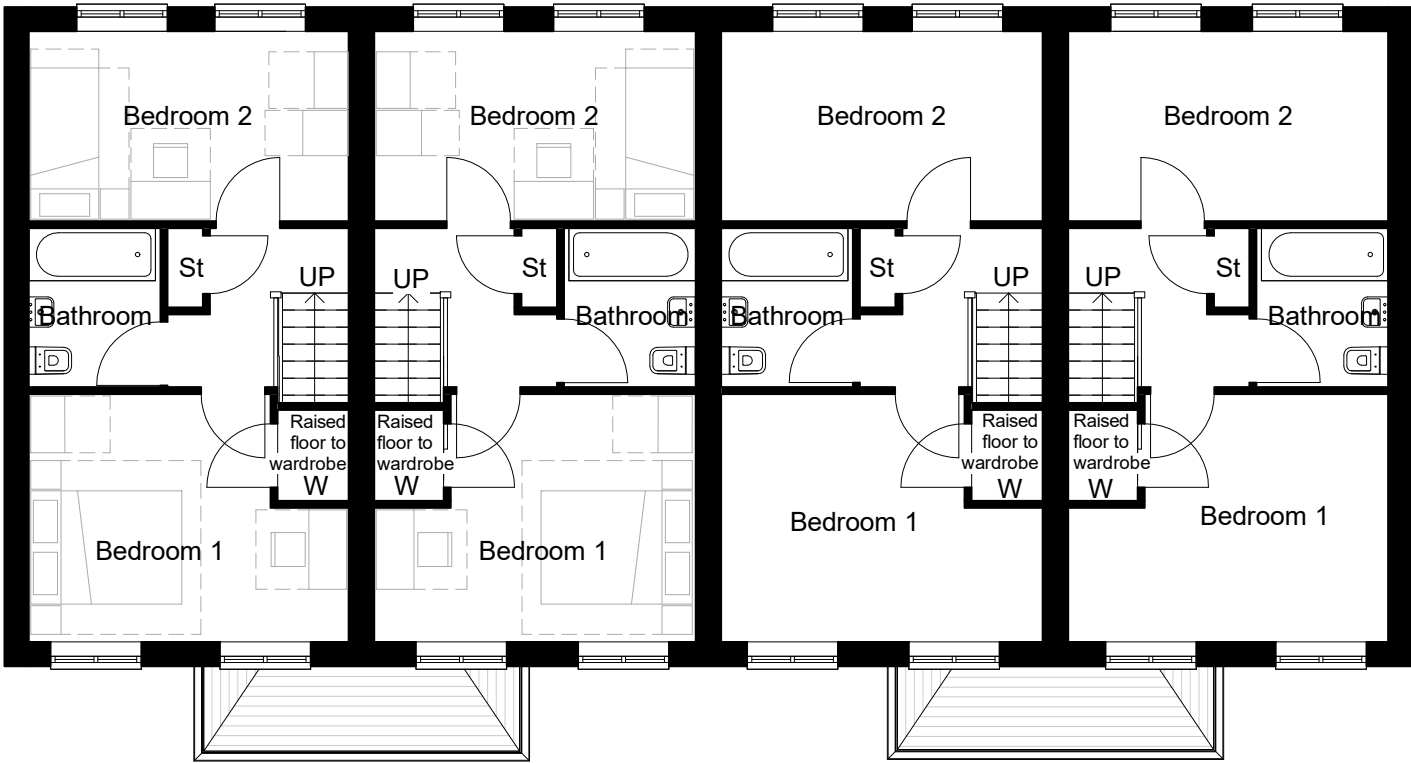

Level 01-First Floor
1 : 100

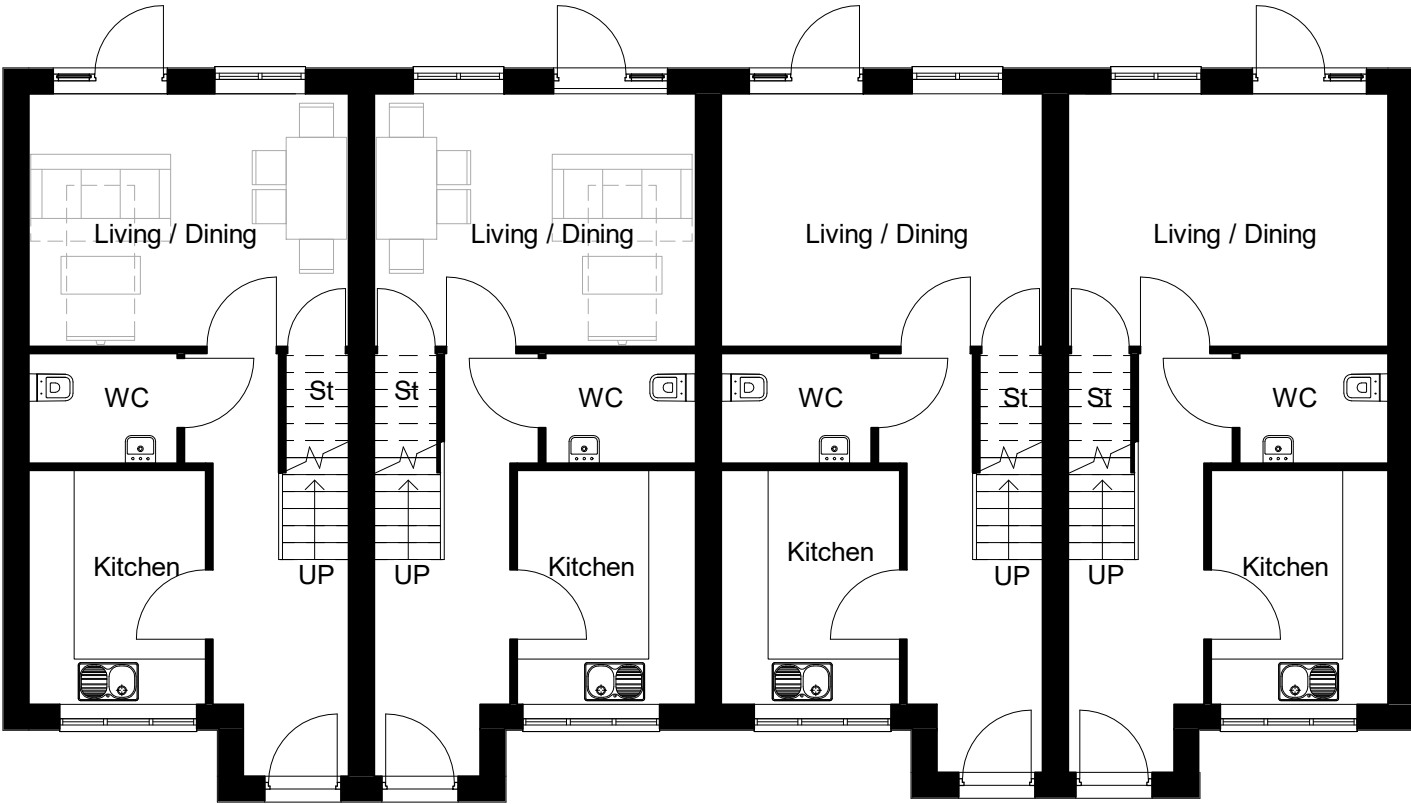

Level 00-Ground Floor
1 : 100

 

Please Note:

This drawing must not be scaled, dimensions to be checked on site and any discrepancies are to be highlighted to the Architect prior to construction.

Topographical / Ordnance Survey information shown has been prepared by a third party, HGP accept no responsibility for accuracy or completeness of the survey.

This drawing is to be read in conjunction with all other project drawings, construction notes and / or project specifications including those by other project consultants and specialists. All discrepancies should be reported immediately.

Design subject to detail development / approval. Measurements and accommodation schedules subject to amendments following coordinated input by others. Costings cannot be finalised until approval /confirmation by relevant authorities and Client.

Area Schedule		
Name	Level	Area
2 Bed House	Level 00-Ground Floor	36 m ²
2 Bed House	Level 01-First Floor	34 m ²
		70 m ²

Legend

CA4: Character Area 4, The Lanes

Handing as follows:

As: 117-120, 126-129, 215-218

Handed: N/A

★ Obscure glazing

Brick to be Stretcher bond of a sympathetic colour to local buildings

Dwellings to be M4(2) Compliant

B	Amended as clients comments	25.05.22	HE	HJE
A	Design amended	02.02.22	DY	HJE
Rev.	Description	DATE	DB	CB

Date Jul '21

Drawn By/Checked By VP/ HJE

Scale 1 : 100@ A2

Revision B

Project Land at Climping

Title Block H (CA4) - Floor Plans

Dwg# 20.050.66

Status Planning



hgp

Unit 1, Station Industrial Park
Duncan Road, Park Gate,
Hampshire, SO31 1BX
info@foremanhomes.co.uk

Unit 1, Station Industrial Park
Duncan Road, Park Gate,
Hampshire, SO31 1BX
info@foremanhomes.co.uk

Unit 1, Station Industrial Park
Duncan Road, Park Gate,
Hampshire, SO31 1BX
info@foremanhomes.co.uk