


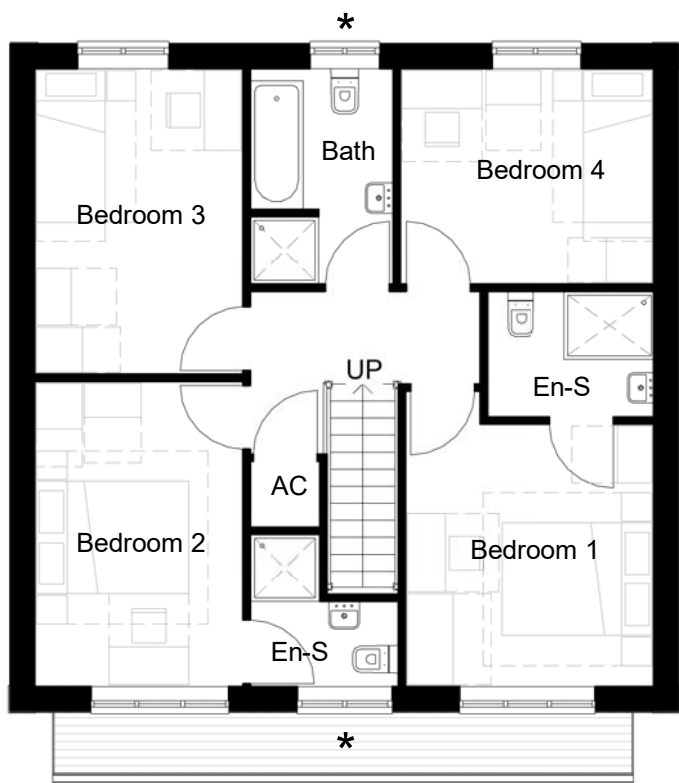

Level 01-First Floor
1 : 100



Front Elevation
1 : 100



Side Elevation A
1 : 100




Level 00-Ground Floor
1 : 100



Rear Elevation
1 : 100



Side Elevation B
1 : 100

 

Please Note:

This drawing must not be scaled, dimensions to be checked on site and any discrepancies are to be highlighted to the Architect prior to construction.

Topographical / Ordnance Survey information shown has been prepared by a third party, HGP accept no responsibility for accuracy or completeness of the survey.

This drawing is to be read in conjunction with all other project drawings, construction notes and / or project specifications including those by other project consultants and specialists. All discrepancies should be reported immediately.

Design subject to detail development / approval. Measurements and accommodation schedules subject to amendments following coordinated input by others. Costings cannot be finalised until approval /confirmation by relevant authorities and Client.

Area Schedule		
Name	Level	Area
HT F	Level 00-Ground Floor	70 m ²
HT F	Level 01-First Floor	68 m ²
		137 m ²

Legend

CA4 : Character Area 4, The Lanes

Handing as follows:

As: 162

Handed: N/A

★ Obscure glazing

Brick to be Stretcher bond of sympathetic colour to local buildings

Painted brick to first floor

Rev.	Description	DATE	DB	CB
D	Amended to client's comments	30.05.22	VP	HJE
C	Door amended	25.04.22	DY	VP
B	House type changed	22.02.22	VP	HJE
A	Amended as per client comments	18.08.21	DY	HJE

Date Jul '21

Drawn By/Checked By DY/ HJE

Scale 1 : 100@ A2

Revision D

Project Land at Climping

Title Wayfinding Building HT F (CA4) Floor Plans and Elevations

Dwg # 20.050.69

Status Planning

Furzehall Farm, Wickham Road
Fareham, Hampshire
PO16 7JH

01529 283 225
email@hgp-architects.co.uk
www.hgp-architects.co.uk

HGP Architects Ltd. Copyright
Reserved

Unit 1, Station Industrial Park
Duncan Road, Park Gate,
Hampshire, SO31 1BX

info@foremanhomes.co.uk