


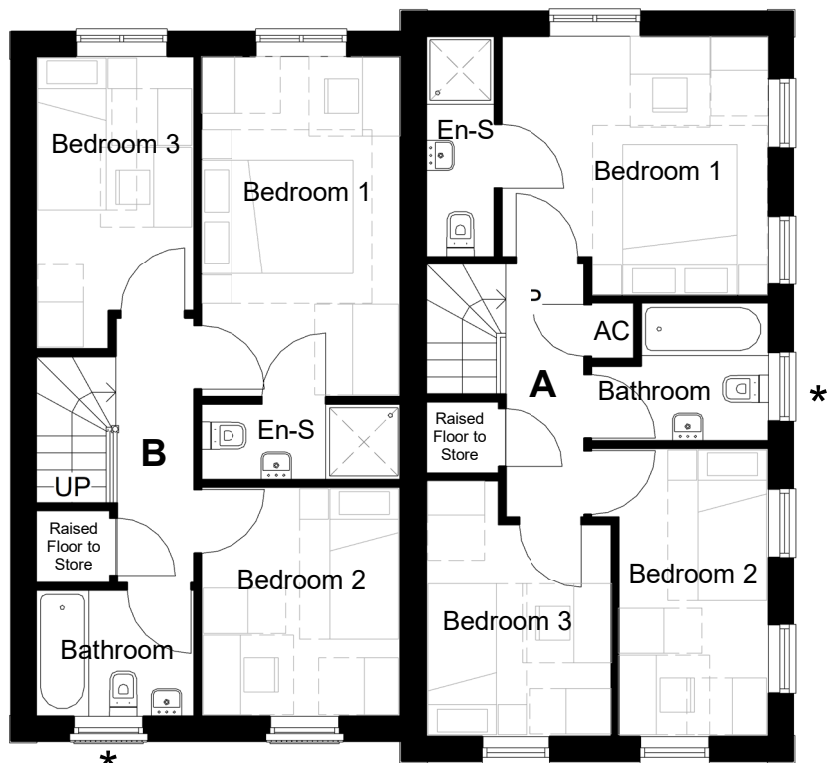


Level 01-First Floor
1 : 100



Front Elevation
1 : 100



Side Elevation A
1 : 100

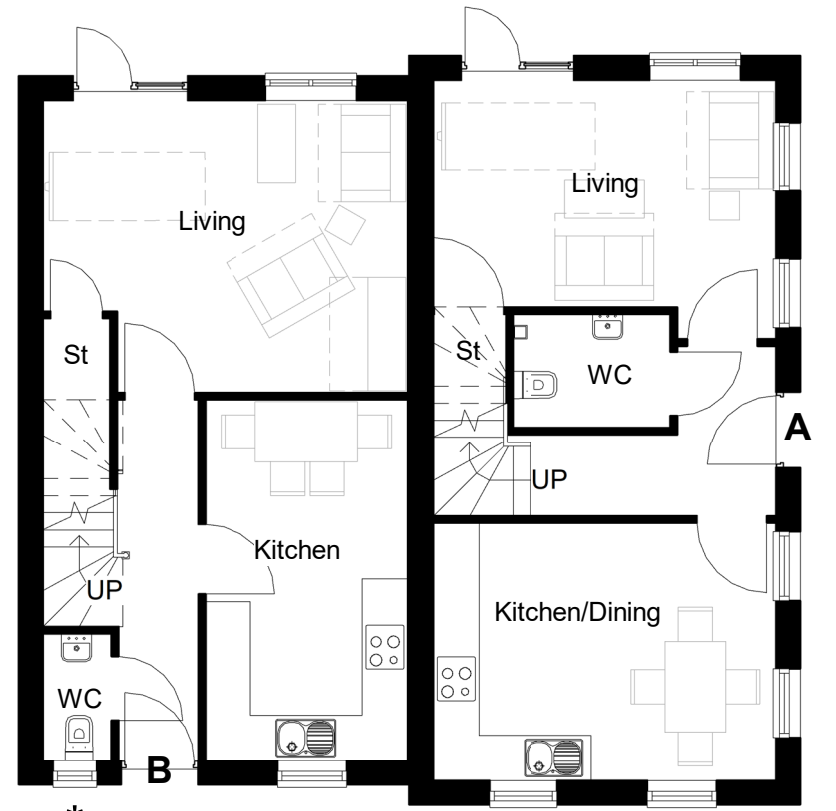


Level 00-Ground Floor
1 : 100



Rear Elevation
1 : 100



Side Elevation B
1 : 100

 

Please Note:

This drawing must not be scaled, dimensions to be checked on site and any discrepancies are to be highlighted to the Architect prior to construction.

Topographical / Ordnance Survey information shown has been prepared by a third party, HGP accept no responsibility for accuracy or completeness of the survey.

This drawing is to be read in conjunction with all other project drawings, construction notes and / or project specifications including those by other project consultants and specialists. All discrepancies should be reported immediately.

Design subject to detail development / approval. Measurements and accommodation schedules subject to amendments following coordinated input by others. Costings cannot be finalised until approval / confirmation by relevant authorities and Client.

Area Schedule		
Name	Level	Area
3 Bed Semi A	Level 00-Ground Floor	42 m ²
3 Bed Semi A	Level 01-First Floor	42 m ²
		84 m ²
3 Bed Semi B	Level 00-Ground Floor	42 m ²
3 Bed Semi B	Level 01-First Floor	42 m ²
		84 m ²

Legend

CA2 : Character Area 2, The Avenue

Handing as follows:

As: 32-33, 44-45

Handed: 278-279

★ Obscure glazing

Brick to be Stretcher bond of a sympathetic colour to local buildings

Corner Dwellings to be M4(2) compliant

Rev.	Description	DATE	DB	CB
D	Eaves height raised	07.09.22	VP	HJE
C	Amended to client comments	23.05.22	DY	HJE
B	Design amended	11.03.22	DY	HJE
A	Furniture layout added	10.08.21	HJE	HE

Date: July '21

Drawn By/Checked By: DY/ HJE

Scale: 1 : 100@ A2

Revision: D

Project: Land at Climping

Title: Block A (CA2) - Floor Plans and Elevations

Dwg#: 20.050.25

Status: Planning

Unit 1, Station Industrial Park
Duncan Road, Park Gate,
Hampshire, SO31 1BX
info@foremanhomes.co.uk