


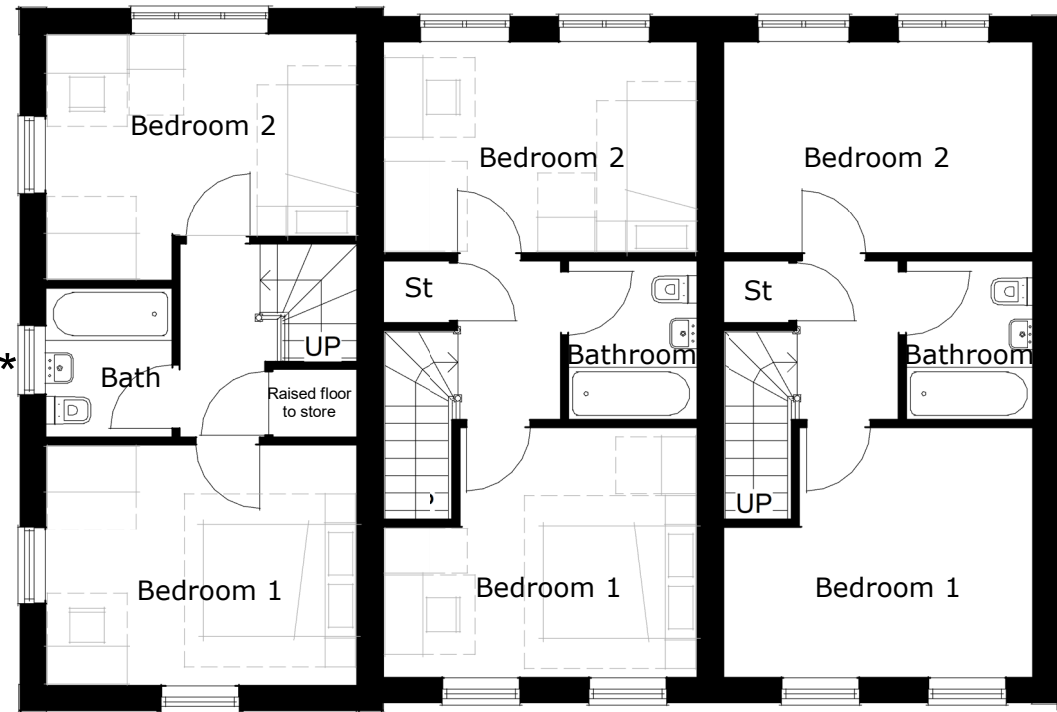


Level 01-First Floor
1 : 100



Front Elevation
1 : 100



Side Elevation A
1 : 100

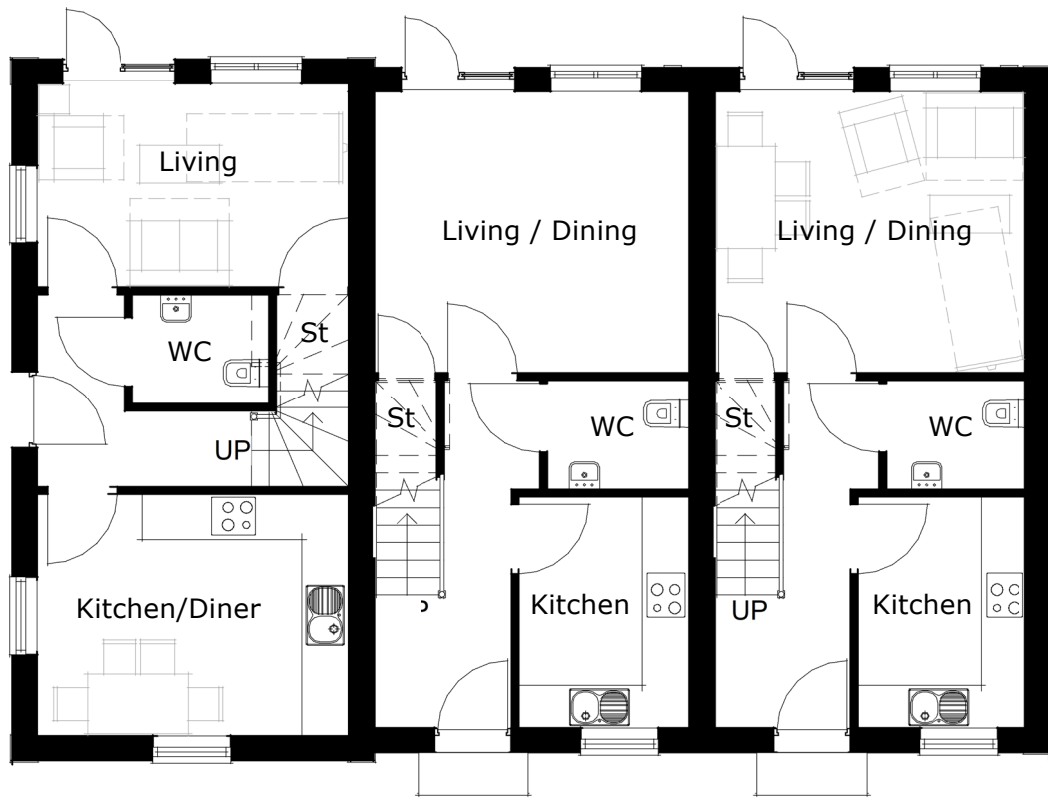


Level 00-Ground Floor
1 : 100



Side Elevation B
1 : 100



Rear Elevation
1 : 100

 

Please Note:

This drawing must not be scaled, dimensions to be checked on site and any discrepancies are to be highlighted to the Architect prior to construction.

Topographical / Ordnance Survey information shown has been prepared by a third party, HGP accept no responsibility for accuracy or completeness of the survey.

This drawing is to be read in conjunction with all other project drawings, construction notes and / or project specifications including those by other project consultants and specialists. All discrepancies should be reported immediately.

Design subject to detail development / approval. Measurements and accommodation schedules subject to amendments following coordinated input by others. Costings cannot be finalised until approval / confirmation by relevant authorities and Client.

Area Schedule		
Name	Level	Area
2 Bed Terrace	Level 00-Ground Floor	35 m²
2 Bed Terrace	Level 01-First Floor	35 m²
		70 m²

Legend

CA2 : Character Area 2, The Avenue

Handing as follows:

As: 34-36,

Handed: 189-191, 280-282

★ Obscure glazing

Brick to be Stretcher bond of a sympathetic colour to local buildings

Dwellings to be M4(2) compliant

Rev.	Description	DATE	DB	CB
F	Amended to client comments	29.06.22	DY	HJE
E	Amended to client comments	13.06.22	DY	HJE
D	Storage amended	07.06.22	HE	HJE
C	Amended to client comments	30.05.22	DY	HJE
B	Door amended	26.04.22	VP	HJE
A	House type changed	08.03.22	VP	HJE

Date Jun '21
Drawn By/Checked By DY/ HJE
Scale 1 : 100@ A2
Revision F
Project Land at Climping
Title Block D (CA2) - Floor Plans & Elevations
Dwg# 20.050.27
Status Planning



Unit 1, Station Industrial Park
Duncan Road, Park Gate,
Hampshire, SO31 1BX
info@foremanhomes.co.uk



Unit 1, Station Industrial Park
Duncan Road, Park Gate,
Hampshire, SO31 1BX
info@foremanhomes.co.uk