


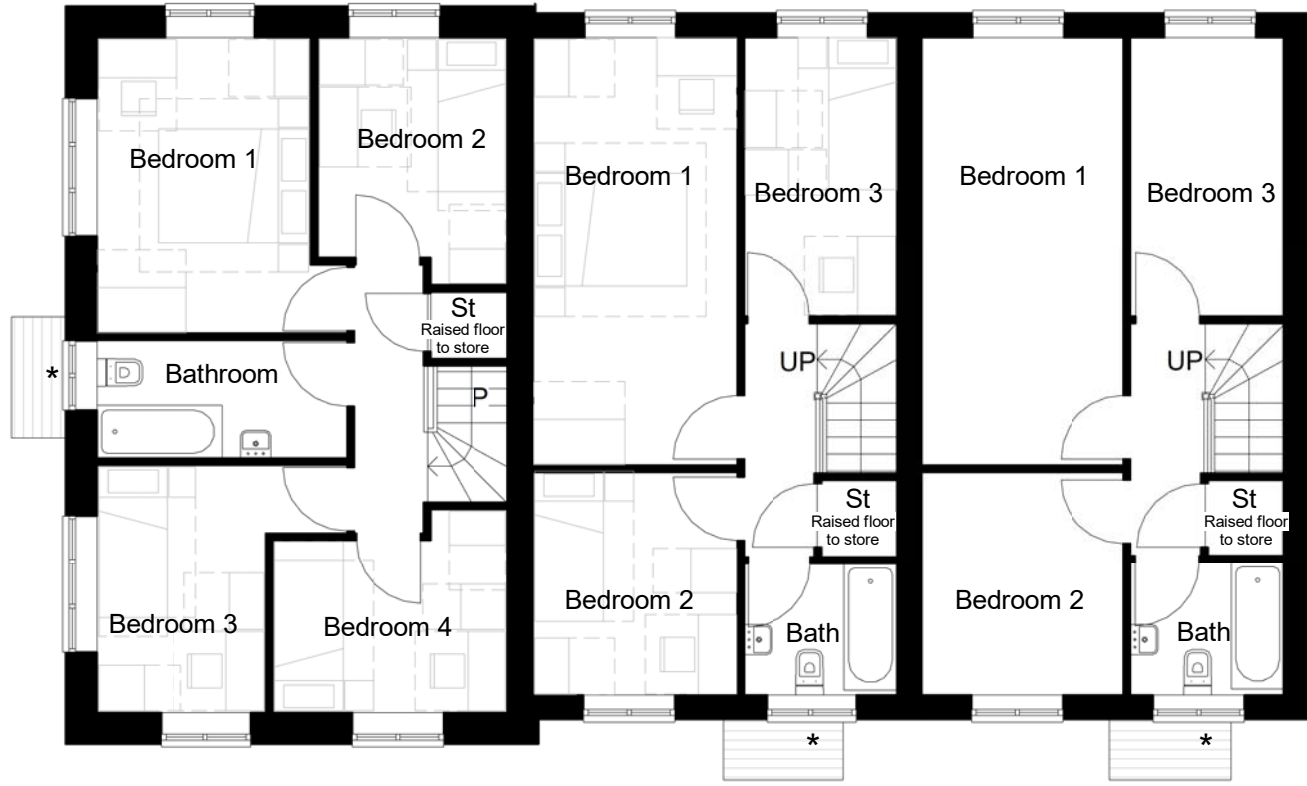


Level 01-First Floor
1 : 100



Front Elevation
1 : 100



Side Elevation A
1 : 100

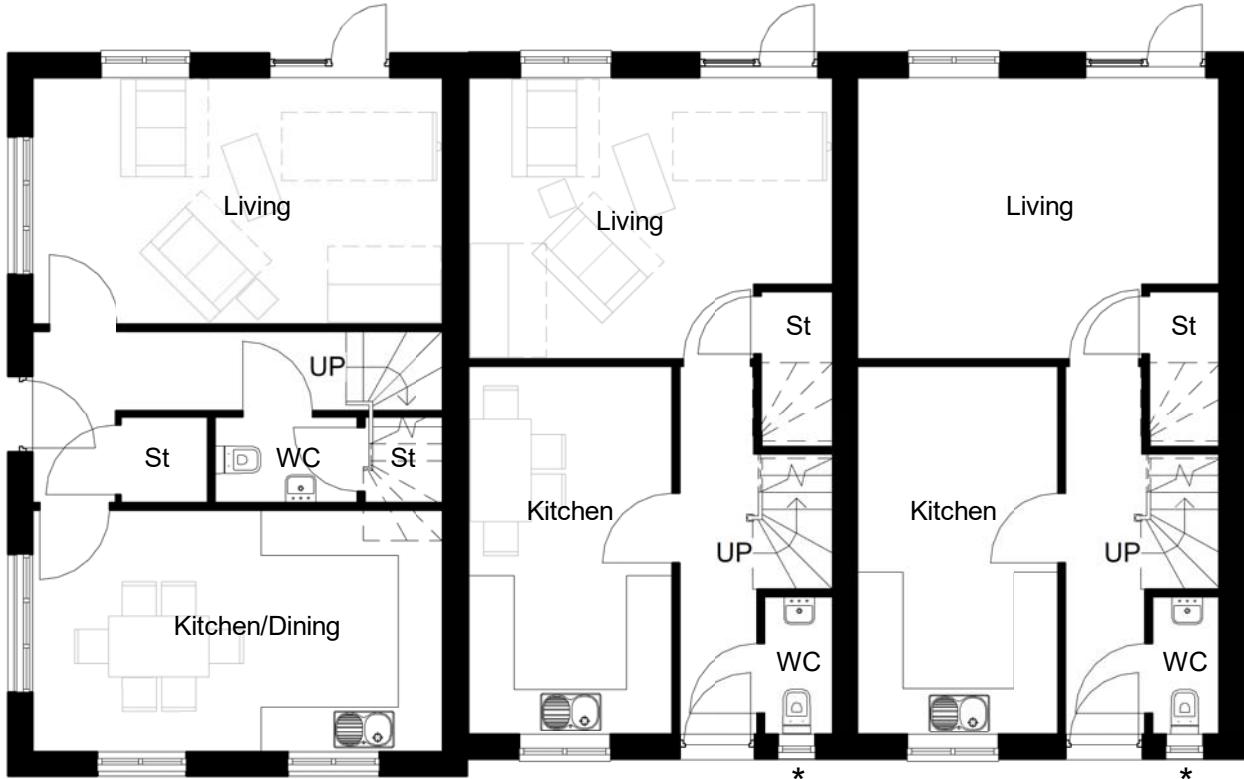


Level 00-Ground Floor
1 : 100



Side Elevation B
1 : 100



Rear Elevation
1 : 100

 

Please Note:

This drawing must not be scaled, dimensions to be checked on site and any discrepancies are to be highlighted to the Architect prior to construction.

Topographical / Ordnance Survey information shown has been prepared by a third party, HGP accept no responsibility for accuracy or completeness of the survey.

This drawing is to be read in conjunction with all other project drawings, construction notes and / or project specifications including those by other project consultants and specialists. All discrepancies should be reported immediately.

Design subject to detail development / approval. Measurements and accommodation schedules subject to amendments following coordinated input by others. Costings cannot be finalised until approval /confirmation by relevant authorities and Client.

Area Schedule		
Name	Level	Area
3 Bed Terrace	Level 00-Ground Floor	42 m²
3 Bed Terrace	Level 01-First Floor	42 m²
		84 m²
4 Bed Corner	Level 00-Ground Floor	49 m²
4 Bed Corner	Level 01-First Floor	49 m²
		97 m²

Legend

CA4: Character Area 4, The Lanes

Handing as follows:

As: 134-136

Handed: 203-205

★ Obscure glazing

Brick to be Stretcher bond of a sympathetic colour to local buildings

Rev.	Description	DATE	DB	CB
G	Amended as per client comments	29.06.22	DY	HJE
F	Amended as per client comments	14.06.22	DY	HJE
E	Amended as clients comments	25.05.22	HE	HJE
D	Doors amended	25.04.22	DY	VP
C	Design amended	10.03.22	DY	HJE
B	Amended as per client comments	18.08.21	DY	HJE
A	Indicative furniture added to layout	11.08.2021	DY	HJE

Date July '21
Drawn By/Checked By VP/ HJE
Scale 1 : 100@ A2
Revision G
Project Land at Climping
Title Block G (CA4) - Floor Plans and Elevations
Dwg # 20.050.64
Status Planning

Unit 1, Station Industrial Park
Duncan Road, Park Gate,
Hampshire, SO31 1BX
info@foremanhomes.co.uk

Unit 1, Station Industrial Park
Duncan Road, Park Gate,
Hampshire, SO31 1BX
info@foremanhomes.co.uk