


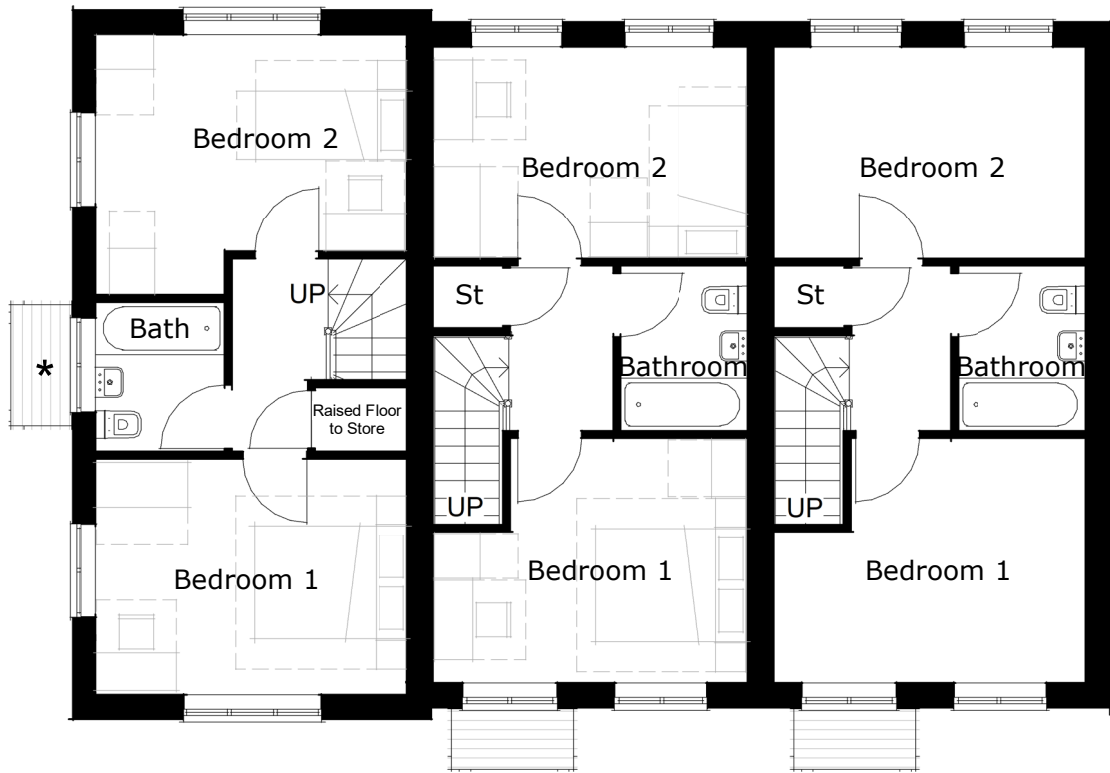


Level 01-First Floor
1 : 100



Front Elevation
1 : 100



Side Elevation A
1 : 100

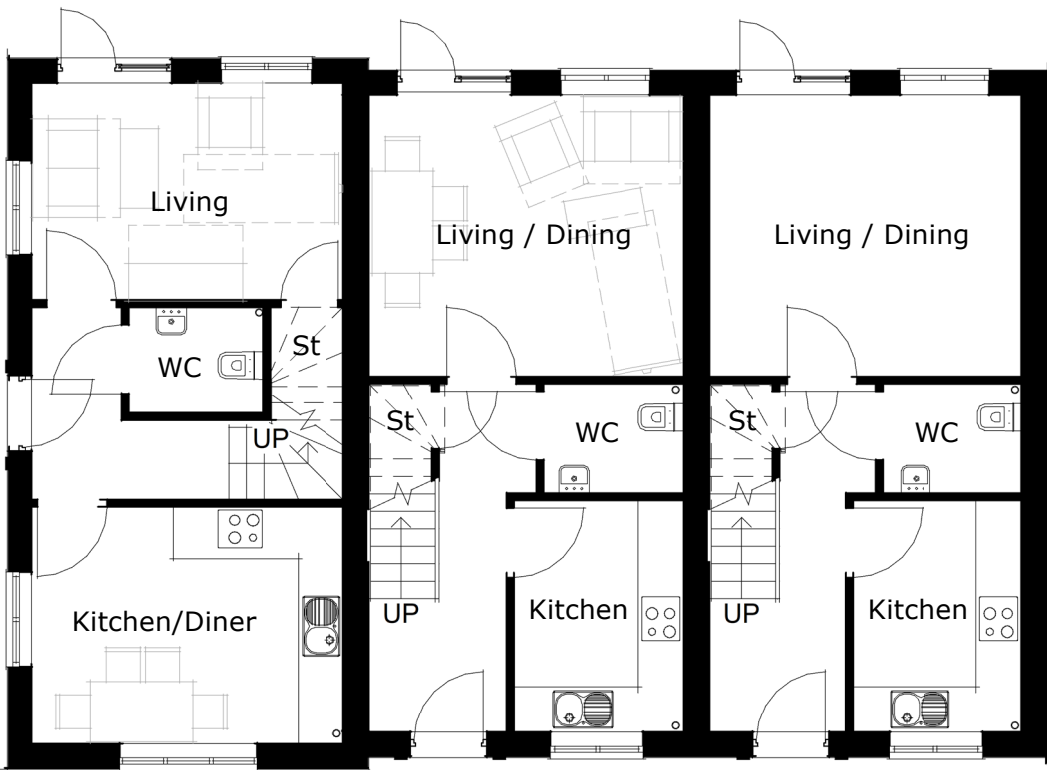


Level 00-Ground Floor
1 : 100



Rear Elevation
1 : 100



Side Elevation B
1 : 100

 

Please Note:

This drawing must not be scaled, dimensions to be checked on site and any discrepancies are to be highlighted to the Architect prior to construction.

Topographical / Ordnance Survey information shown has been prepared by a third party, HGP accept no responsibility for accuracy or completeness of the survey.

This drawing is to be read in conjunction with all other project drawings, construction notes and / or project specifications including those by other project consultants and specialists. All discrepancies should be reported immediately.

Design subject to detail development / approval. Measurements and accommodation schedules subject to amendments following coordinated input by others. Costings cannot be finalised until approval / confirmation by relevant authorities and Client.

Area Schedule		
Name	Level	Area
2 Bed House	Level 00-Ground Floor	35 m ²
2 Bed House	Level 01-First Floor	35 m ²
		70 m ²

Legend

CA4 : Character Area 4, The Lanes

Handing as follows:

As: 186-188, 219-221

Handed:N/A

★ Obscure glazing

Brick to be Stretcher bond of a sympathetic colour to local buildings

Dwellings to be M4(2) Compliant

G	Roof raised	29.09.22	VP	HJE
F	Amended as client comments	14.06.22	DY	HJE
E	Amended as clients comments	26.05.22	VP	HJE
D	Plot numbers amended	11.05.22	VP	HJE
C	Doors amended	25.04.22	DY	VP
B	House type changed	09.03.21	DY	HJE
A	Indicative furniture added to layout	10.08.21	DY	HJE
Rev.	Description	DATE	DB	CB

Date Jul '21

Drawn By/Checked By DY/ HJE

Scale 1 : 100@ A2

Revision G

Project Land at Climping

Title Block D (CA4) - Floor Plans & Elevations

Dwg# 20.050.68

Status Planning



Unit 1, Station Industrial Park
Duncan Road, Park Gate,
Hampshire, SO31 1BX
info@foremanhomes.co.uk



Unit 1, Station Industrial Park
Duncan Road, Park Gate,
Hampshire, SO31 1BX
info@foremanhomes.co.uk

Furzehall Farm, Wickham Road
Fareham, Hampshire
PO16 7JH
01329 383 225
email@hgp-architects.co.uk
www.hgp-architects.co.uk
HGP Architects Ltd. Copyright
Reserved