



Please Note:

This drawing must not be scaled, dimensions to be checked on site and any discrepancies are to be highlighted to the Architect prior to construction.

Prior to the commencement of any works, the Contractor is to check and / or determine all construction details including checking existing site levels and dimensions.

This drawing is to be read in conjunction with all other project drawings, construction notes and / or project specifications including those by other project consultants and specialists. All discrepancies should be reported immediately.

Design subject to detail development / approval.
Measurements and accommodation schedules subject to amendments following coordinated input by others.
Costings cannot be finalised until approval / confirmation by relevant authorities and Client.

Accommodation Schedule:

31No. 1 Bed Units
62No. 2 Bed Units
72No. 3 Bed Units
113No. 4 Bed Units

Total: 300 Units

Please note:

All landscaping shown is indicative. Refer to Landscape Architect's drawings for landscape design.

AA	LAP Position amended	01.09.23	VP/DY
Z	Updated to landscape/drainage amends	09.06.23	DY/HJE
Y	Note added	18.11.22	VP/HJE
X	Planting to private spaces removed at Case Officer's Request	18.11.22	VP/HJE
W	Amended to case officer's comments	11.11.22	VP/HJE
V	Amended to case officer's comments	30.09.22	VP/HJE
U	Amended to case officer's comments	08.09.22	VP/HJE
T	Amended to client's comments	13.06.22	VP/HJE
S	Amended to client's comments	09.06.22	VP/HJE
R	Amended to client's comments	27.05.22	VP/HJE
Q	Amended to client's comments	11.05.22	VP/HJE
P	Roadscapes amended	26.04.22	VP/HJE

Rev.	Description	DATE	DB / CB
------	-------------	------	---------

Date Oct '20
Drawn By/Checked By VP / HJE
Scale 1:1250 @ A1

Revision AA

Project Land at Climping Littlehampton

Title Site Plan

Dwg# 20.050.02

Status Planning

hgp



Furzehall Farm, Wickham Road
Fareham, Hampshire
PO16 7JH


01329 283 225
email@hgp-architects.co.uk
www.hgp-architects.co.uk

HGP Architects Ltd.
Copyright Reserved



Unit 1, Station Industrial Park
Duncan Road, Park Gate
SO31 1BX

0330 333 7365
info@foremanhomes.co.uk

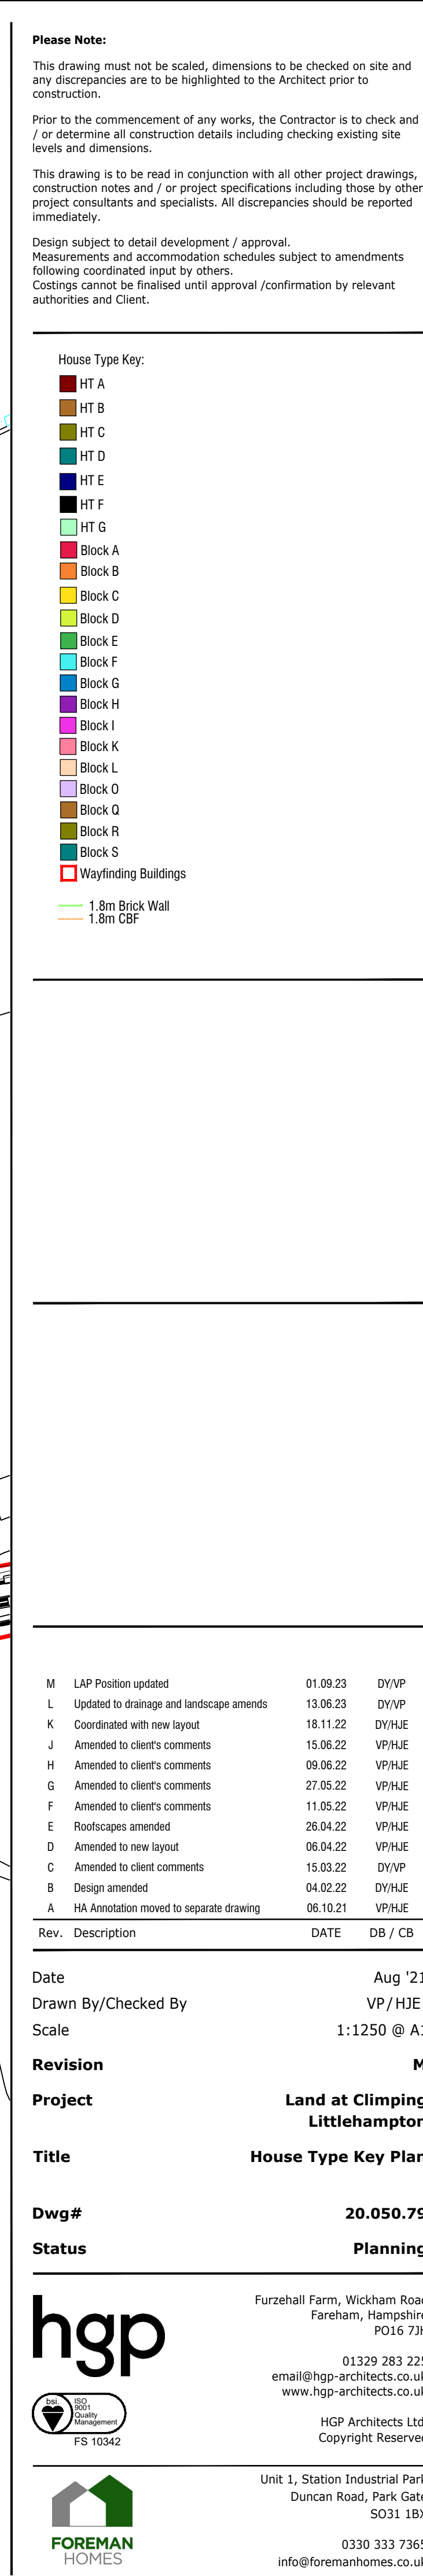





Street Scene A-B
1 : 200



Street Scene B-C
1 : 200



Street Scene A-C
1 : 500

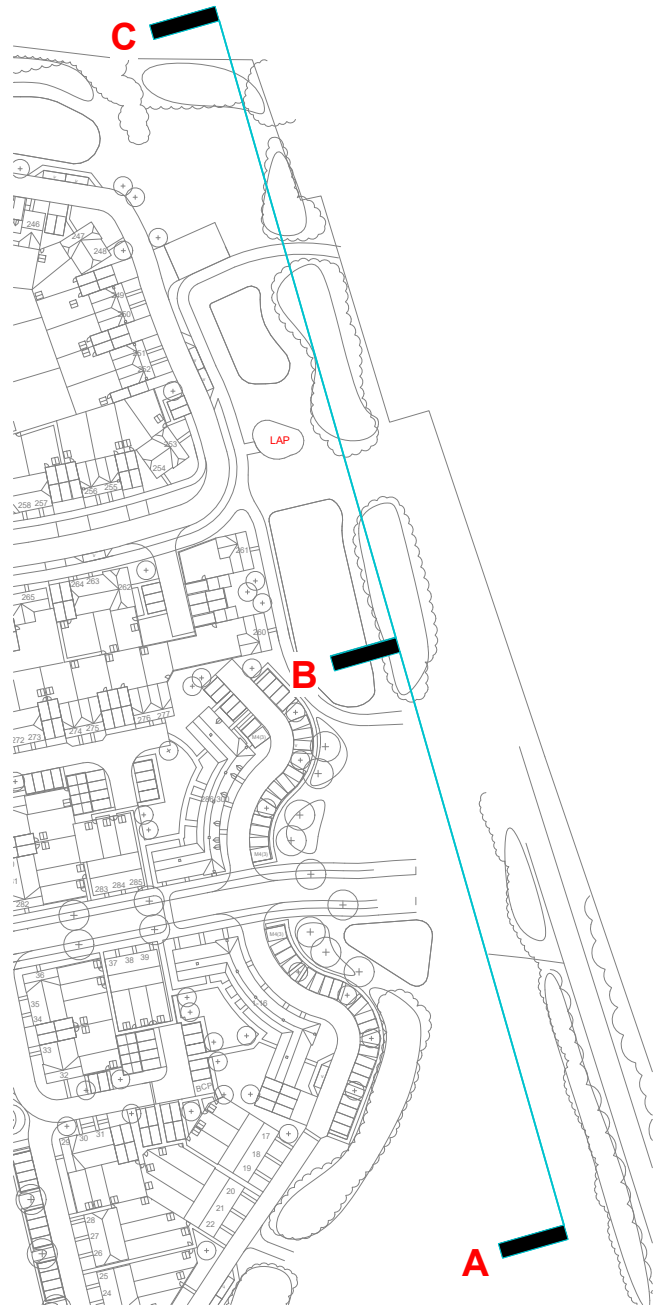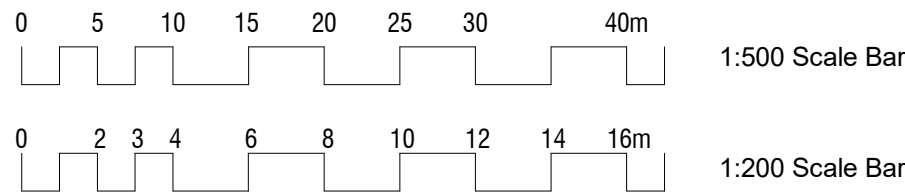

For full key plan showing all section lines, see drawing 20.050.83

Please Note:

This drawing can only be scaled for planning purposes. Dimensions to be checked on site and any discrepancies are to be highlighted to the Architect prior to construction.

Topographical / Ordnance Survey information shown has been prepared by a third party, HGP accept no responsibility for accuracy or completeness of the survey.

This drawing is to be read in conjunction with all other project drawings, construction notes and / or project specifications including those by other project consultants and specialists. All discrepancies should be reported immediately.

Design subject to detail development / approval. Measurements and accommodation schedules subject to amendments following coordinated input by others. Costings cannot be finalised until approval / confirmation by relevant authorities and Client.



H	Key plan updated to reflect amended LAP position	01.09.23	VP	DY
G	Updated to reflect drainage and landscape amends	13.06.23	VP	HJE
F	Coordinated with new layout	13.01.23	VP	HJE
Rev.	Description	DATE	DB	CB

Street Scenes - Page 1 of 7

PROJECT	Land at Climping	JOB NO.	20.050
SCALE	As indicated@ A1	DATE	Aug '21
DRAWN BY/CHECKED BY	DY /HJE	REVISION	H
DWG#	_80	STATUS	PLANNING

© HGP Architects Ltd.
Furzehall Farm, Wickham Road
Fareham, Hampshire, PO16 7JH

01329 283 225
email@hgp-architects.co.uk
hgp-architects.co.uk





Street Scene D-E
1 : 200





Street Scene E-F
1 : 200



Character Area 2: The Avenue

Street Scene D-F
1 : 500

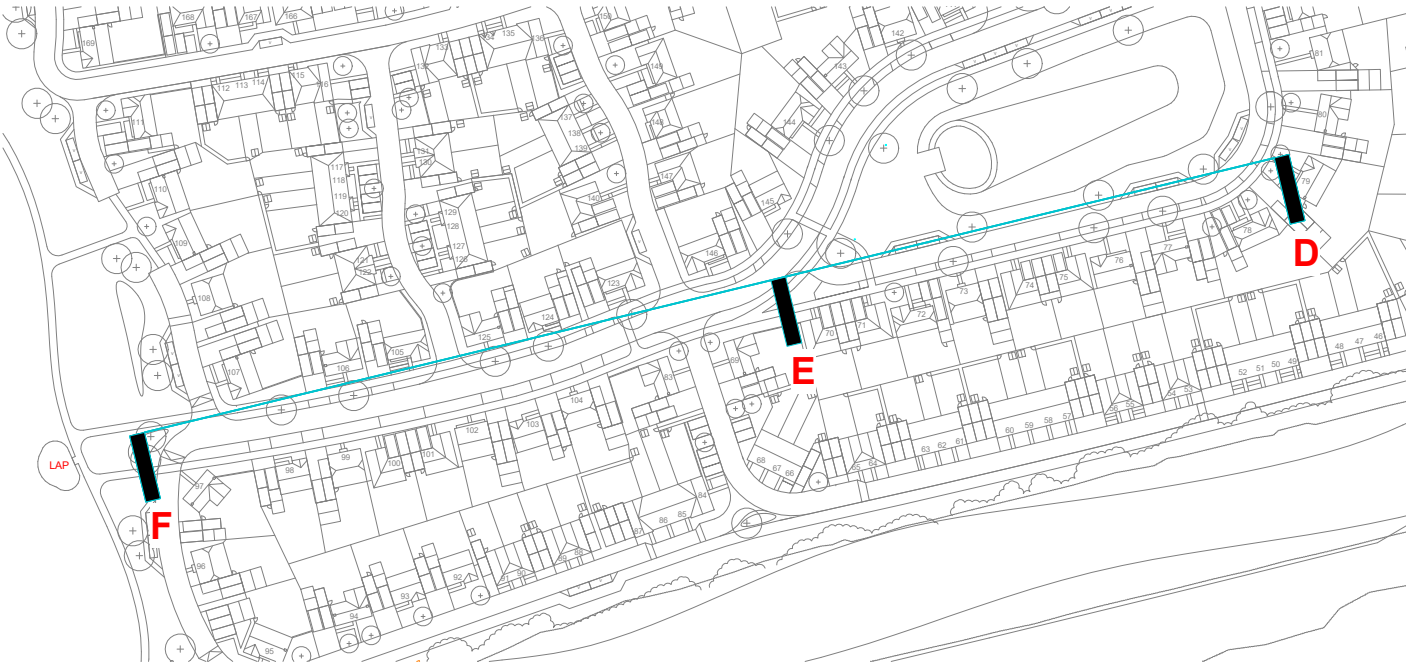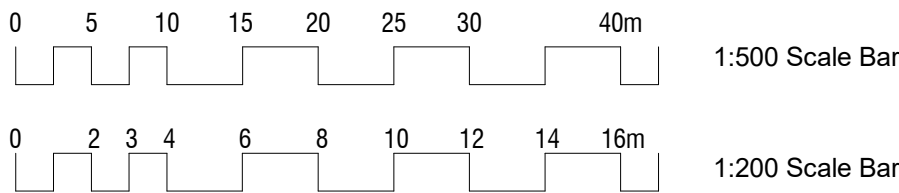

For full key plan showing all section lines, see drawing 20.050.83

Please Note:

This drawing can only be scaled for planning purposes. Dimensions to be checked on site and any discrepancies are to be highlighted to the Architect prior to construction.

Topographical / Ordnance Survey information shown has been prepared by a third party, HGP accept no responsibility for accuracy or completeness of the survey.

This drawing is to be read in conjunction with all other project drawings, construction notes and / or project specifications including those by other project consultants and specialists. All discrepancies should be reported immediately.

Design subject to detail development / approval. Measurements and accommodation schedules subject to amendments following coordinated input by others. Costings cannot be finalised until approval / confirmation by relevant authorities and Client.



H	Key plan updated to reflect amended LAP position	01.09.23	VP	DY
G	Updated to reflect drainage and landscape amends	13.06.23	VP	HJE
F	Coordinated with new layout	13.01.23	VP	HJE
Rev.	Description	DATE	DB	CB

Street Scenes - Page 2 of 7

PROJECT	JOB NO.
Land at Climping	20.050
SCALE	DATE
As indicated@ A1	Aug '21
DRAWN BY/CHECKED BY	REVISION
DY /HJE	H
DWG#	STATUS
_81	PLANNING

© HGP Architects Ltd.
Furzehall Farm, Wickham Road
Fareham, Hampshire, PO16 7JH

01329 283 225
email@hgp-architects.co.uk
hgp-architects.co.uk







Street Scene G-H
1 : 200



Street Scene H-I
1 : 200



Street Scene G-I
1 : 500

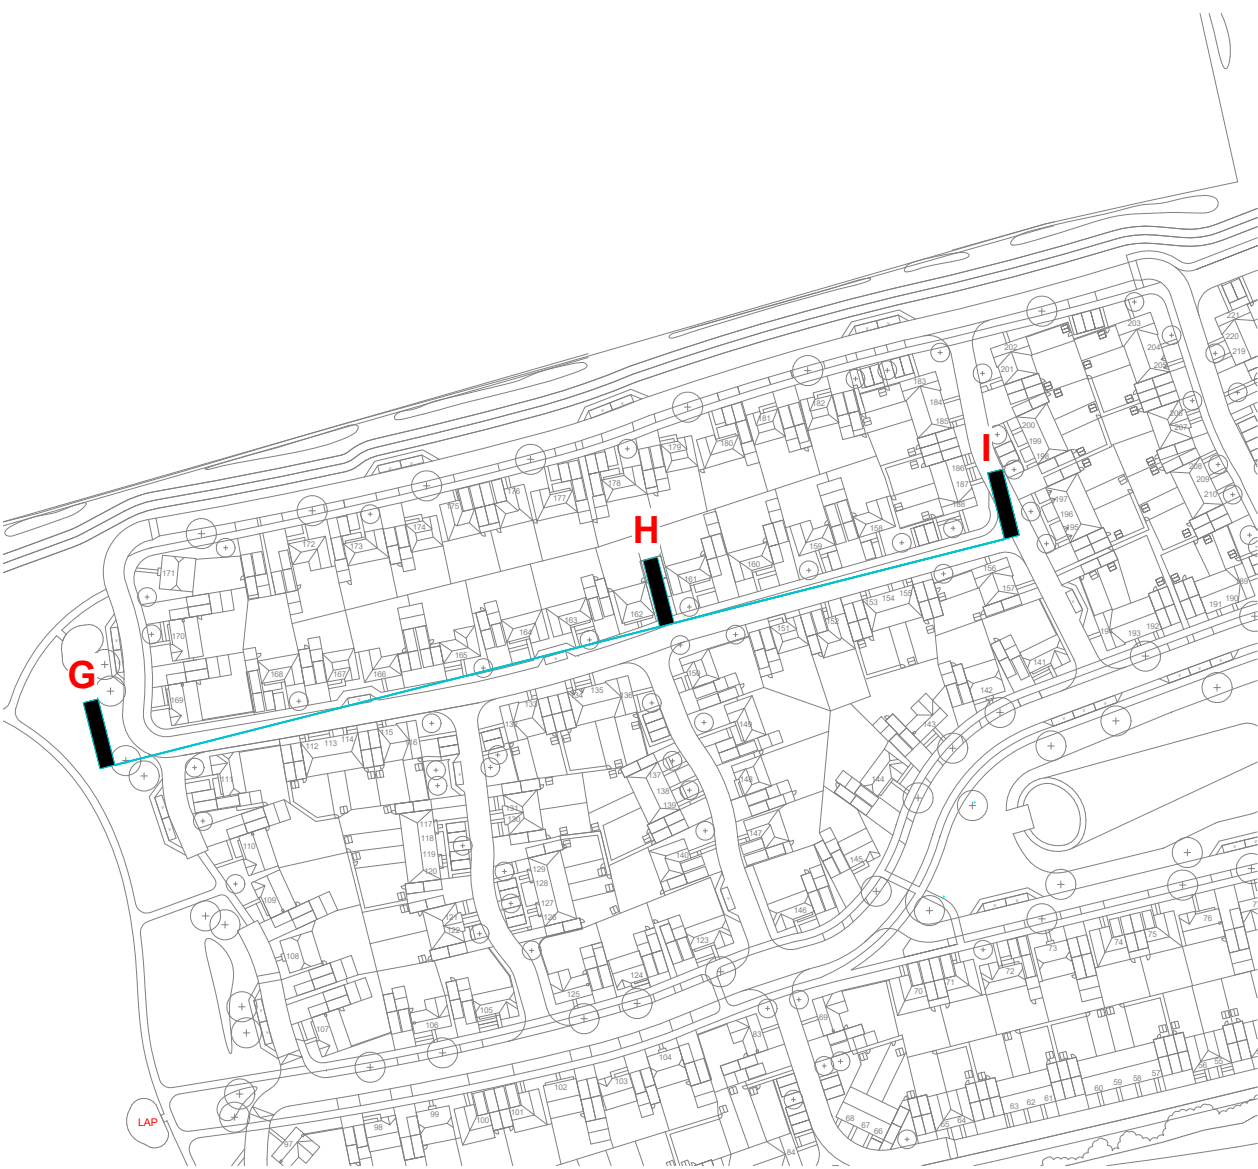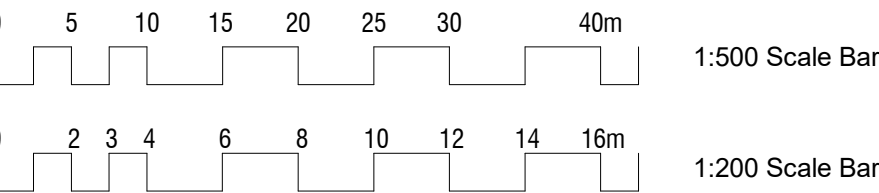

For full key plan showing all section lines, see drawing 20.050.83

Please Note:

This drawing can only be scaled for planning purposes. Dimensions to be checked on site and any discrepancies are to be highlighted to the Architect prior to construction.

Topographical / Ordnance Survey information shown has been prepared by a third party, HGP accept no responsibility for accuracy or completeness of the survey.

This drawing is to be read in conjunction with all other project drawings, construction notes and / or project specifications including those by other project consultants and specialists. All discrepancies should be reported immediately.

Design subject to detail development / approval. Measurements and accommodation schedules subject to amendments following coordinated input by others. Costings cannot be finalised until approval / confirmation by relevant authorities and Client.



H	Key plan updated to reflect amended LAP position	01.09.23	VP	DY
G	Updated to reflect drainage and landscape amends	13.06.23	VP	HJE
F	Coordinated with new layout	13.01.23	VP	HJE
Rev.	Description	DATE	DB	CB

Street Scenes - Page 3 of 7

PROJECT Land at Climping	JOB NO. 20.050
SCALE As indicated@ A1	DATE Aug '21
DRAWN BY/CHECKED BY DY /HJE	REVISION H
DWG# _82	STATUS PLANNING

© HGP Architects Ltd.
Furzehall Farm, Wickham Road
Fareham, Hampshire, PO16 7JH

01329 283 225
email@hgp-architects.co.uk
hgp-architects.co.uk







Street Scene J-K
1 : 200



Street Scene K-L
1 : 200



Street Scene J-L
1 : 500

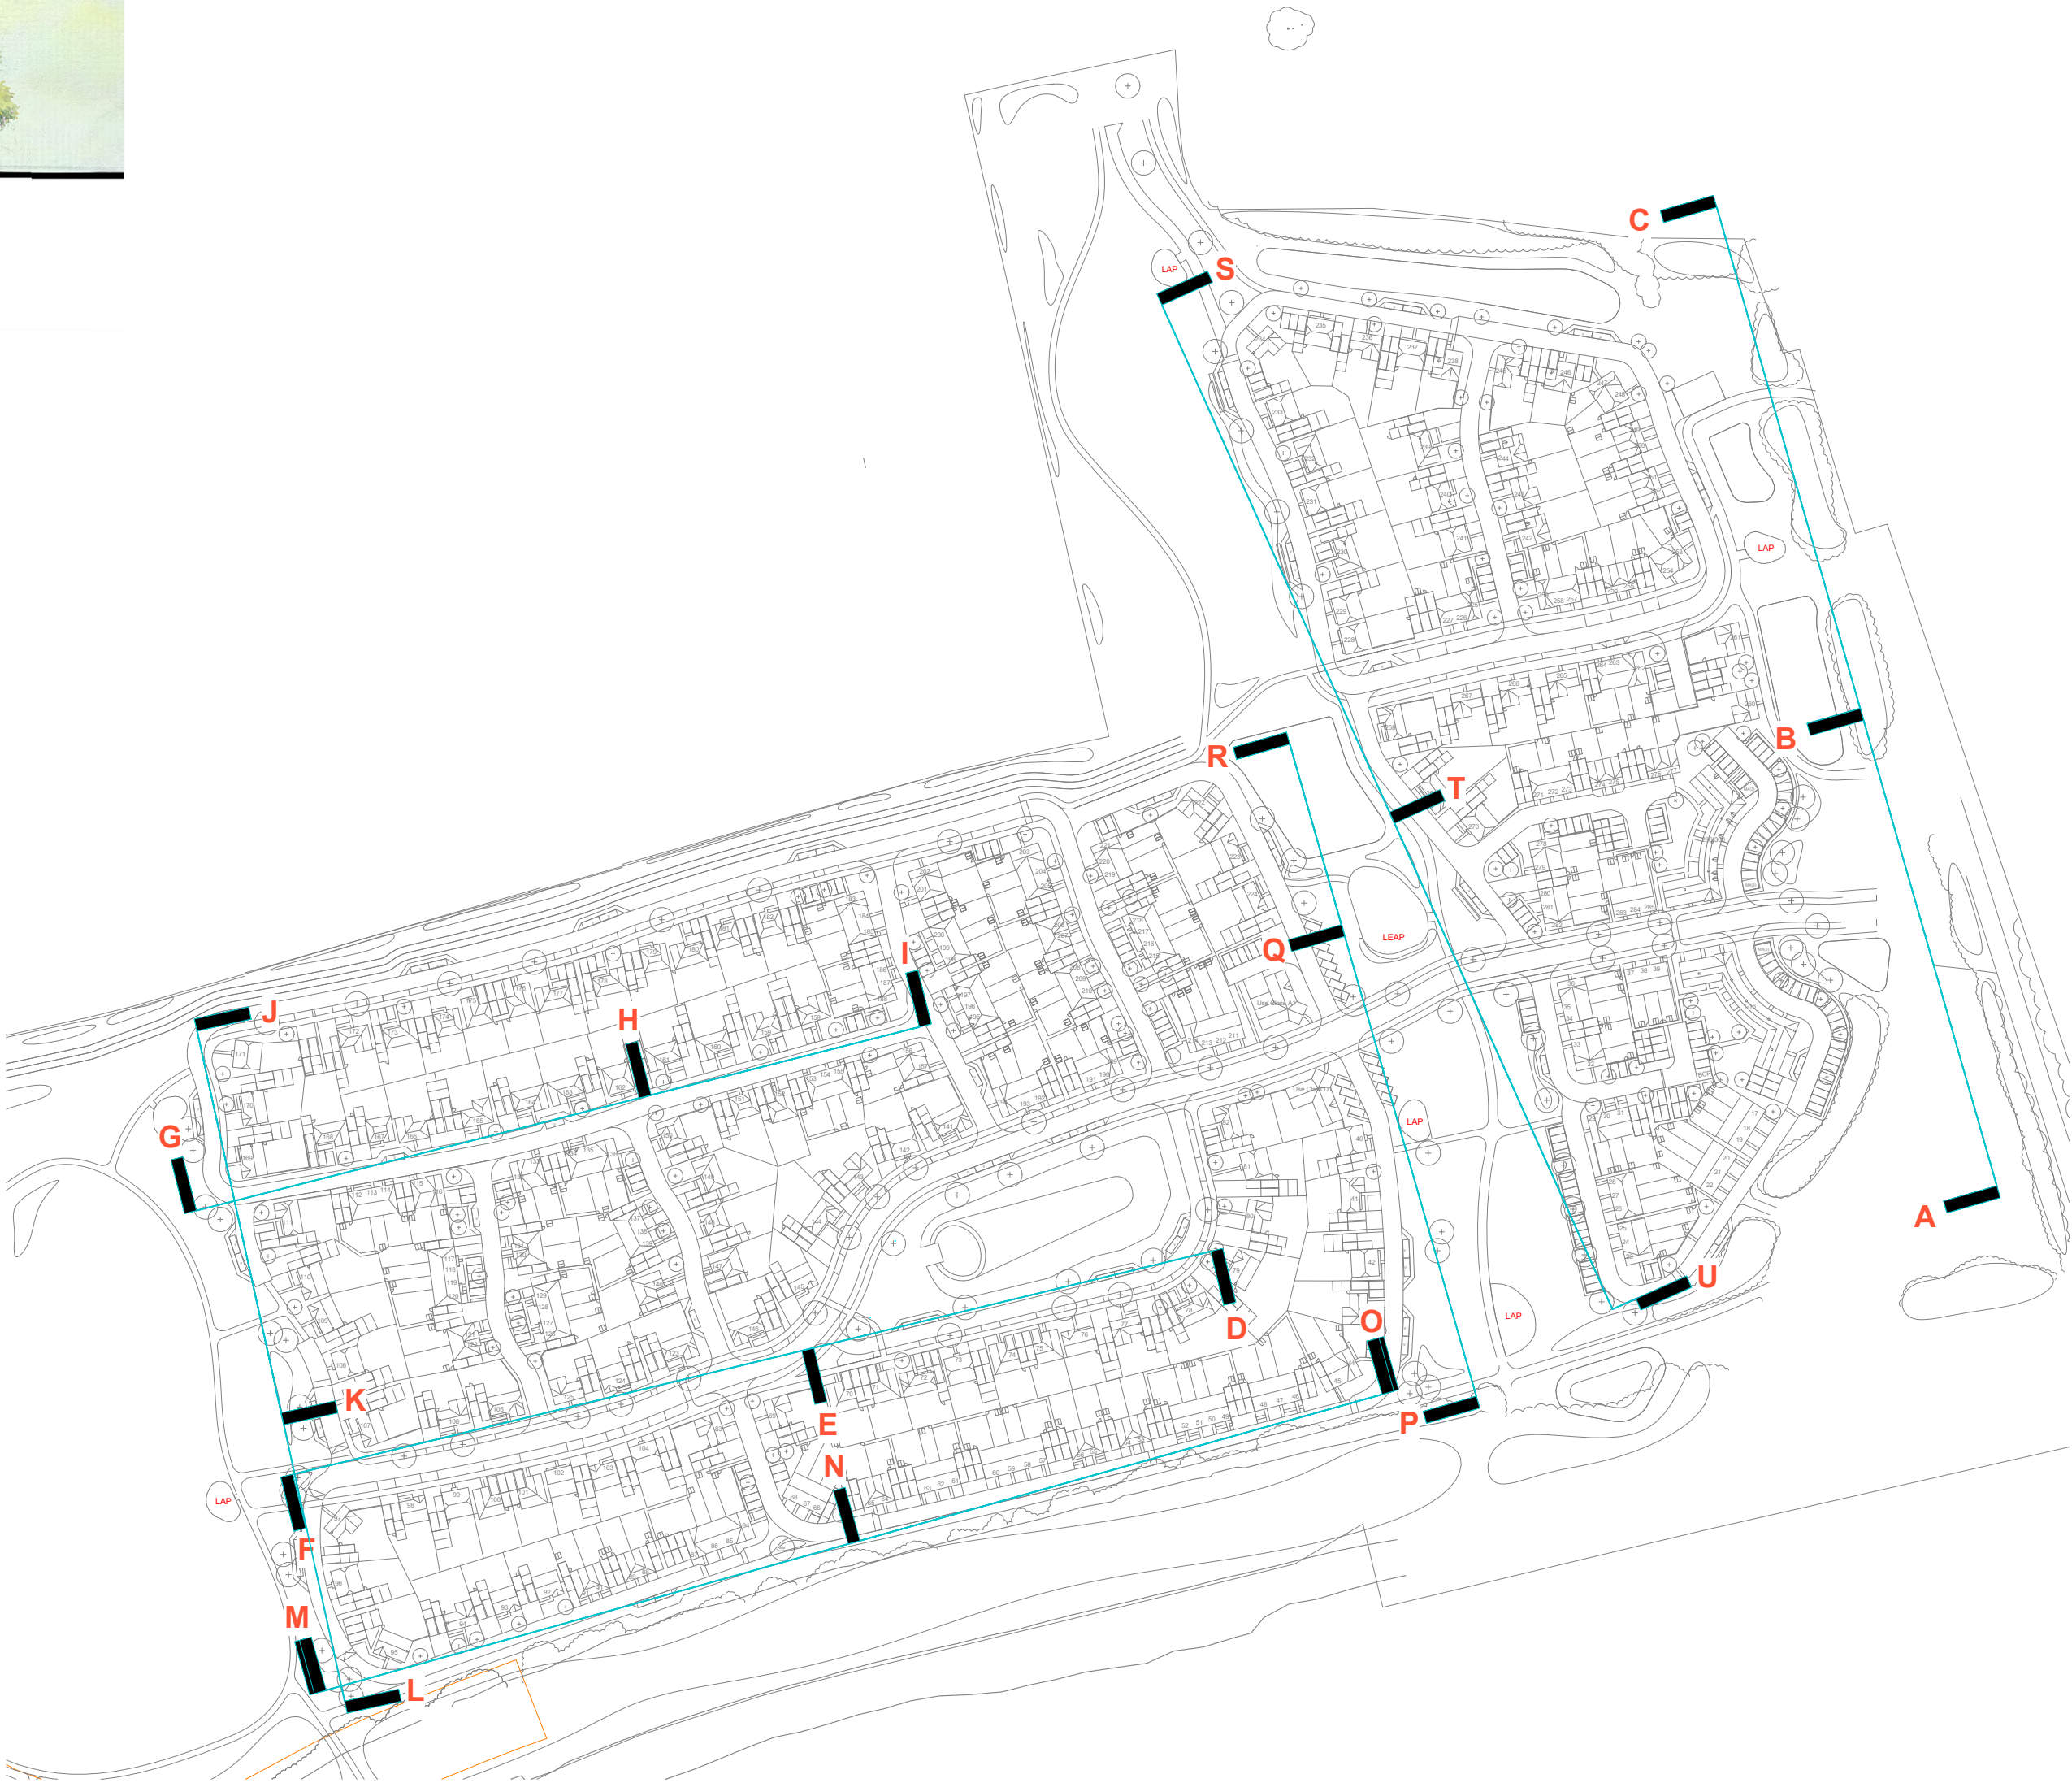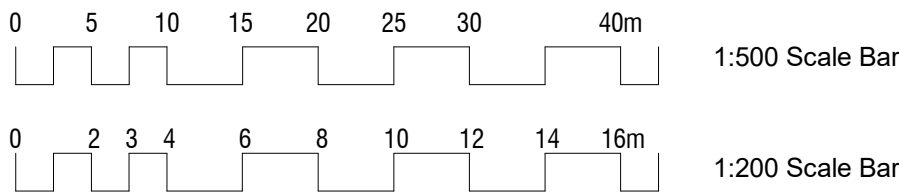

Please Note:

This drawing can only be scaled for planning purposes. Dimensions to be checked on site and any discrepancies are to be highlighted to the Architect prior to construction.

Topographical / Ordnance Survey information shown has been prepared by a third party, HGP accept no responsibility for accuracy or completeness of the survey.

This drawing is to be read in conjunction with all other project drawings, construction notes and / or project specifications including those by other project consultants and specialists. All discrepancies should be reported immediately.

Design subject to detail development / approval. Measurements and accommodation schedules subject to amendments following coordinated input by others. Costings cannot be finalised until approval / confirmation by relevant authorities and Client.



H	Kay plan updated to reflect amended LAP position	01.09.23	VP	DY
G	Updated to reflect drainage and landscape amends	13.06.23	VP	HJE
F	Coordinated with new layout	13.01.23	VP	HJE
Rev.	Description	DATE	DB	CB

Street Scenes - Page 4 of 7

PROJECT Land at Climping	JOB NO. 20.050
SCALE As indicated@ A1	DATE Aug '21
DRAWN BY/CHECKED BY DY /HJE	REVISION H
DWG# _83	STATUS PLANNING

© HGP Architects Ltd
Furzehall Farm, Wickham Road
Fareham, Hampshire, PO16 7JH

01329 283 225
email@hgp-architects.co.uk
hgp-architects.co.uk





Please Note:

This drawing must not be scaled, dimensions to be checked on site and any discrepancies are to be highlighted to the Architect prior to construction.

Prior to the commencement of any works, the Contractor is to check and / or determine all construction details including checking existing site levels and dimensions.

This drawing is to be read in conjunction with all other project drawings, construction notes and / or project specifications including those by other project consultants and specialists. All discrepancies should be reported immediately.

Design subject to detail development / approval.
Measurements and accommodation schedules subject to amendments following coordinated input by others.
Costings cannot be finalised until approval / confirmation by relevant authorities and Client.

- S106 Rent
- S106 Shared Ownership

S106 Rent:
25No. 1 Bed Flats
23No. 2 Bed Houses
17No. 3 Bed Houses
4No. 4 Bed Houses

Total: 69 Rent Units

S106 Shared Ownership:
6No. 1 Bed Flats
9No. 2 Bed Houses
5No. 3 Bed Houses
1No. 4 Bed House

Total: 21 Shared Ownership Units

Grand Total: 90 Affordable Units

K	LAP position amended	01.09.23	DY/VP
J	Updated to drainage and landscape amends	13.06.23	DY/VP
I	Amended to case officer's comments	01.12.22	VP/HJE
H	Amended to case officer's comments	30.09.22	VP/HJE
G	Amended to client's comments	15.06.22	VP/HJE
F	Amended to client's comments	09.06.22	VP/HJE
E	Amended to client's comments	27.05.22	VP/HJE
D	Location of shared ownership units amended	11.05.22	VP/HJE
C	Roadscapes amended	26.04.22	VP/HJE
B	Amended to new layout	05.04.22	VP/HJE
A	Breakdown of HA Units added	06.10.21	VP/HJE

Rev.	Description	DATE	DB / CB
------	-------------	------	---------


Date: Sept '21
Drawn By/Checked By: DY / HJE
Scale: 1:1250 @ A1

Revision **K**
Project **Land at Climping Littlehampton**
Title **Affordable Housing Plan**

Dwg# **20.050.85**
Status **Planning**


hgp
Furzehall Farm, Wickham Road
Fareham, Hampshire
PO16 7JH
01329 283 225
email@hgp-architects.co.uk
www.hgp-architects.co.uk
HGP Architects Ltd.
Copyright Reserved
FS 10342

FOREMAN HOMES
Unit 1, Station Industrial Park
Duncan Road, Park Gate
SO31 1BX
0330 333 7365
info@foremanhomes.co.uk

 

Street Scene M-N

1 : 200

 

Street Scene N-O

1 : 200



Street Scene M-O

1 : 500



Please Note:

This drawing can only be scaled for planning purposes. Dimensions to be checked on site and any discrepancies are to be highlighted to the Architect prior to construction.

Topographical / Ordnance Survey information shown has been prepared by a third party, HGP accept no responsibility for accuracy or completeness of the survey.

This drawing is to be read in conjunction with all other project drawings, construction notes and / or project specifications including those by other project consultants and specialists. All discrepancies should be reported immediately.

Design subject to detail development / approval. Measurements and accommodation schedules subject to amendments following coordinated input by others. Costings cannot be finalised until approval / confirmation by relevant authorities and Client.



H	Key plan updated to reflect amended LAP position	01.09.23	VP	DY
G	Updated to reflect drainage and landscape amends	13.06.23	VP	HJE
F	Coordinated with new layout	13.01.23	VP	HJE
Rev.	Description	DATE	DB	CB

Street Scenes - Page 5 of 7

PROJECT Land at Climping	JOB NO. 20.050
SCALE As indicated@ A1	DATE Apr '22
DRAWN BY/CHECKED BY VP / HJE	REVISION H
DWG# _86	STATUS PLANNING

© HGP Architects Ltd
Furzehall Farm, Wickham Road
Fareham, Hampshire, PO16 7JH

01329 283 225
email@hgp-architects.co.uk
hgp-architects.co.uk






Street Scene P-Q
1 : 200



Street Scene Q-R
1 : 200



Street Scene P-R
1 : 500

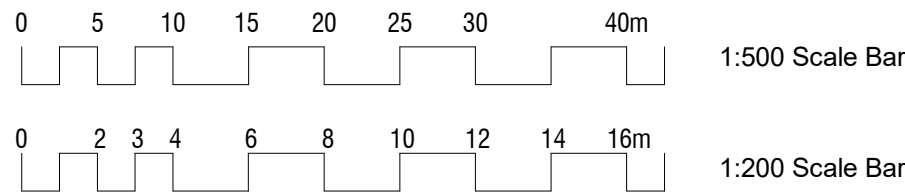

Please Note:

This drawing can only be scaled for planning purposes. Dimensions to be checked on site and any discrepancies are to be highlighted to the Architect prior to construction.

Topographical / Ordnance Survey information shown has been prepared by a third party, HGP accept no responsibility for accuracy or completeness of the survey.

This drawing is to be read in conjunction with all other project drawings, construction notes and / or project specifications including those by other project consultants and specialists. All discrepancies should be reported immediately.

Design subject to detail development / approval. Measurements and accommodation schedules subject to amendments following coordinated input by others. Costings cannot be finalised until approval / confirmation by relevant authorities and Client.



H	Kay plan updated to reflect amended LAP position	01.09.23	VP	DY
G	Updated to reflect drainage and landscape amends	13.06.23	VP	HJE
F	Coordinated with new layout	13.01.23	VP	HJE
Rev.	Description	DATE	DB	CB

Street Scenes - Page 6 of 7

PROJECT	JOB NO.
Land at Climping	20.050
SCALE	DATE
As indicated@ A1	Apr '22
DRAWN BY/CHECKED BY	REVISION
VP / HJE	H
DWG#	STATUS
_87	PLANNING

© HGP Architects Ltd
Furzehall Farm, Wickham Road
Fareham, Hampshire, PO16 7JH

01329 283 225
email@hgp-architects.co.uk
hgp-architects.co.uk






Street Scene S-T
1 : 200



Street Scene T-U
1 : 200



Street Scene S-U
1 : 500

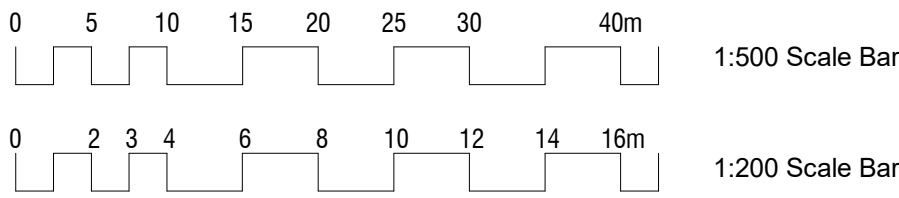

Please Note:

This drawing can only be scaled for planning purposes. Dimensions to be checked on site and any discrepancies are to be highlighted to the Architect prior to construction.

Topographical / Ordnance Survey information shown has been prepared by a third party, HGP accept no responsibility for accuracy or completeness of the survey.

This drawing is to be read in conjunction with all other project drawings, construction notes and / or project specifications including those by other project consultants and specialists. All discrepancies should be reported immediately.

Design subject to detail development / approval. Measurements and accommodation schedules subject to amendments following coordinated input by others. Costings cannot be finalised until approval / confirmation by relevant authorities and Client.



G	Key plan updated to reflect amended LAP position	01.09.23	VP	DY
F	Updated to reflect drainage and landscape amends	13.06.23	VP	HJE
E	Coordinated with new layout	13.01.23	VP	HJE
Rev.	Description	DATE	DB	CB

Street Scenes - Page 7 of 7

PROJECT	JOB NO.
Land at Climping	20.050
SCALE	DATE
As indicated@ A1	Apr '22
DRAWN BY/CHECKED BY	REVISION
VP /HJE	G
DWG#	STATUS
_88	PLANNING



Please Note:

This drawing must not be scaled, dimensions to be checked on site and any discrepancies are to be highlighted to the Architect prior to construction.

Prior to the commencement of any works, the Contractor is to check and / or determine all construction details including checking existing site levels and dimensions.

This drawing is to be read in conjunction with all other project drawings, construction notes and / or project specifications including those by other project consultants and specialists. All discrepancies should be reported immediately.

Design subject to detail development / approval.
Measurements and accommodation schedules subject to amendments following coordinated input by others.
Costings cannot be finalised until approval / confirmation by relevant authorities and Client.

- Character Area 1 (CA1) - Arrival
- Character Area 2 (CA2) - The Avenue
- Character Area 3 (CA3) - Countryside Cottages
- Character Area 4 (CA4) - Farmyard Lanes

G	LAP position amended	01.09.23	DY/VP
F	Updated to drainage and landscape amends	13.06.23	DY/VP
E	Amended to case officer's comments	01.12.22	VP/HJE
D	amended to client's comments	15.06.22	VP/HJE
C	Amended to client comments	08.06.22	DY/HJE
B	Amended to client's comments	27.05.22	VP/HJE
A	Updated to revised site plan	11.05.22	VP/HJE

Rev.	Description	DATE	DB / CB
------	-------------	------	---------

Date Apr '22
Drawn By/Checked By VP / HJE
Scale 1:1250 @ A1

Revision G

Project Land at Climping Littlehampton

Title Character Areas Plan

Dwg# 20.050.89

Status Planning

hgp
01329 283 225
email@hgp-architects.co.uk
www.hgp-architects.co.uk
HGP Architects Ltd.
Copyright Reserved

Unit 1, Station Industrial Park
Duncan Road, Park Gate
SO31 1BX

FOREMAN HOMES
0330 333 7365
info@foremanhomes.co.uk



Please Note:

This drawing can only be scaled for planning purposes. Dimensions to be checked on site and any discrepancies are to be highlighted to the Architect prior to construction.

Topographical / Ordnance Survey information shown has been prepared by a third party. HGP accept no responsibility for accuracy or completeness of the survey.

This drawing is to be read in conjunction with all other project drawings, construction notes and / or project specifications including those by other project consultants and specialists. All discrepancies should be reported immediately.

Design subject to detail development / approval. Measurements and accommodation schedules subject to amendments following coordinated input by others. Costings cannot be finalised until approval/confirmation by relevant authorities and Client.

- Key**
- Open Space/Structural Landscaping - 13.51 ha
 - Basins - 0.98 ha
 - LEAPS/LAP/Fitness Trail - 0.02 ha
 - Total Public Open Space Land - 14.51 ha
- Land assigned to independent roundabout works (as per S106) - 1.64 ha
 - Community Assets - 0.14 ha
 - Residential Space - 10.24 ha



0	LAP Position amended	01.09.23	DY	VP
F	Updated to include breakdown of public open space provisions	17.08.23	DY	VP
E	Updated to reflect changes to drainage and landscape	13.06.23	DY	VP
D	Revised feedback from case officer	05.04.23	DY	HJE
C	Revised following client comments	05.04.23	DY	HJE
B	Revised following client comments	30.03.23	DY	HJE
A	Amended to drainage layout changes	28.03.23	DY	HJE
Rev.	Description	DATE	DB	CB

S106 Open Space Plan

PROJECT	JOB NO.
Land at Climping	20.050
SCALE @A1	DATE
1:1250	Feb '23
DRAWN BY/CHECKED BY	REVISION
DY /HJE	G
DWG#	STATUS
_90	Planning

hgp



Please Note:

This drawing can only be scaled for planning purposes. Dimensions to be checked on site and any discrepancies are to be highlighted to the Architect prior to construction.

Topographical / Ordnance Survey information shown has been prepared by a third party. HGP accept no responsibility for accuracy or completeness of the survey.

This drawing is to be read in conjunction with all other project drawings, construction notes and / or project specifications including those by other project consultants and specialists. All discrepancies should be reported immediately.

Design subject to detail development / approval. Measurements and accommodation schedules subject to amendments following coordinated input by others. Costings cannot be finalised until approval/confirmation by relevant authorities and Client.

Key Plan
NTS

- Key**
- Useable public open space to suit policy - 2.23 ha
 - Additional useable public open space over policy requirement - 4.35 ha
 - Basins - 0.98 ha
 - Woodland/Significant Planting - 2.63 ha
 - LEAPS/LAP/Fitness Trail - 0.02 ha
 - 1x Locally Equipped Play Area (LEAP) - 569m²
 - 6x Local Areas of Play (LAP) - 753m²
 - 1x Fitness Trail - 292m² (including min. 6 pieces of equipment)
 - Land assigned to independent roundabout works (as per S106) - 1.64 ha



C	LAP Position updated	01.08.23	DY	VP
B	Updated to include breakdown of public open space provisions	17.08.23	DY	VP
A	Updated to reflect changes to drainage and landscape	13.08.23	DY	VP
Rev.	Description	DATE	DB	CB

Public Open Space Policy Plan

PROJECT	JOB NO.
Land at Climping	20.050
SCALE @A1	DATE
1:1250	Apr '23
DRAWN BY/CHECKED BY	REVISION
DY /HJE	C
DWG#	STATUS
_91	Planning

hgp

